


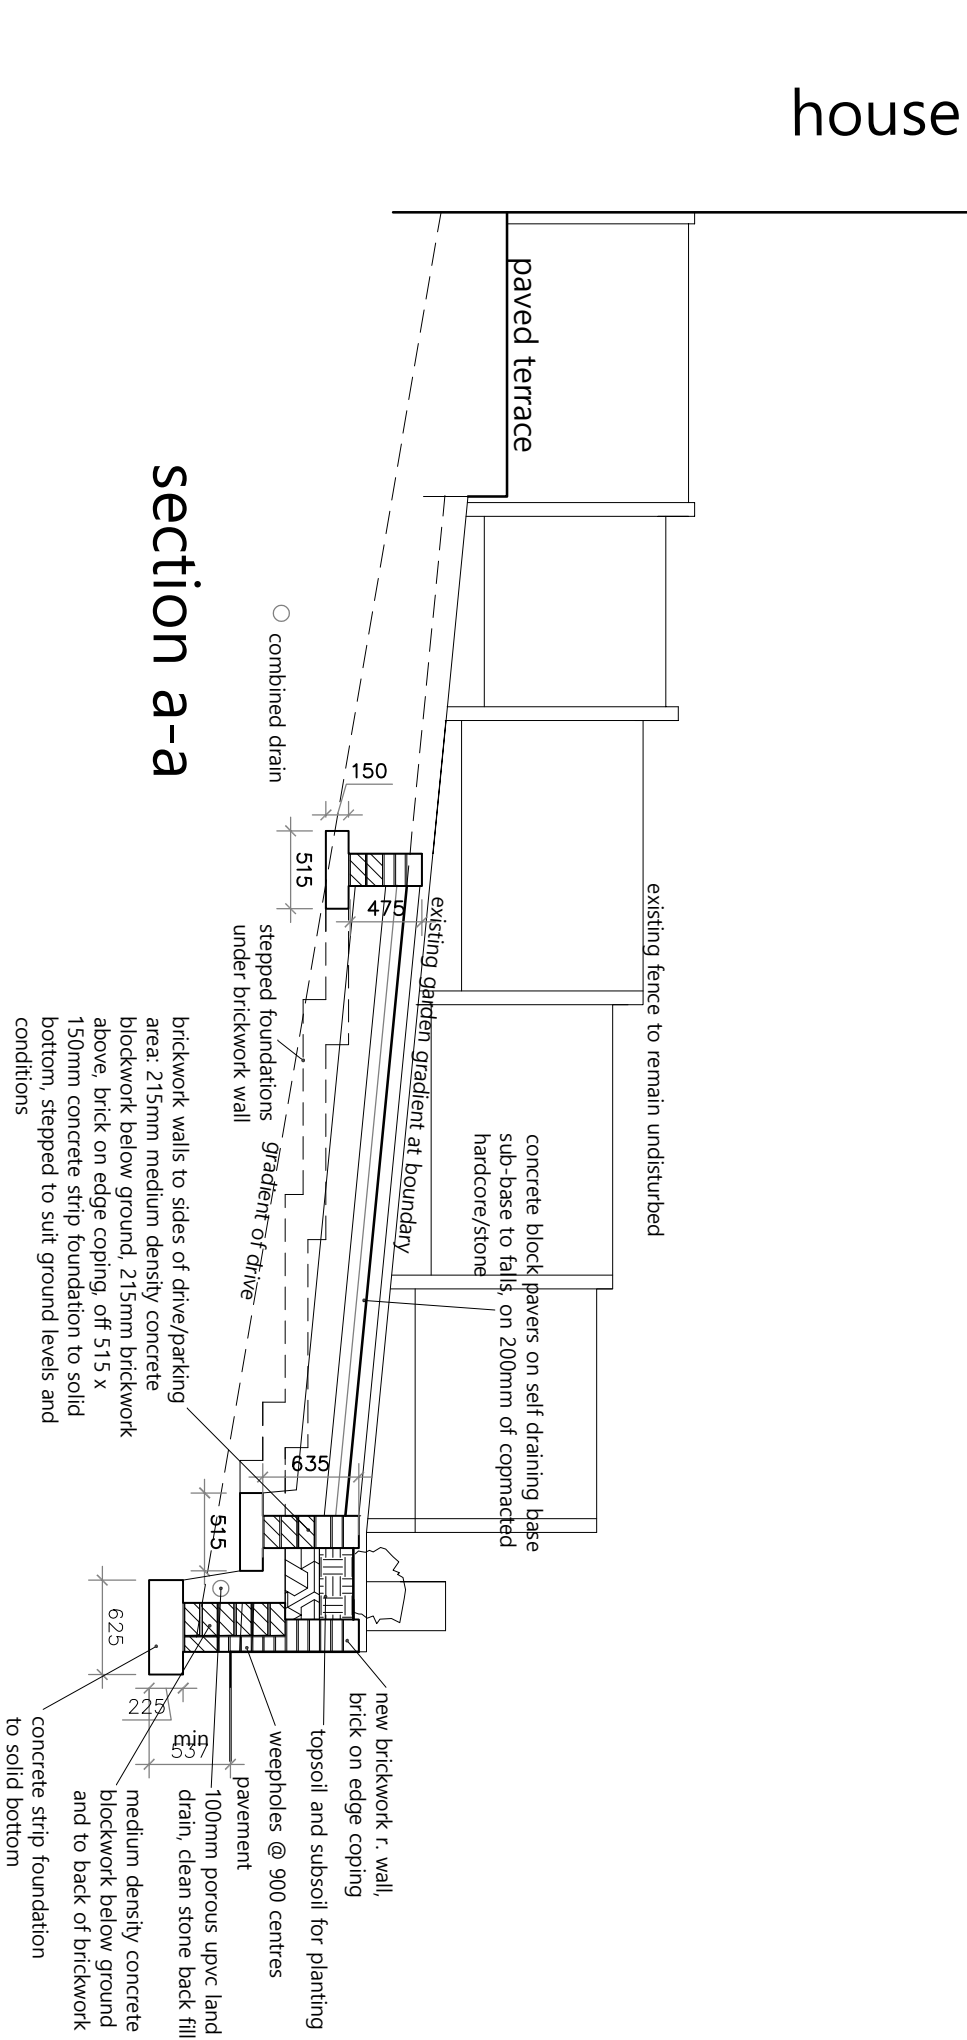

A. Elevation of front boundary wall
added: 03/11/25
revisions

C. M. Design
Architectural, Building and Planning
Consultants
Stewo, The Park, Pontypool,
Gwent, NP4 8BJ
mob. 07811 324628

drawing Proposed Section a-a and Front Boundary Wall Elevation	
Project 'Darew', Lodge Road, Caerleon, Newport NP1B 3QX	
scale 1:50@A3	date Sept 25
drawn CM	
project ref.	
drawing No SC/P/02	rev A