




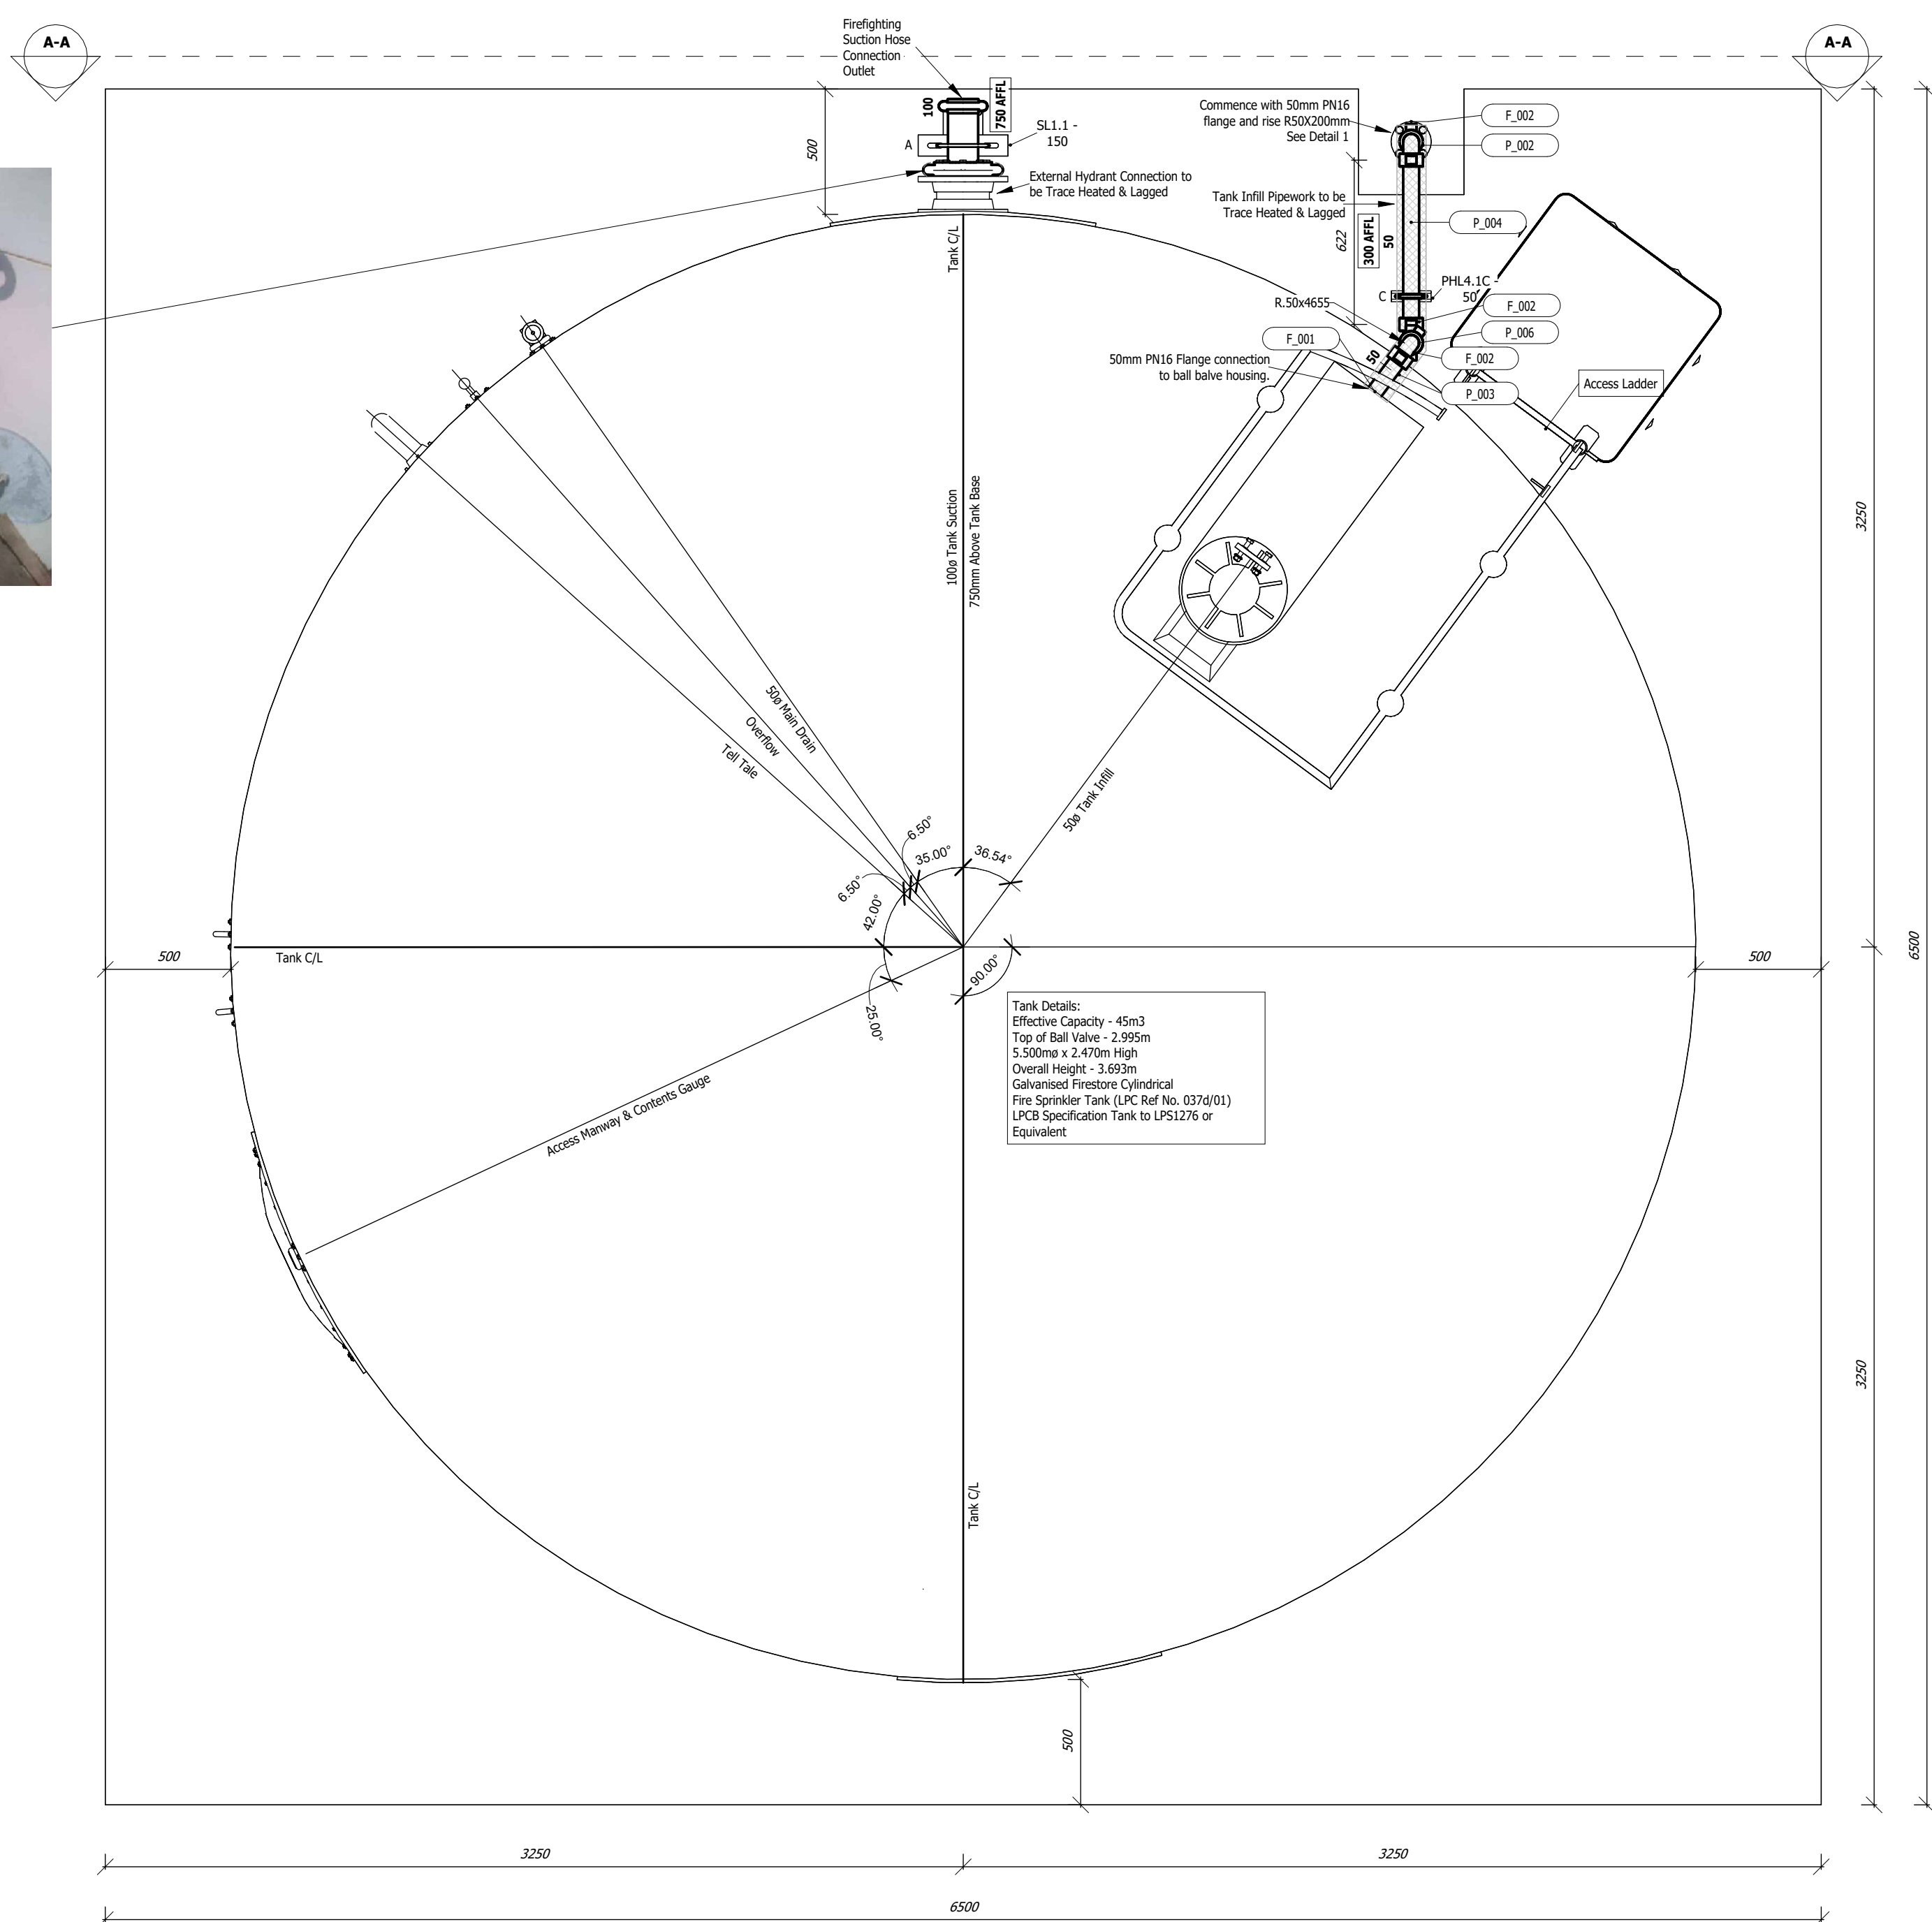


1 : 20

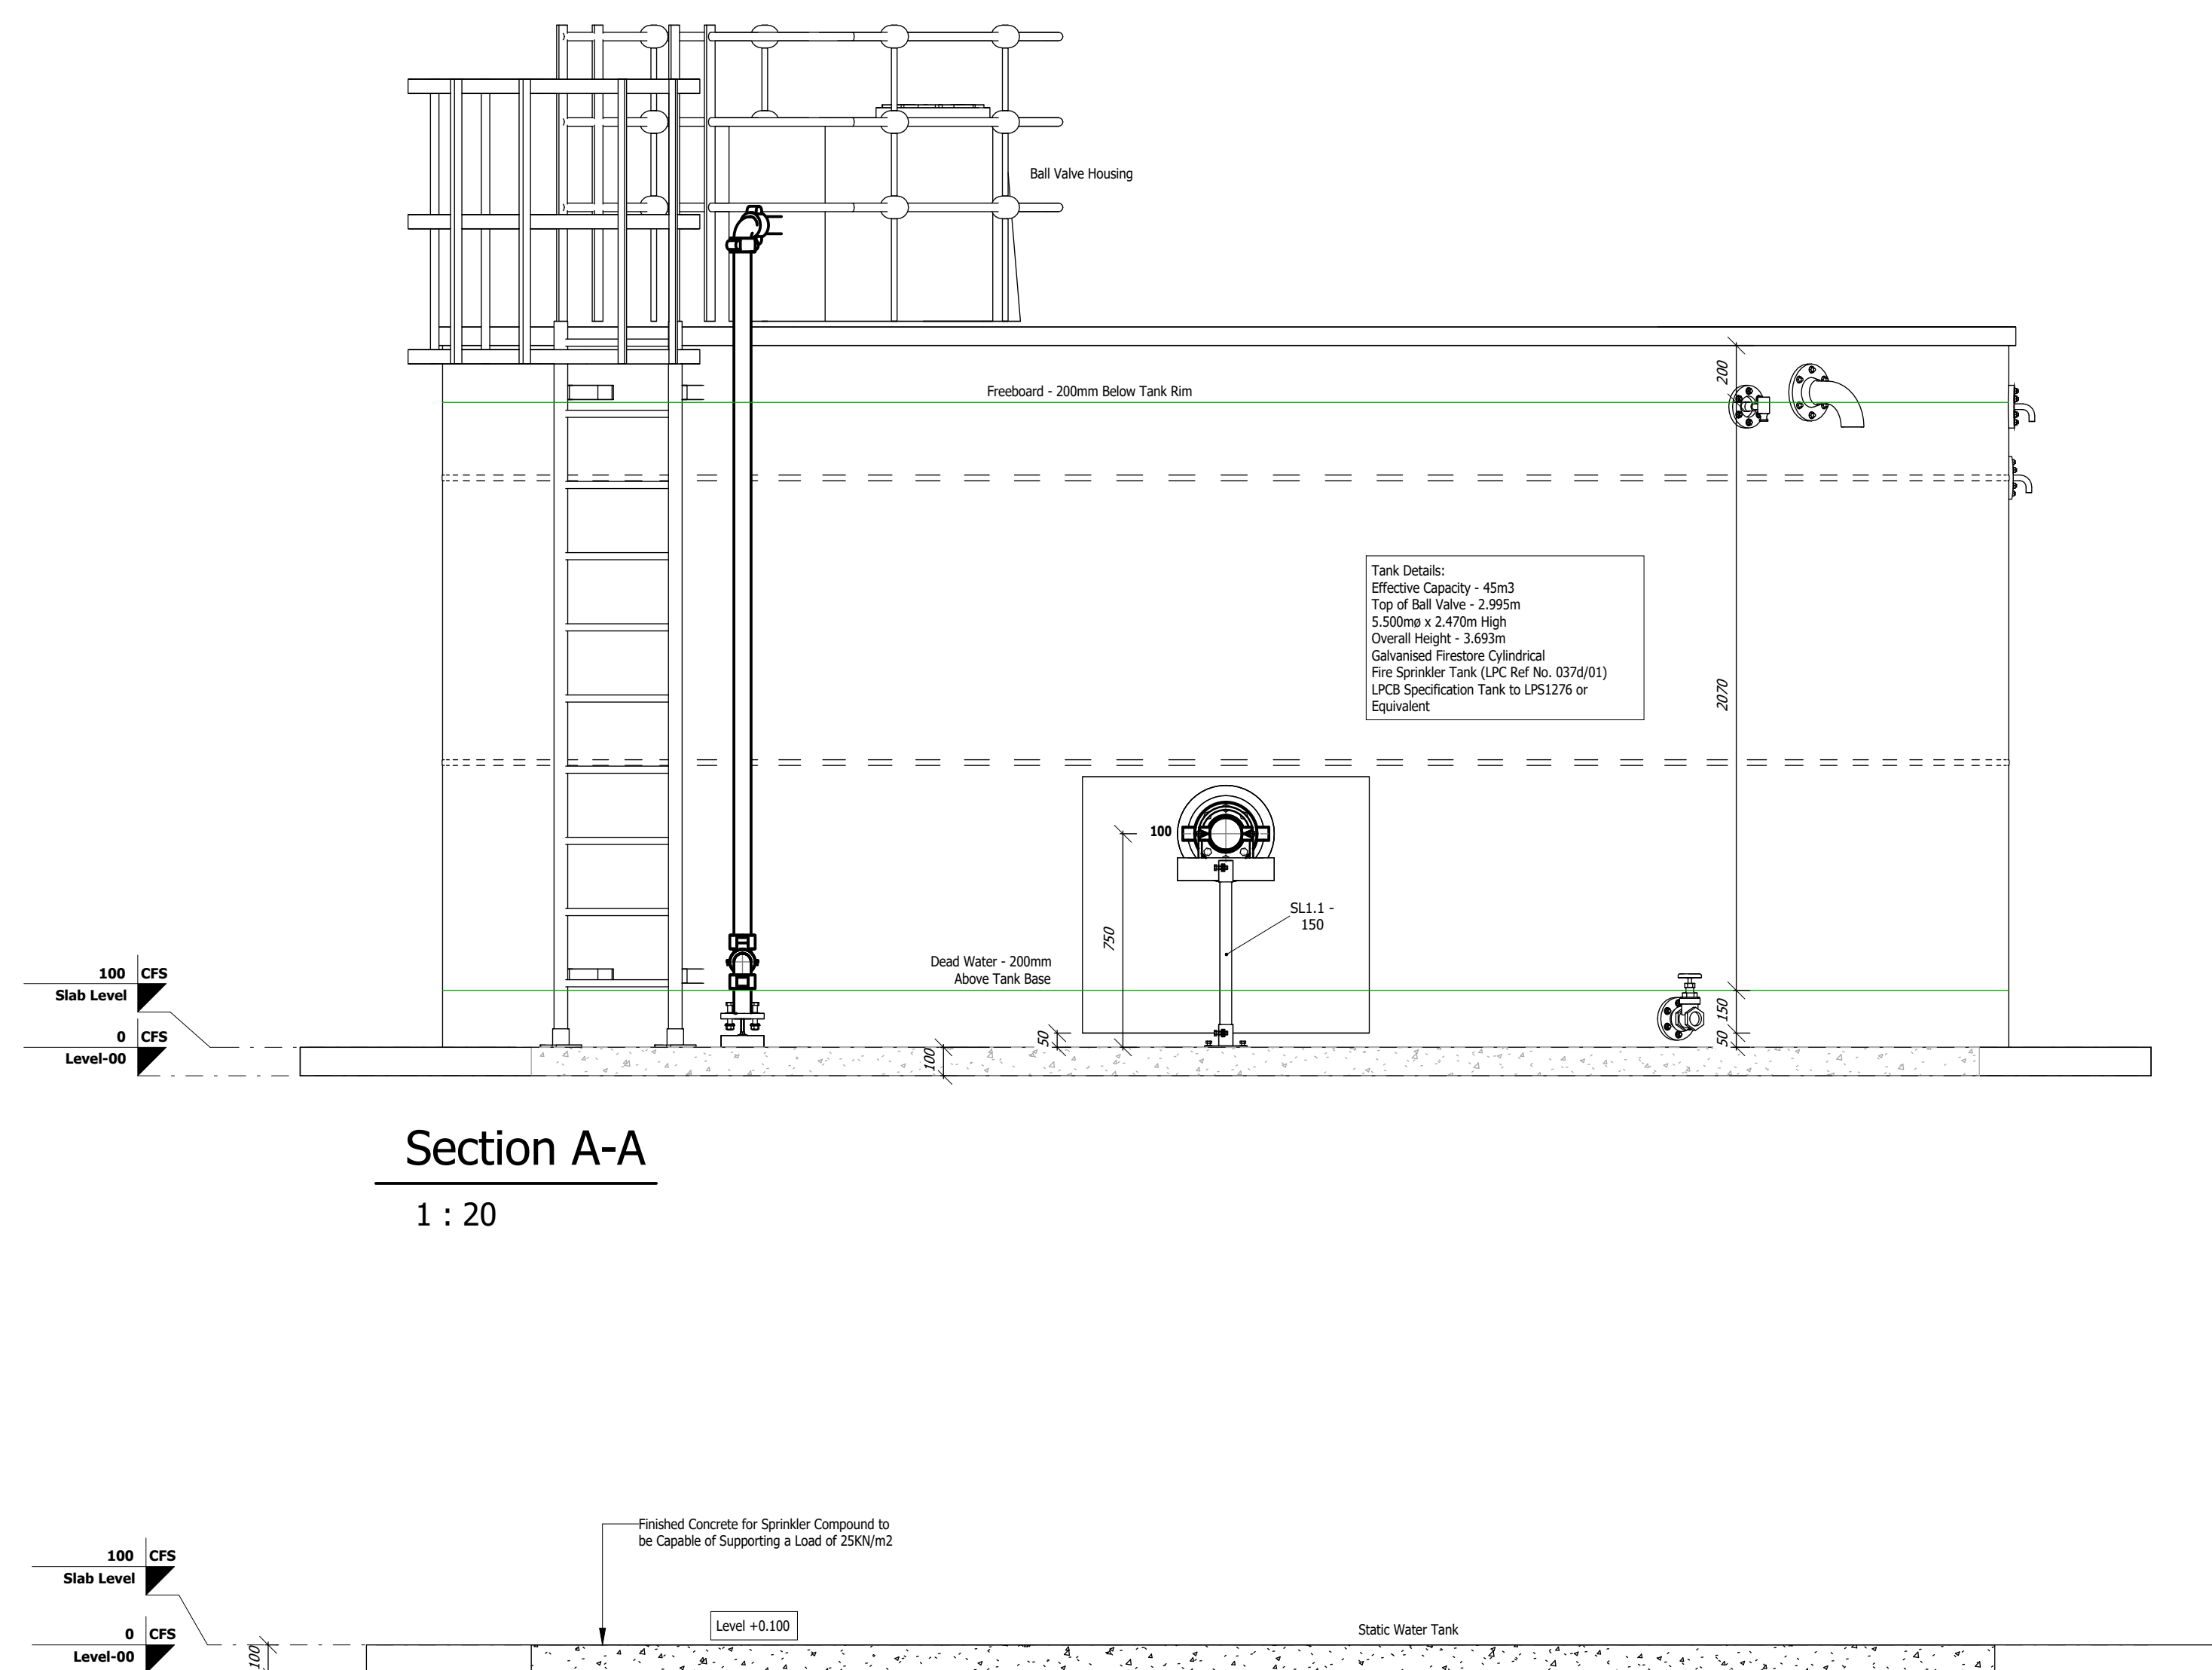





1 : 20

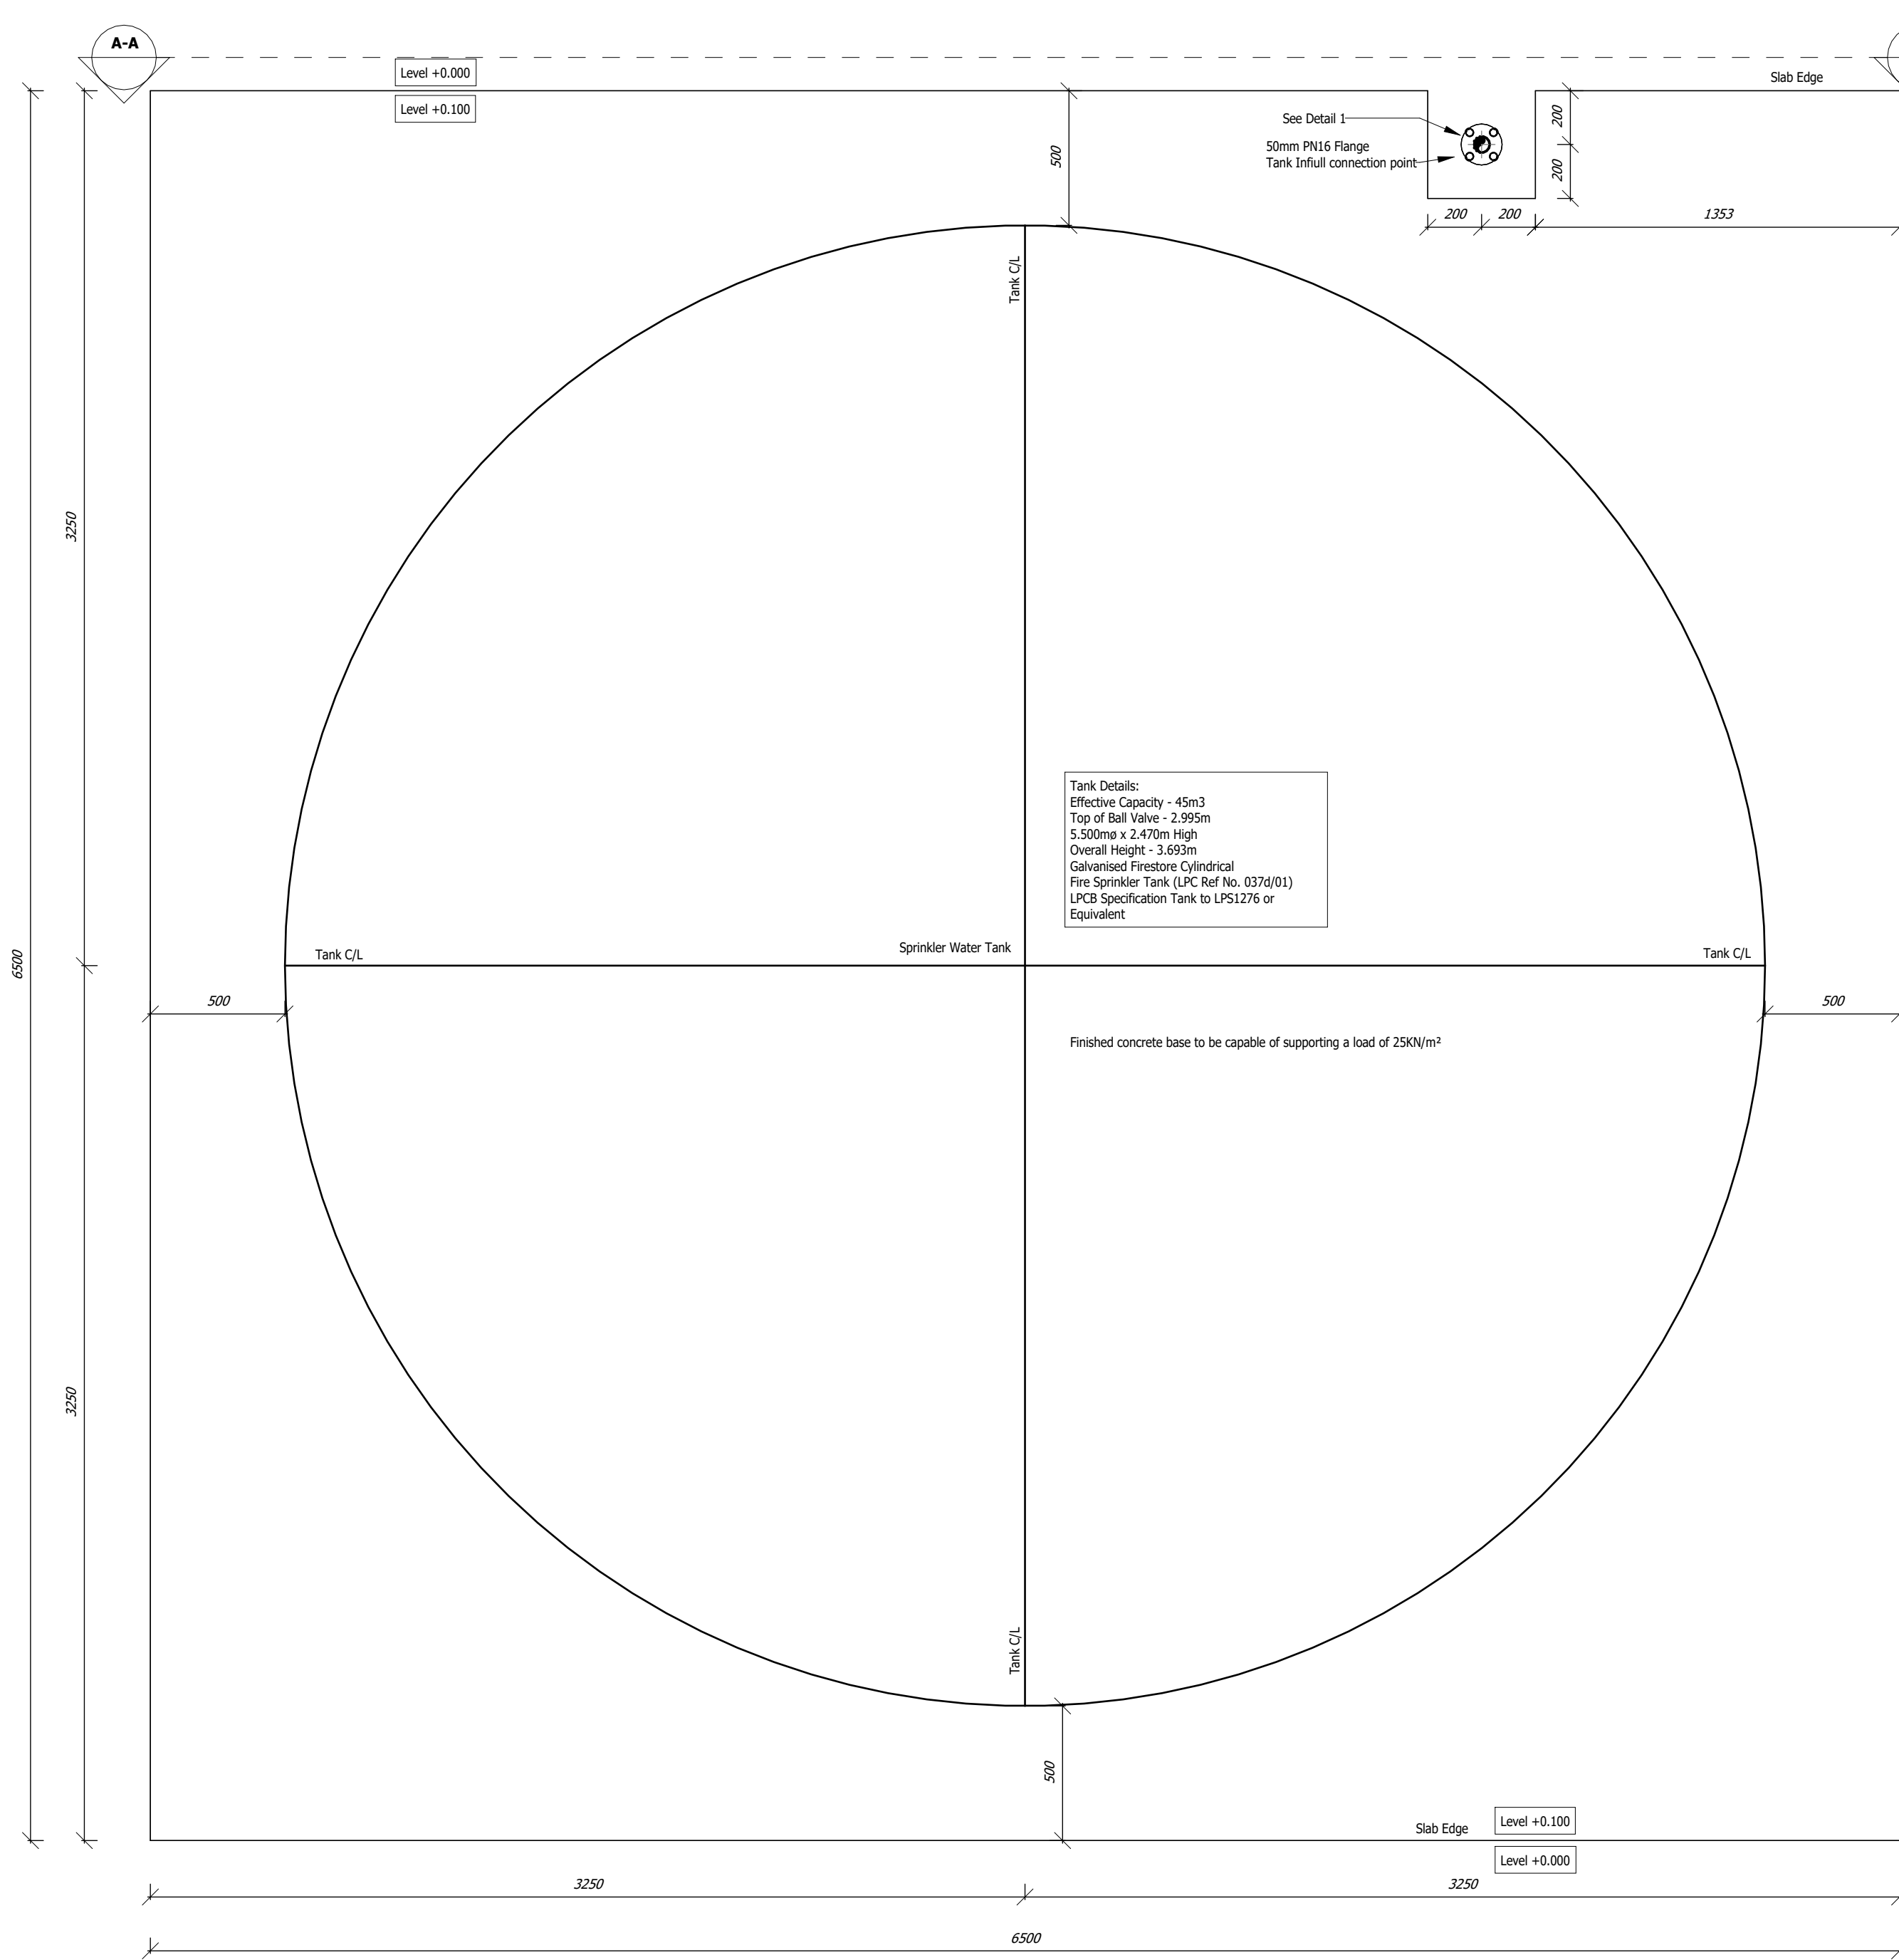


1 : 20

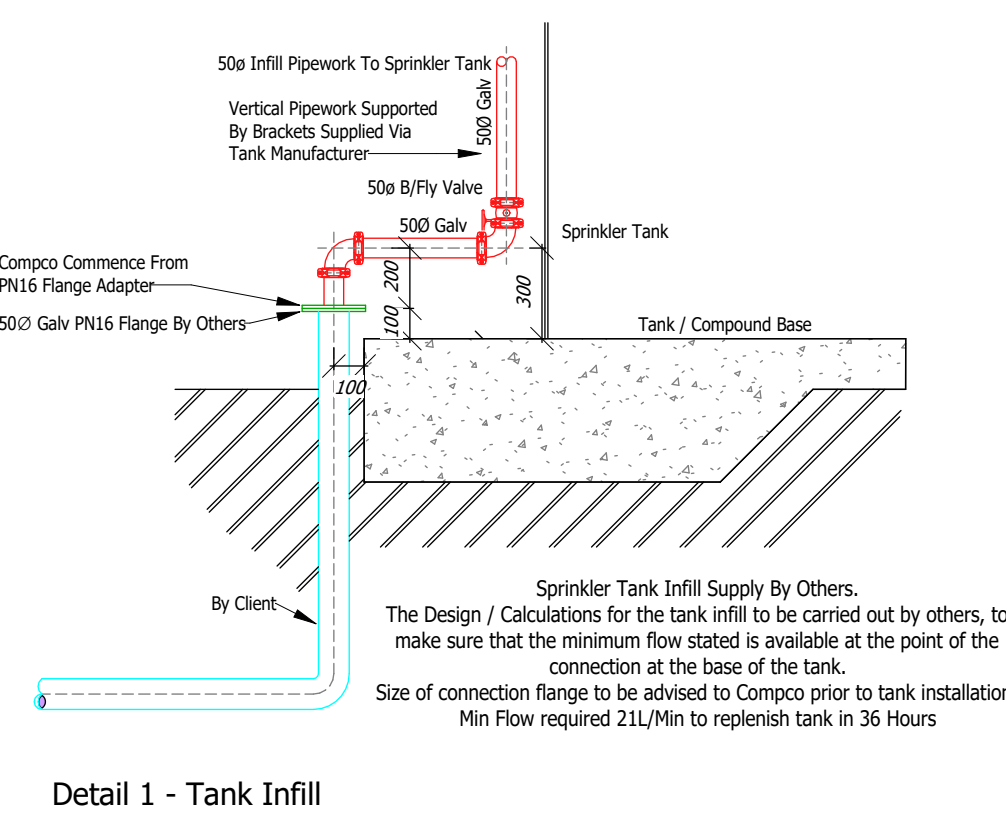

Detail 1 - Tank Infill

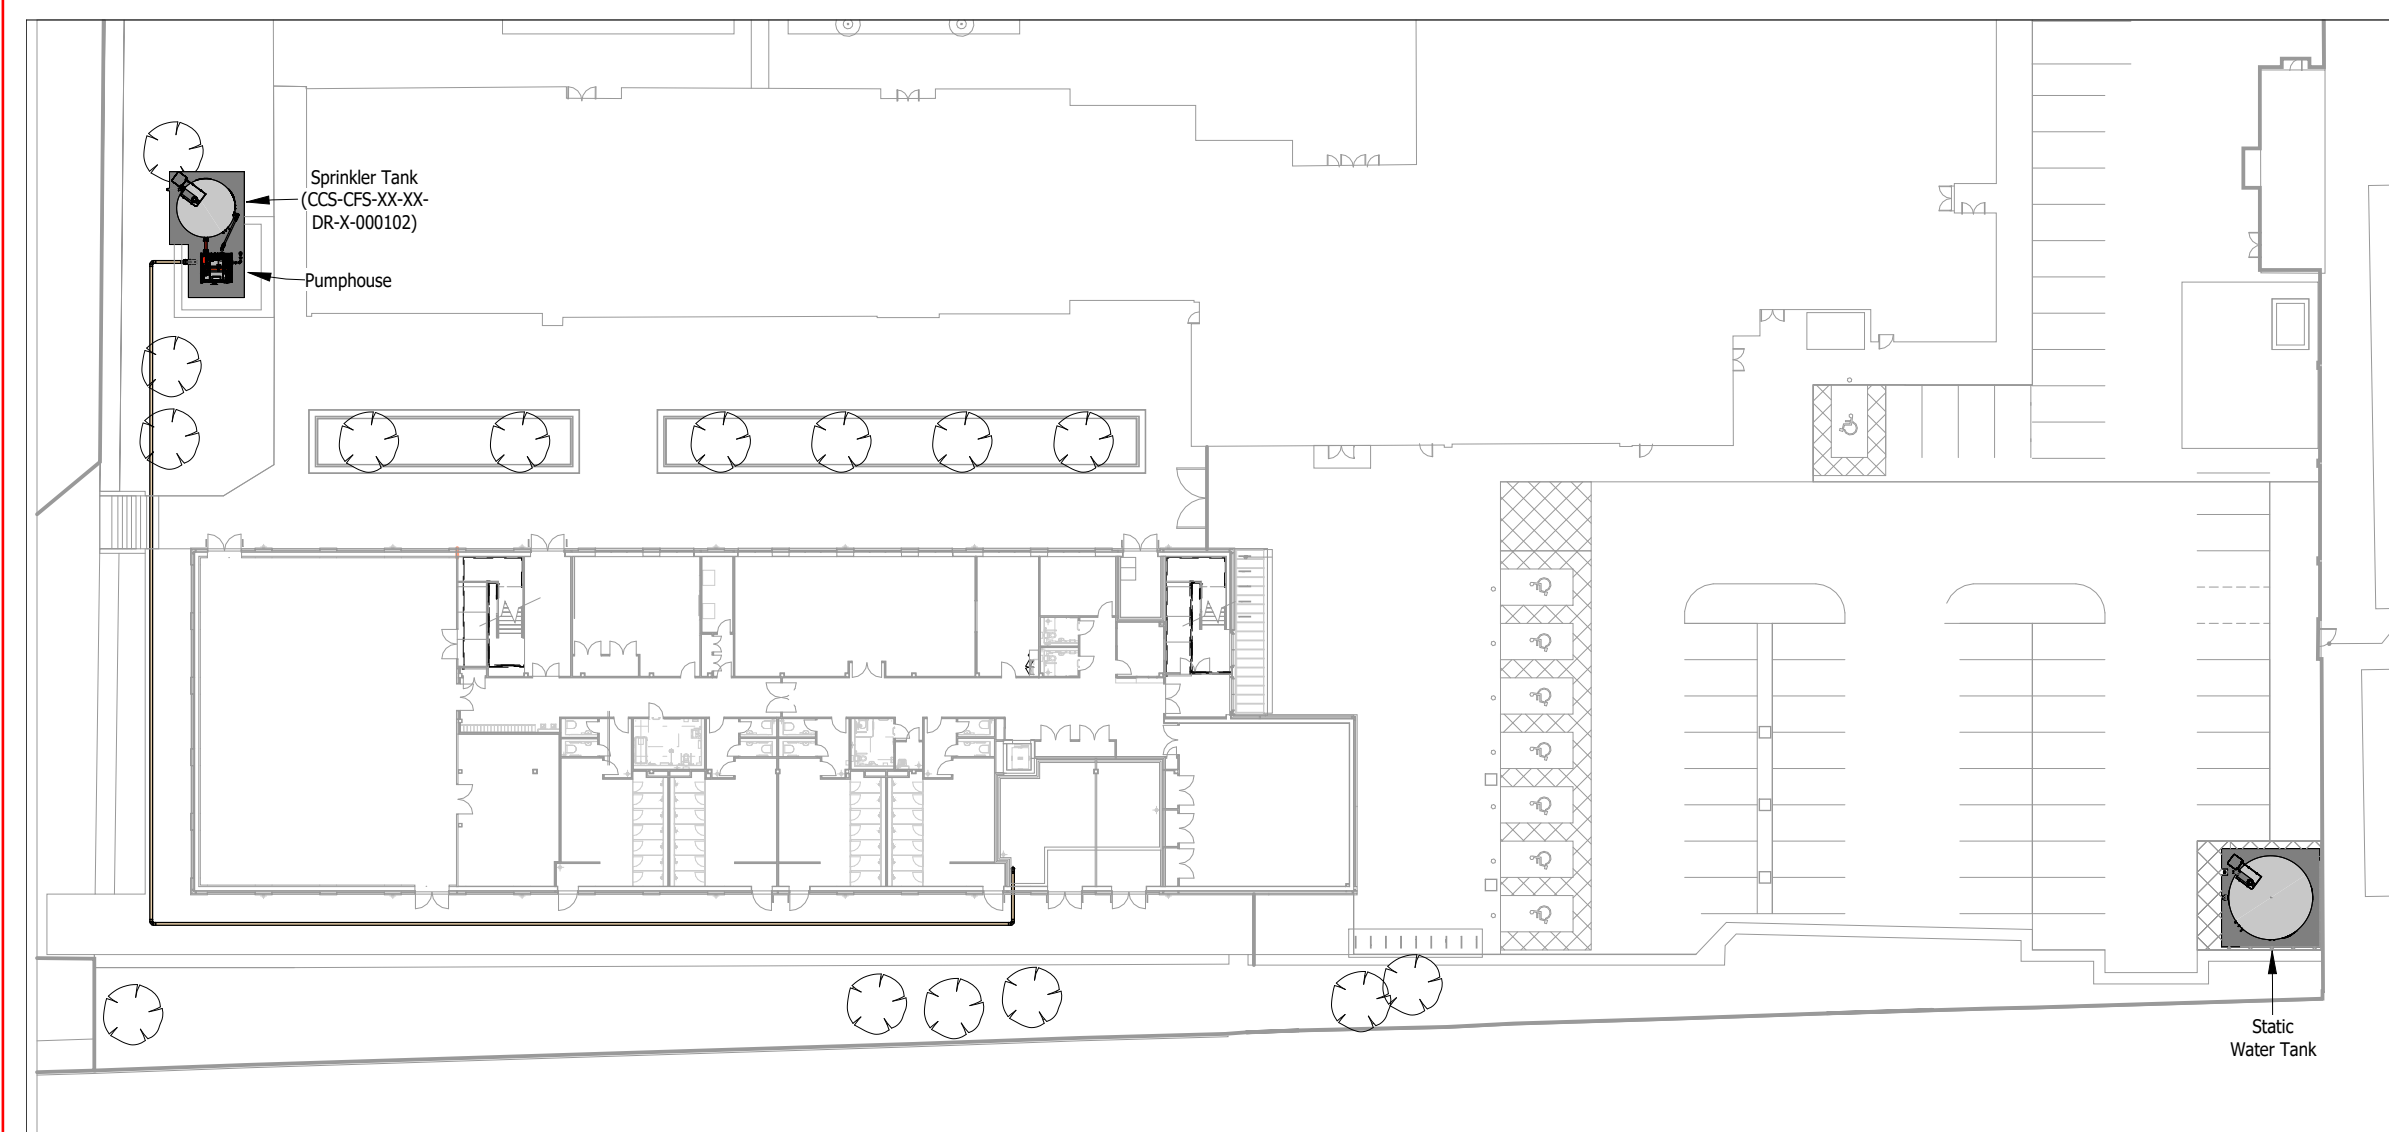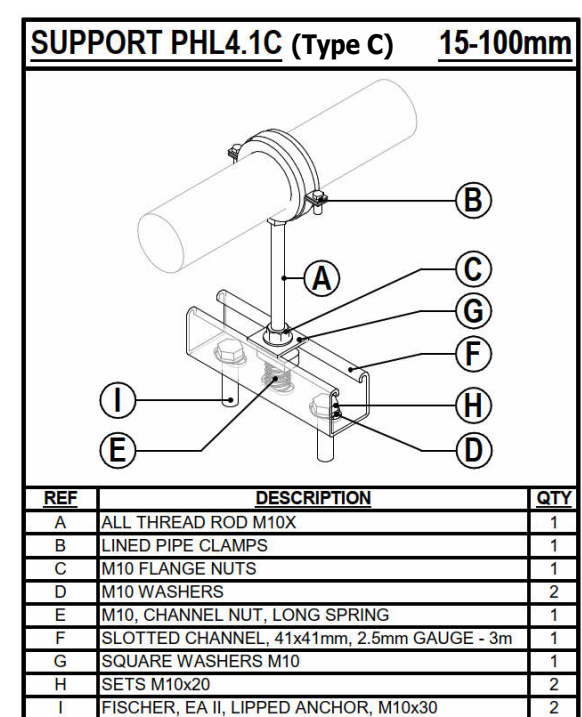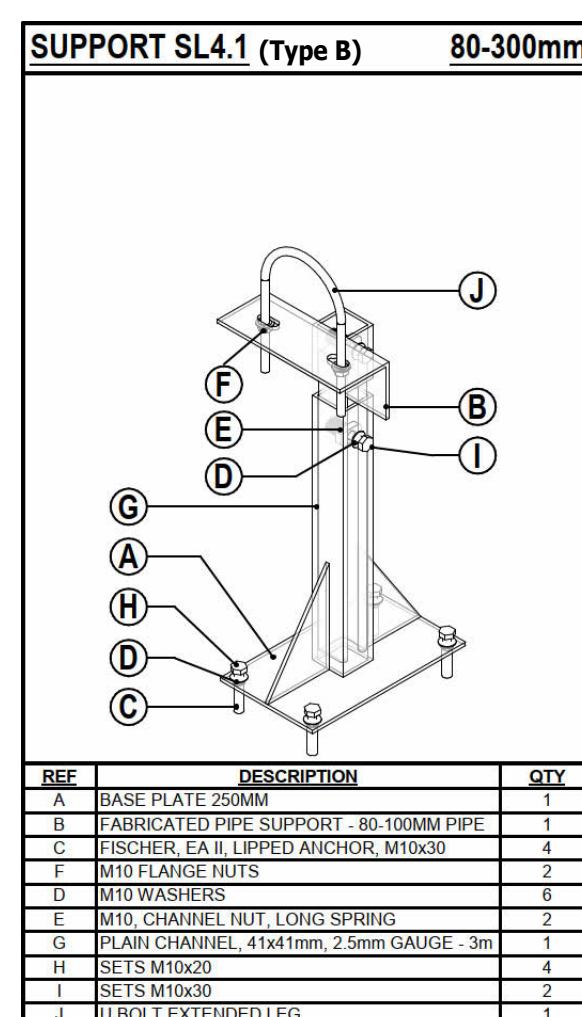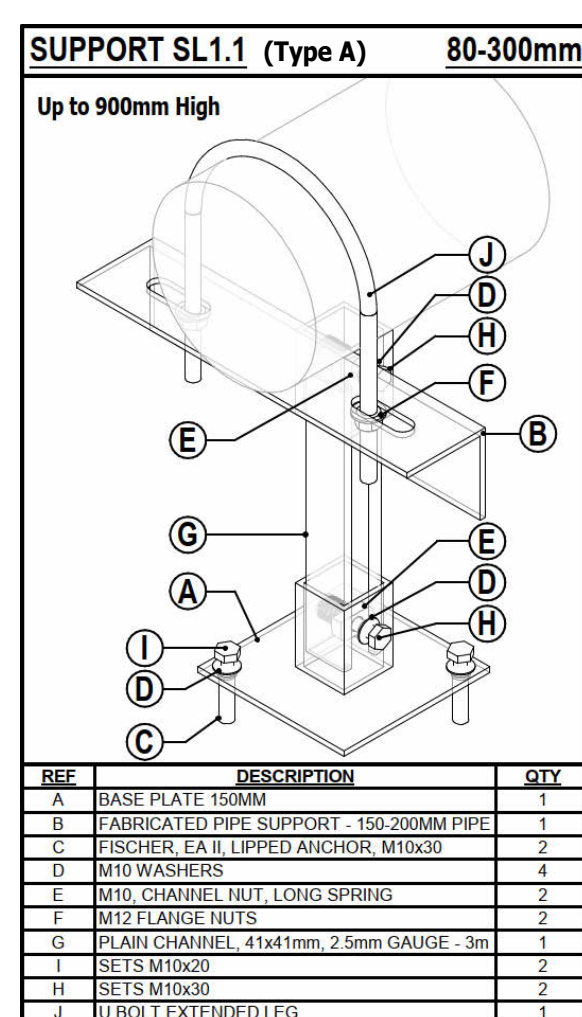

Site Plan (NTS)

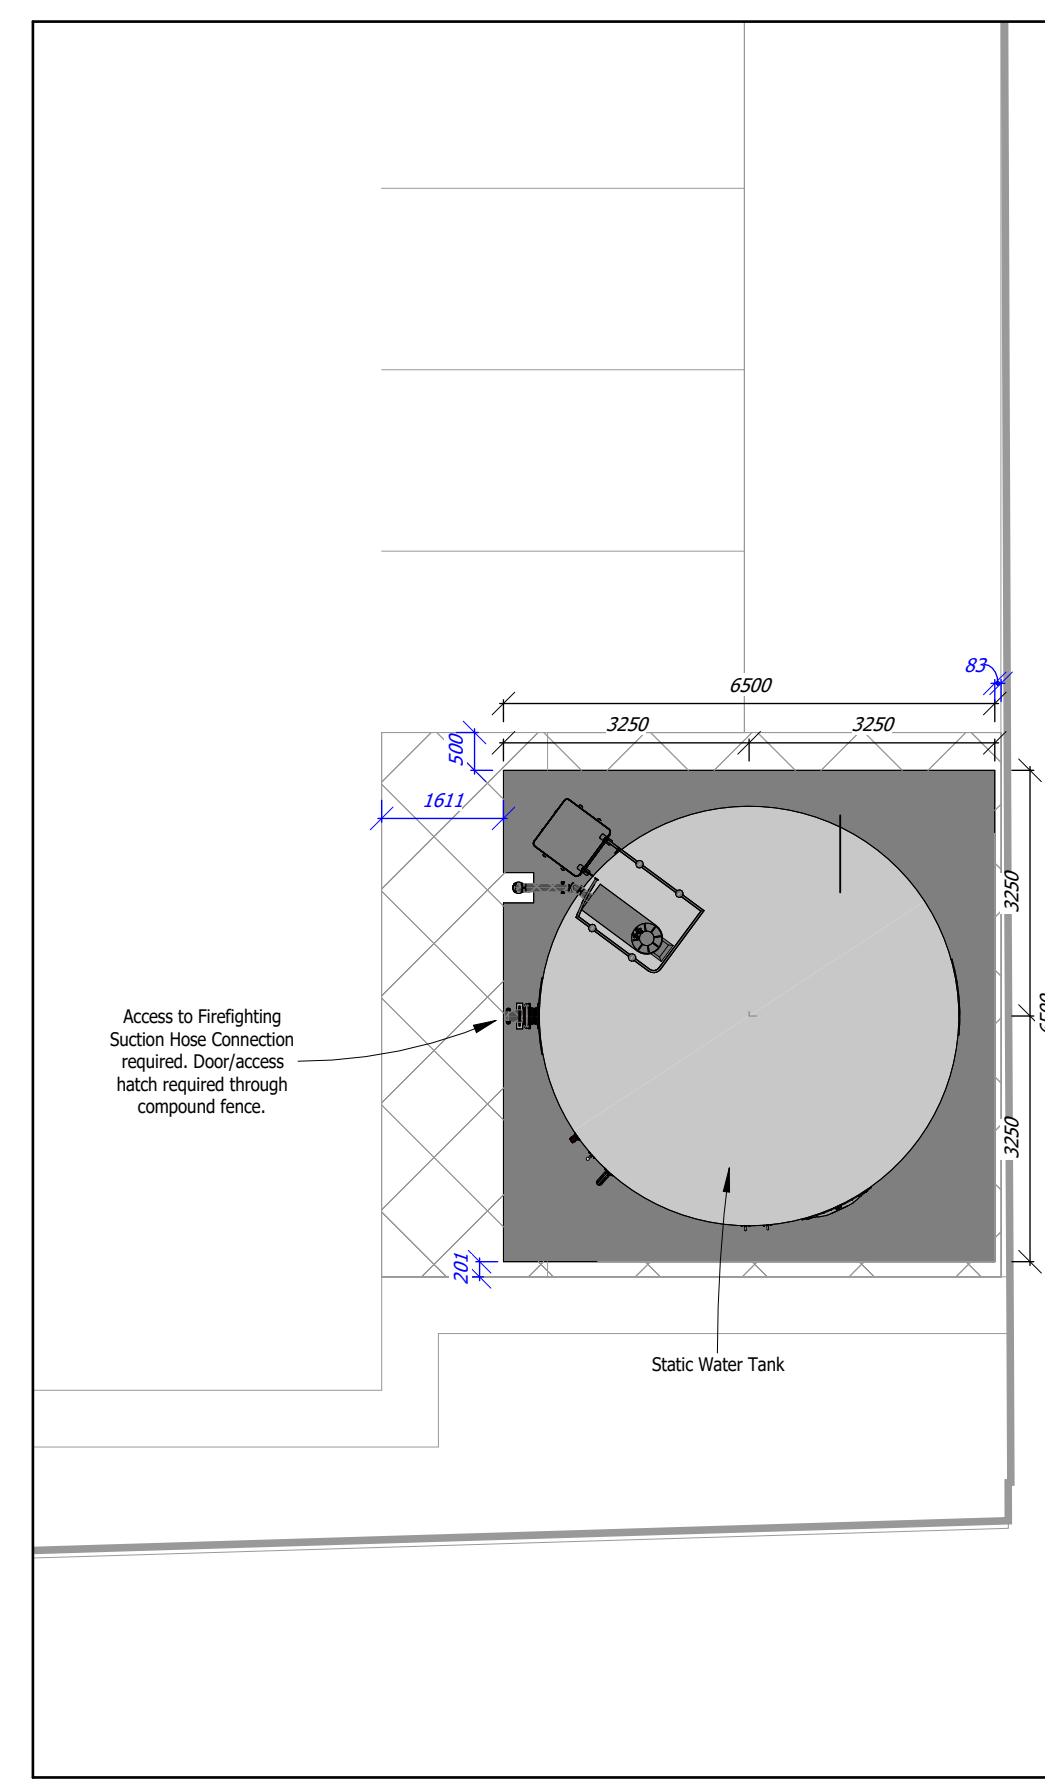

1 : 100

[illegible]