




Elevation 2 1:50



Elevation 4 1:50

NOTE:
GRP Enclosure to be finished with
smooth-gel coat in Green or similar
approved

PROJECT TITLE:
Aldustria Newport Site - (NP19 4SL)
22.5MW / 45.1MWh BESS Project
With 32kV Grid Connection

P1	31.01.25	Issue for Planning	JK / KB
REV	DATE	COMMENTS	AUTHOR / CHECKED

PROJECT TITLE
Aldustria Leeway Site

DETAIL
HV Switchroom GRP Enclosure

DRAWING NUMBER
(PROJECT-ORIGINATOR-ZONE-LEVEL-TYPE-ROLE-NUMBER)
24140LEE -LHC - 00 - 00 - DR - AR - 0002

STATUS	STATUS DESCRIPTION		
D0	FOR PLANNING		
REVISION	DATE	SCALE	
P1	23/12/24	1:50 @ A2	
CONTRACTORS MUST CHECK ALL DIMENSIONS ON SITE - ONLY FIGURED DIMENSIONS ARE TO BE WORKED FROM - DISCREPANCIES MUST BE REPORTED TO THE ARCHITECT BEFORE PROCEEDING © THIS DRAWING IS COPYRIGHT			LHC PROJECT NUMBER 24140LEE

lhc design

EXETER
01392 444334

PLYMOUTH
01752 669368

LISKEARD
01579 212102

lhc.net