


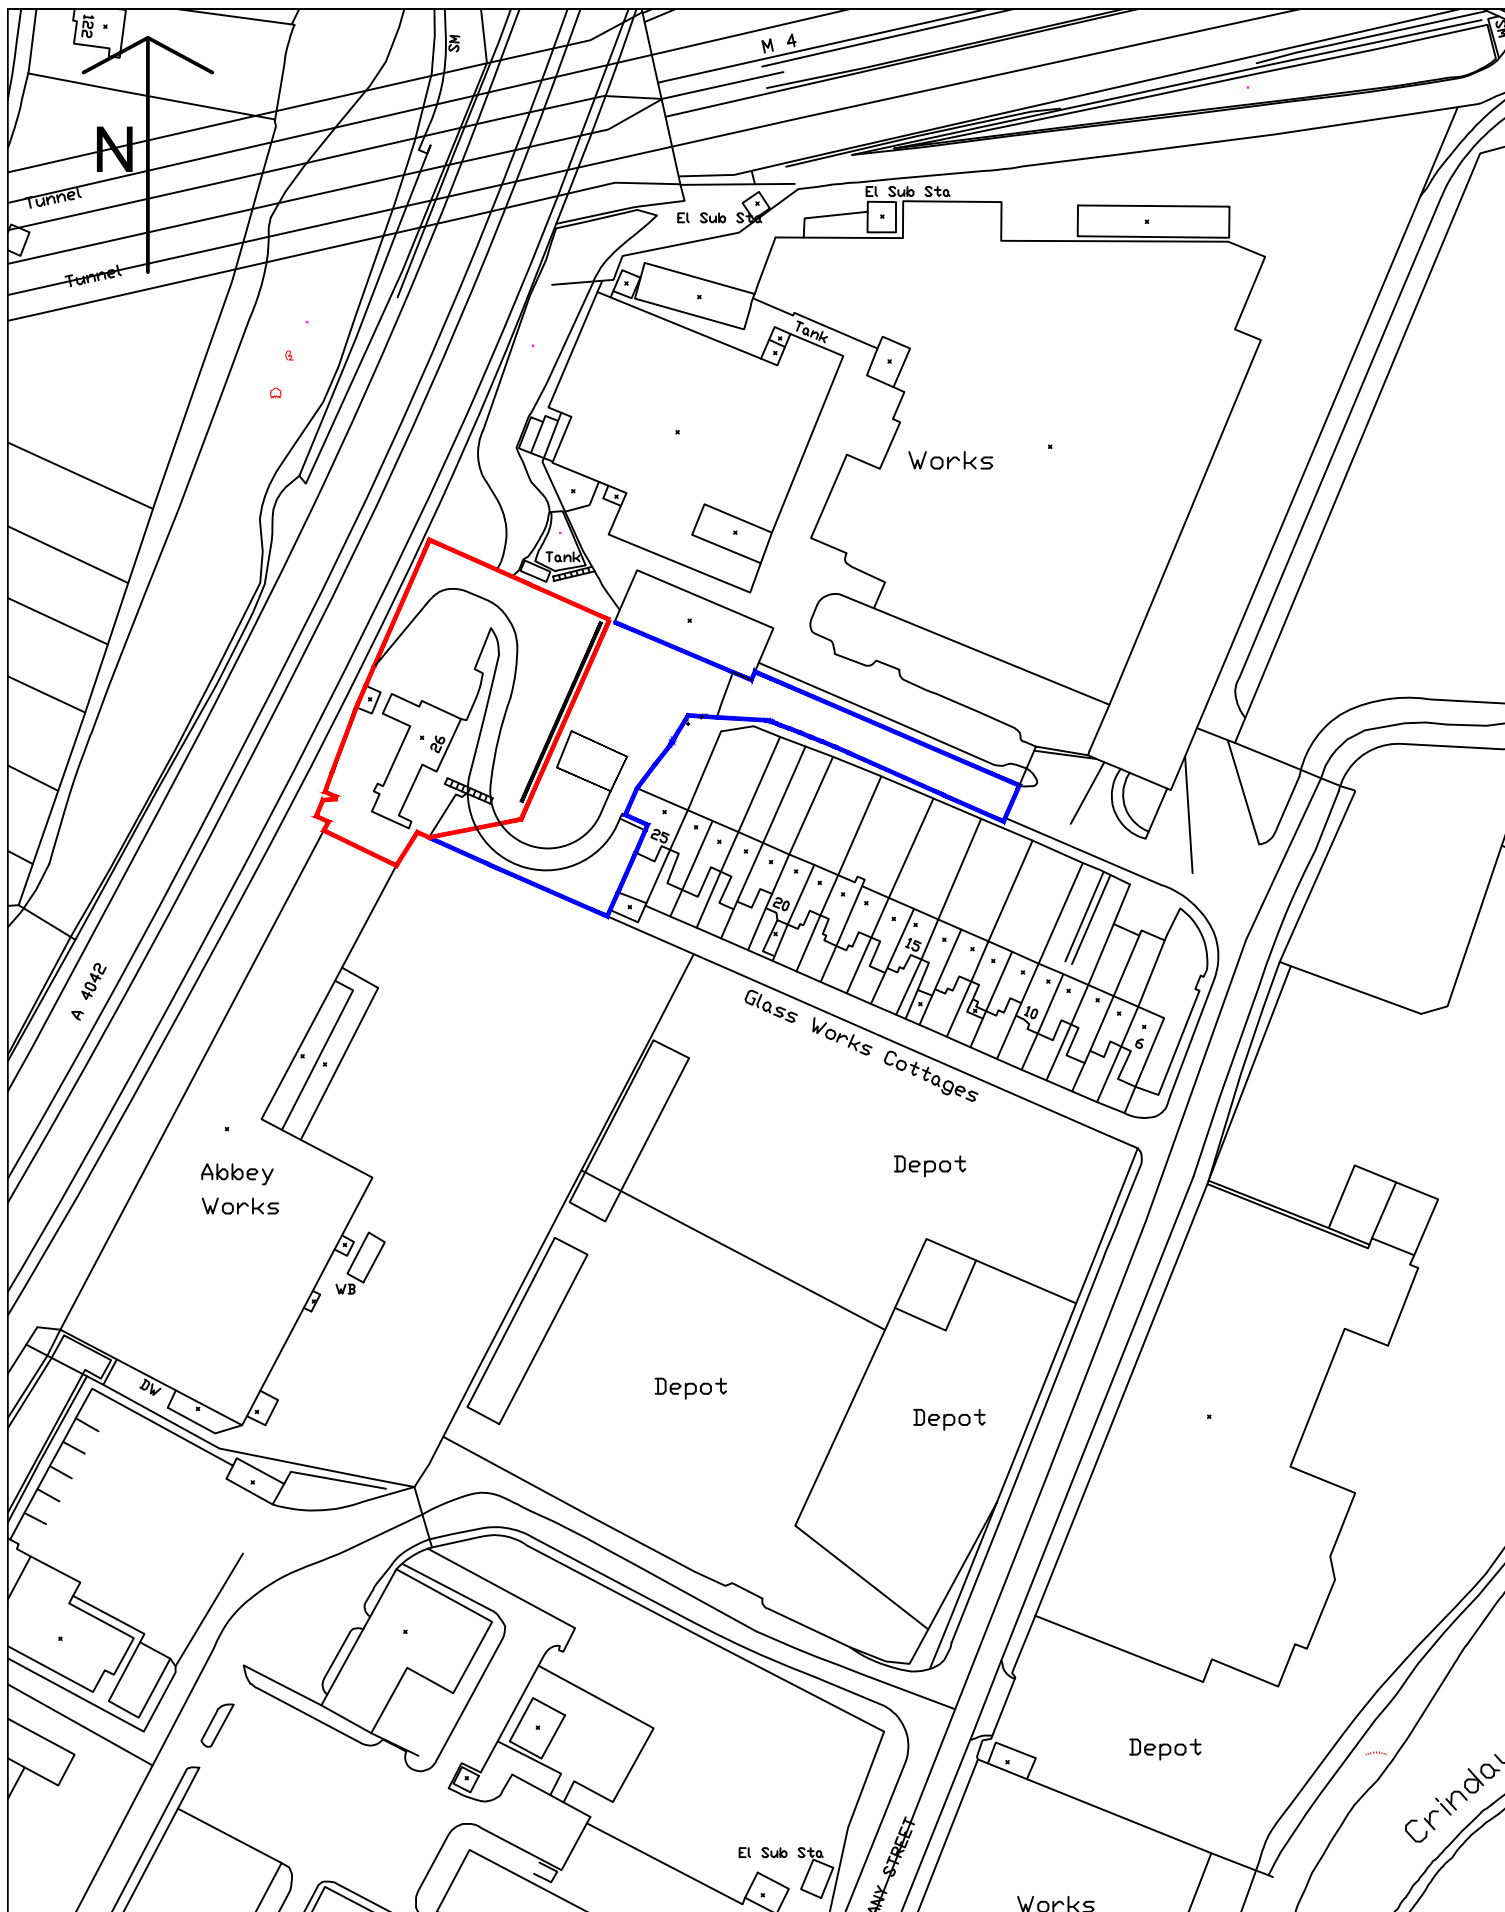

DRAWING REFERENCE

LOCATION PLAN

SITE ADDRESS

SIDE GARAGE EXTENSION 26a GLASSWORK
COTTAGES, NEWPORT, NP20 5NL

DRAWN BY

DJLH

DATE

MAY 2023

CH'D BY

DATE

STATUS


SCALE

1:1250 (A4)

DRAWING No.

23-1935-DWG-01A

PLANNING

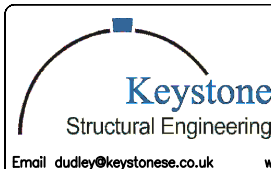

Keystone House
201 Risca Road
Newport
South Wales
NP20 3PQ
T 01633 378059
M 07947836245
www.keystone.co.uk