

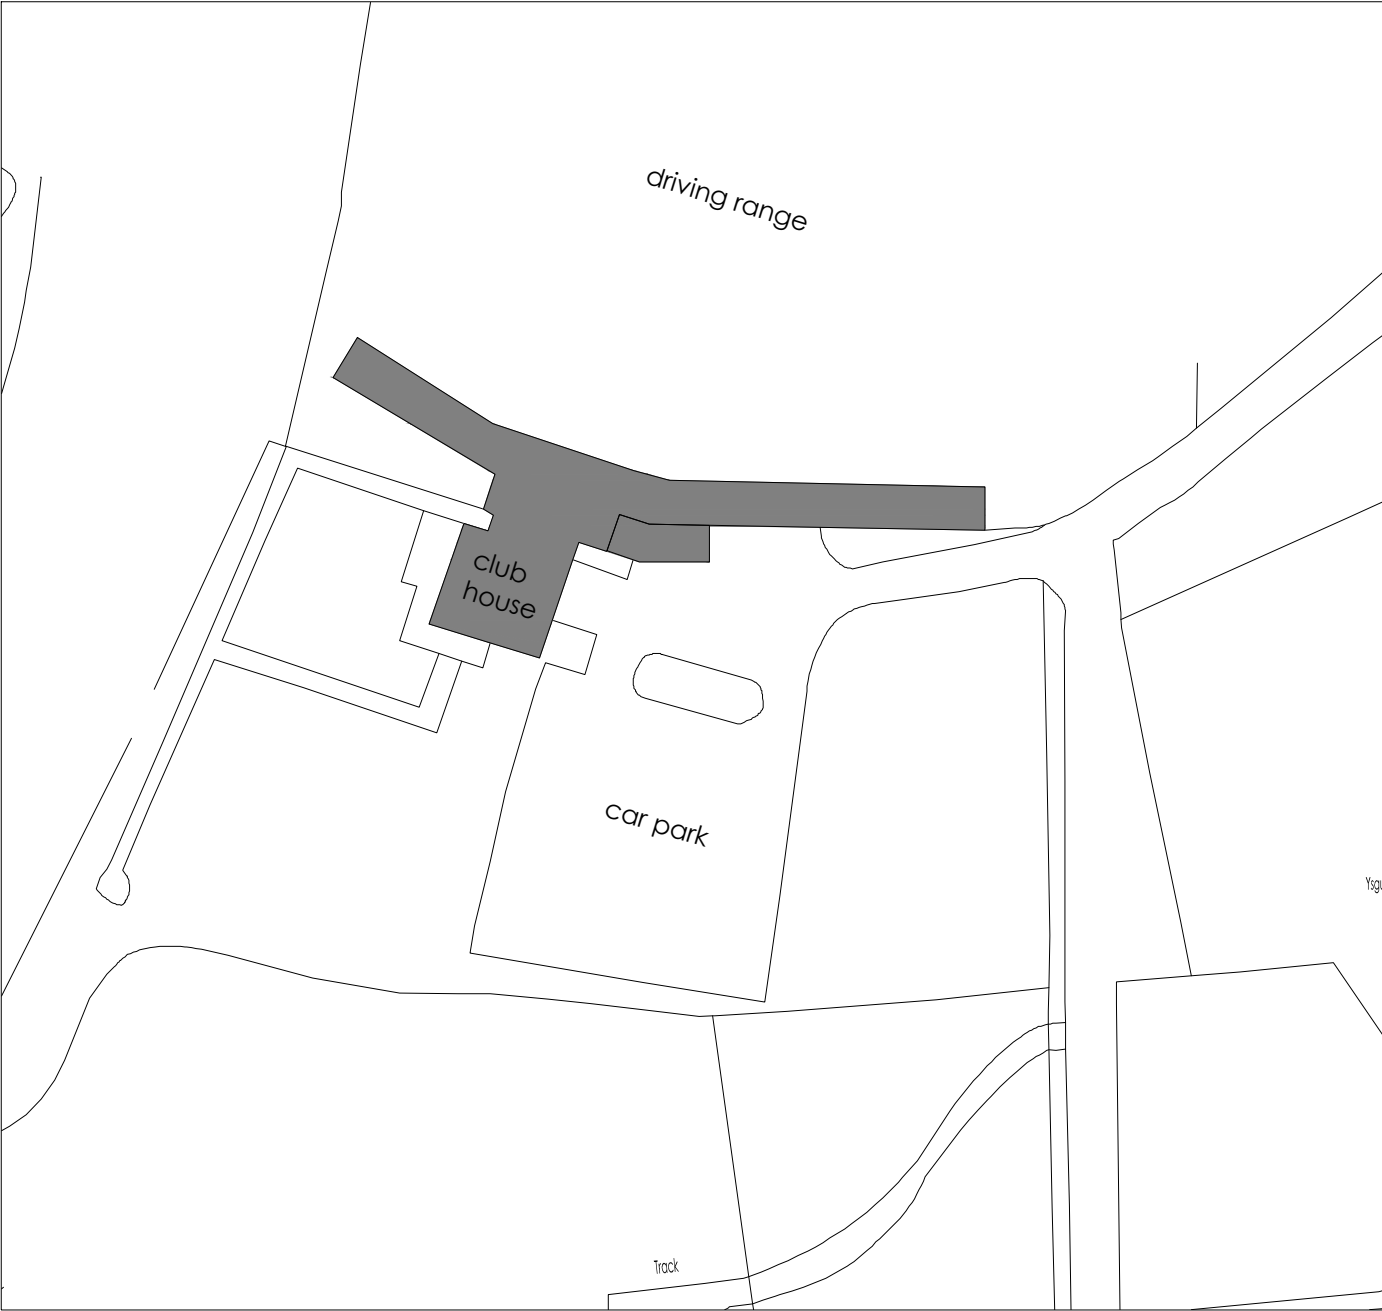


PARC GOLF CLUB, COEDKERNEW

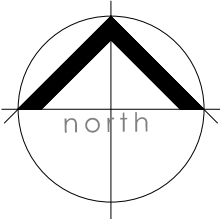

EXISTING BLOCK PLAN (scale 1:500)

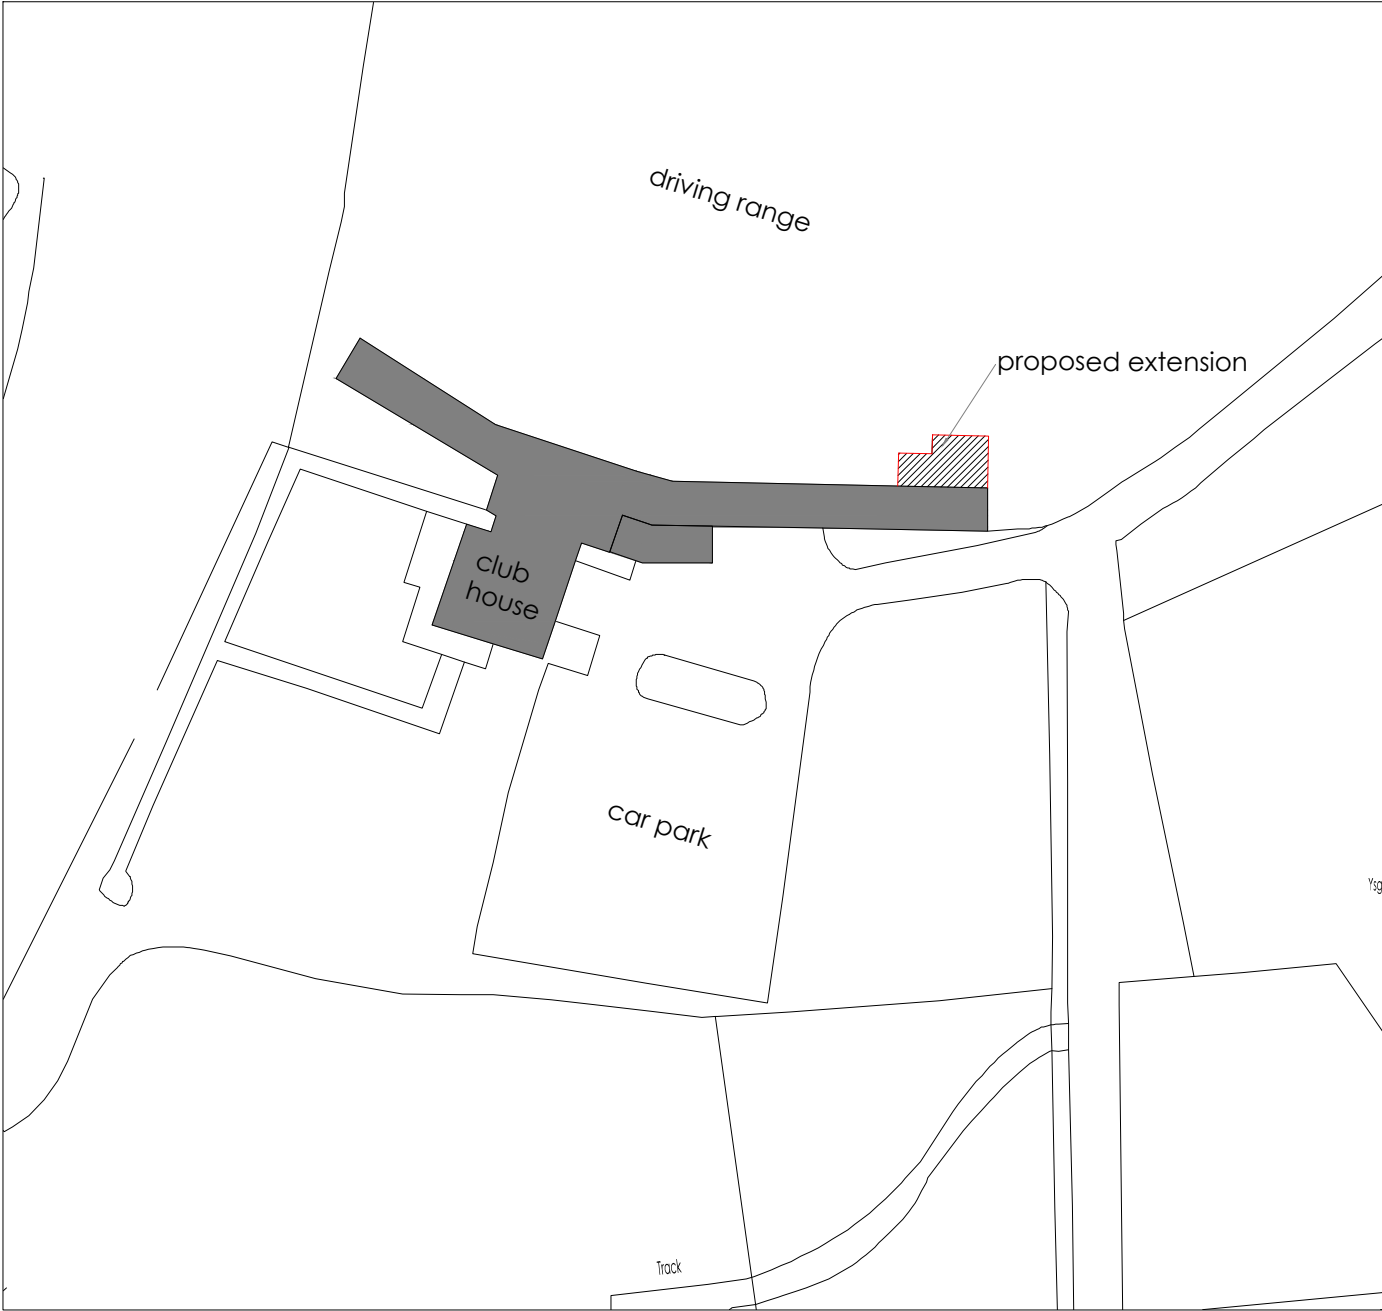

PROPOSED BLOCK PLAN (scale 1:500)

client: PARC GOLF CLUB	
project: PROPOSED EXTENSION TO PROVIDE NEW INTERNAL GOLF TRAINING FACILITY	
title: BLOCK PLAN EXISTING AND PROPOSED	
drawn: Jan 2025	scale: 1:500 @A1
drawing no.: PGC / 04	rev.: -