




PARC GOLF CLUB, COEDKERNEW

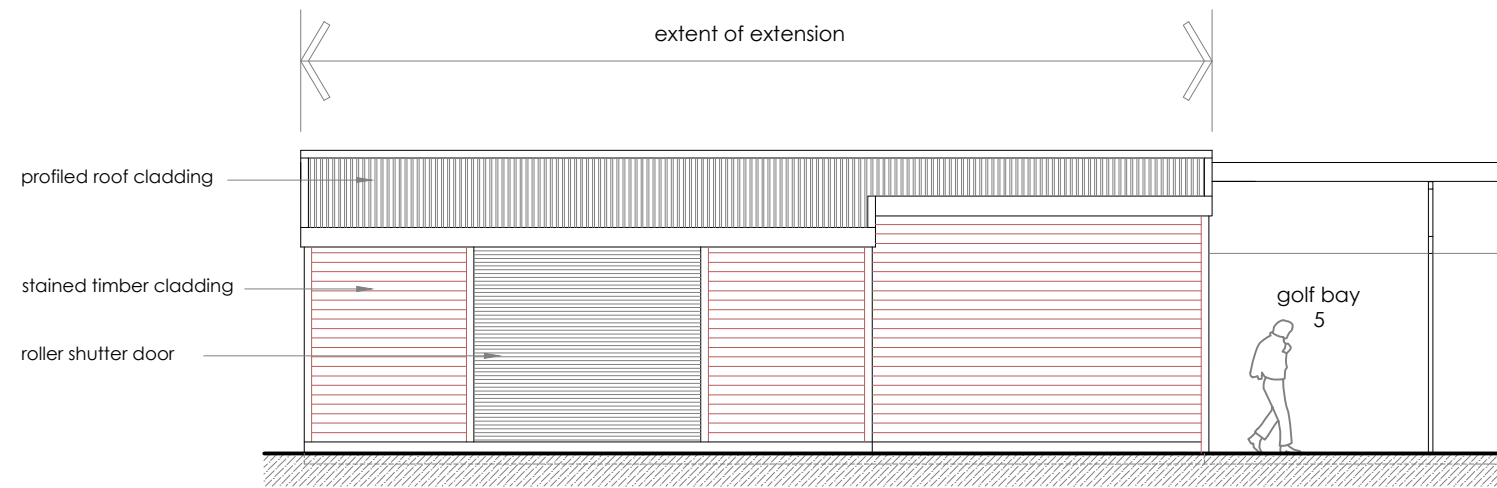


ELEVATION TO DRIVING RANGE

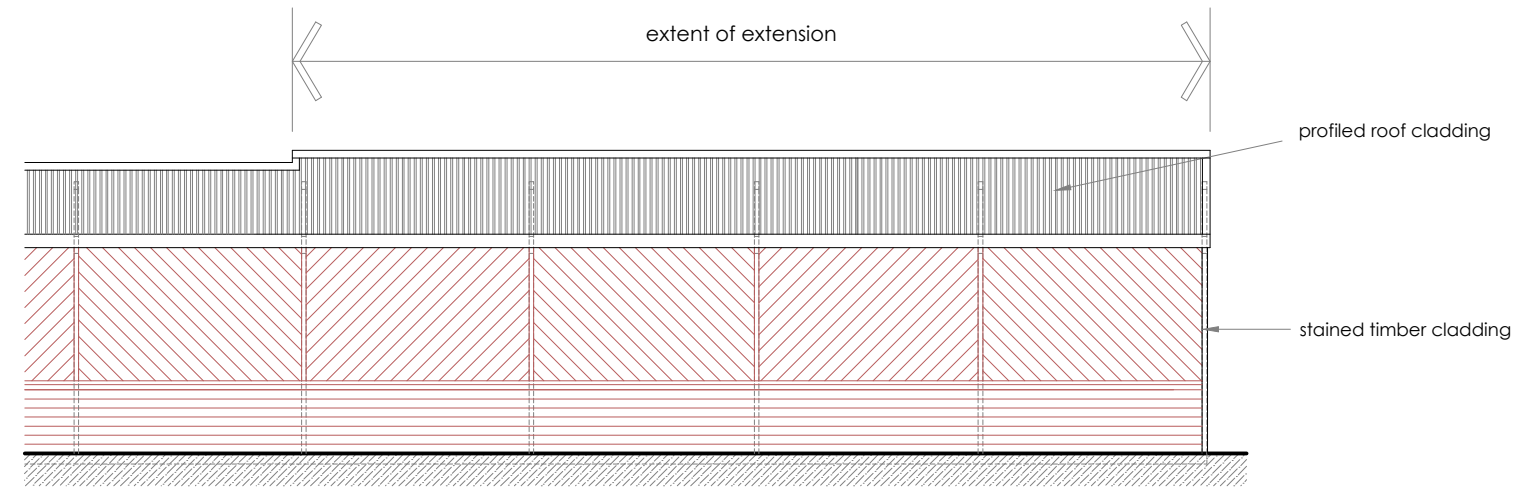


ELEVATION TO CAR PARK

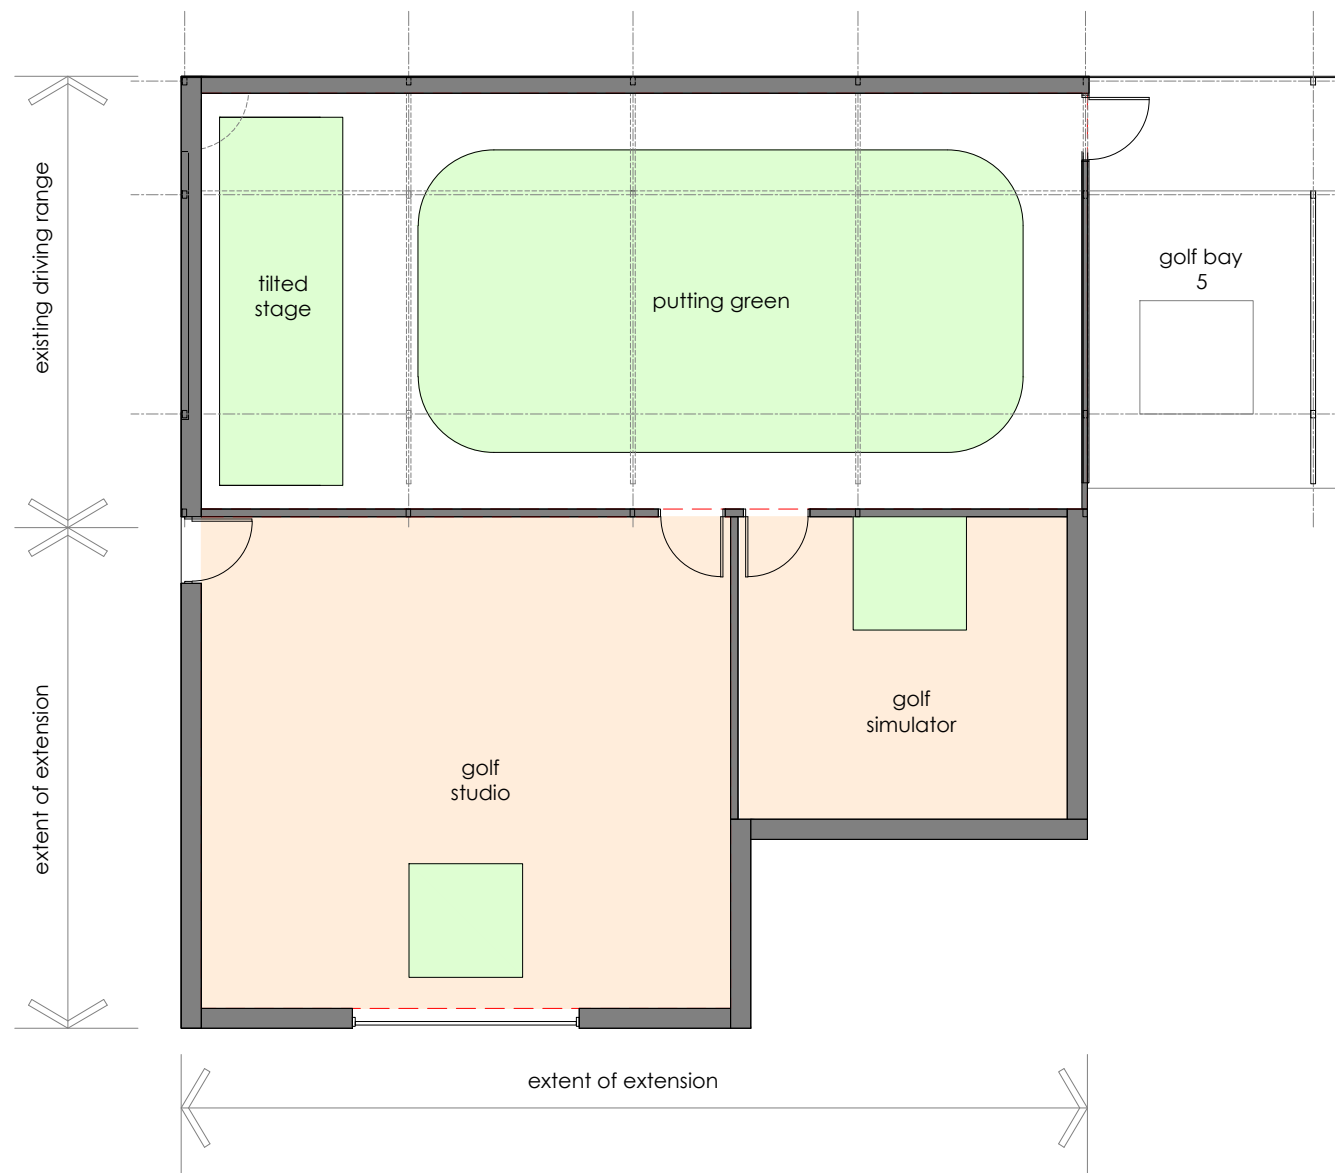

PROPOSED PLAN

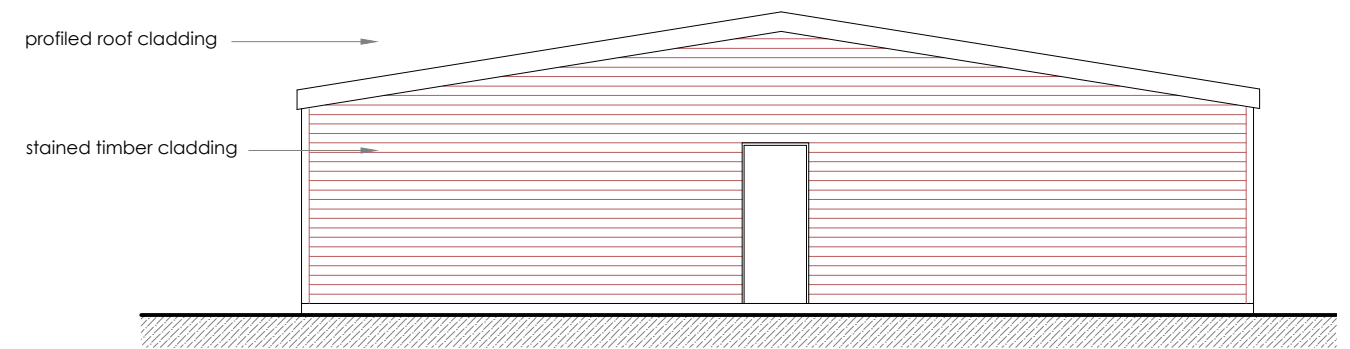

SIDE ELEVATION

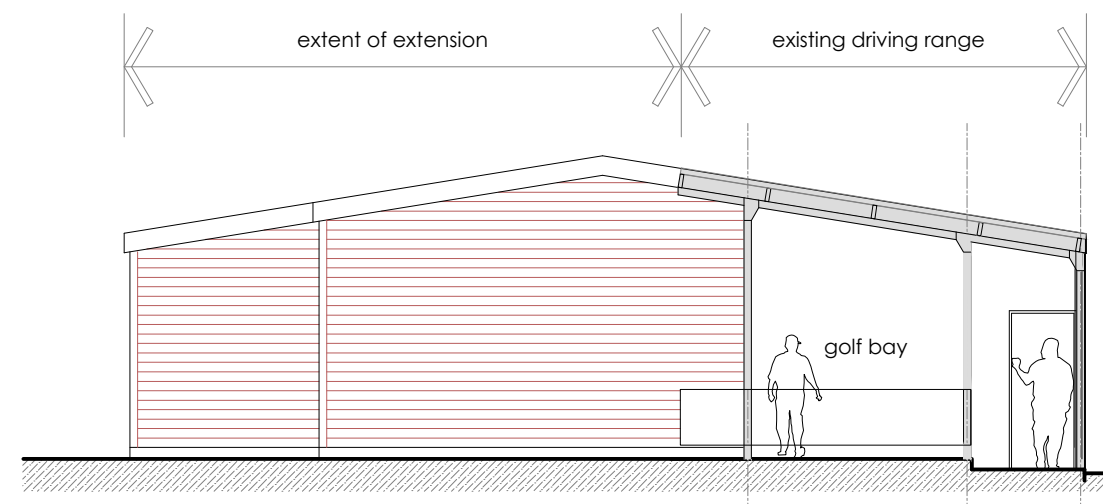

SIDE ELEVATION

client:	PARC GOLF CLUB
project:	PROPOSED EXTENSION TO PROVIDE NEW INTERNAL GOLF TRAINING FACILITY
title:	PLANS AND ELEVATIONS AS PROPOSED
drawn:	scale: 1:50 @A1
date:	Jan 2025
drawing no.:	PGC / 03
rev:	-