



Llanwern Phase 4H
Bellway Homes

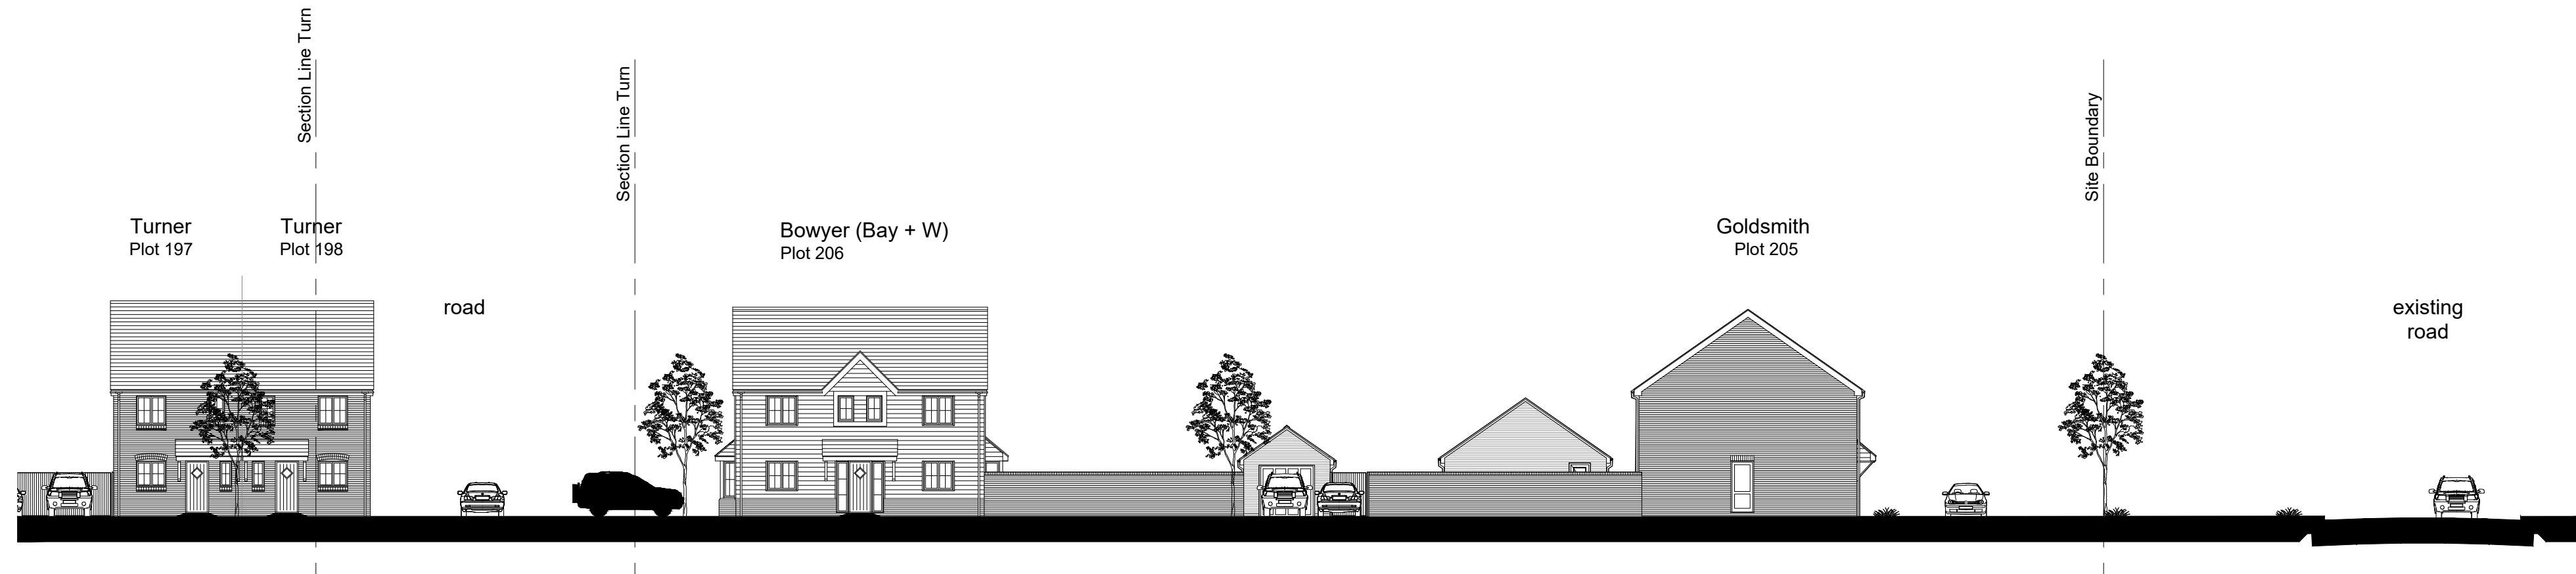

Elevation A



Elevation A (cont'd)

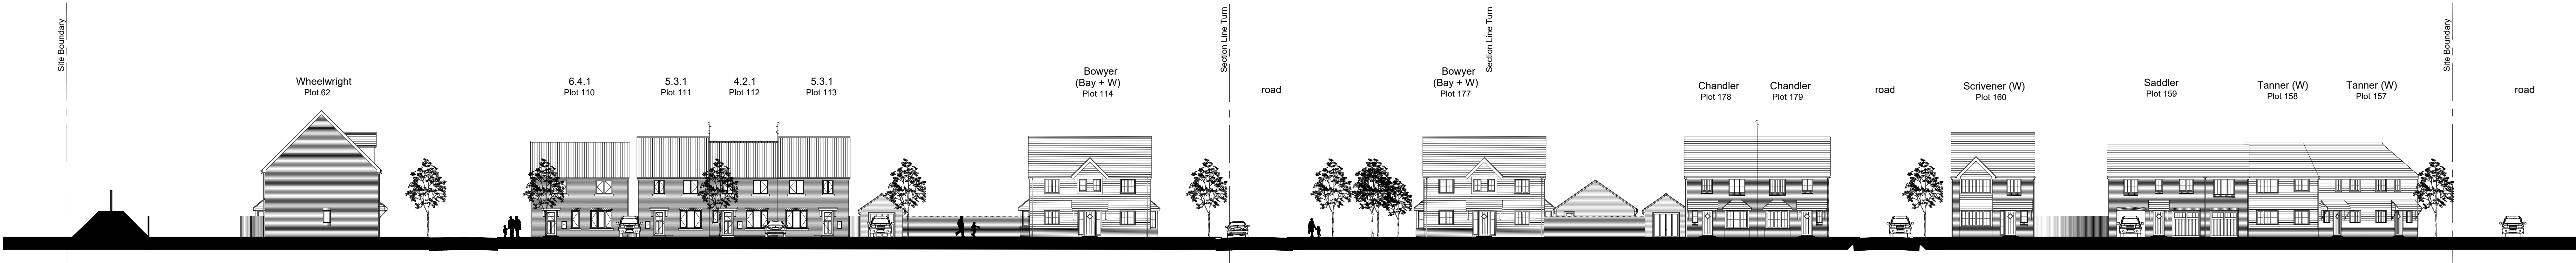



Elevation B




Elevation C



Elevation D

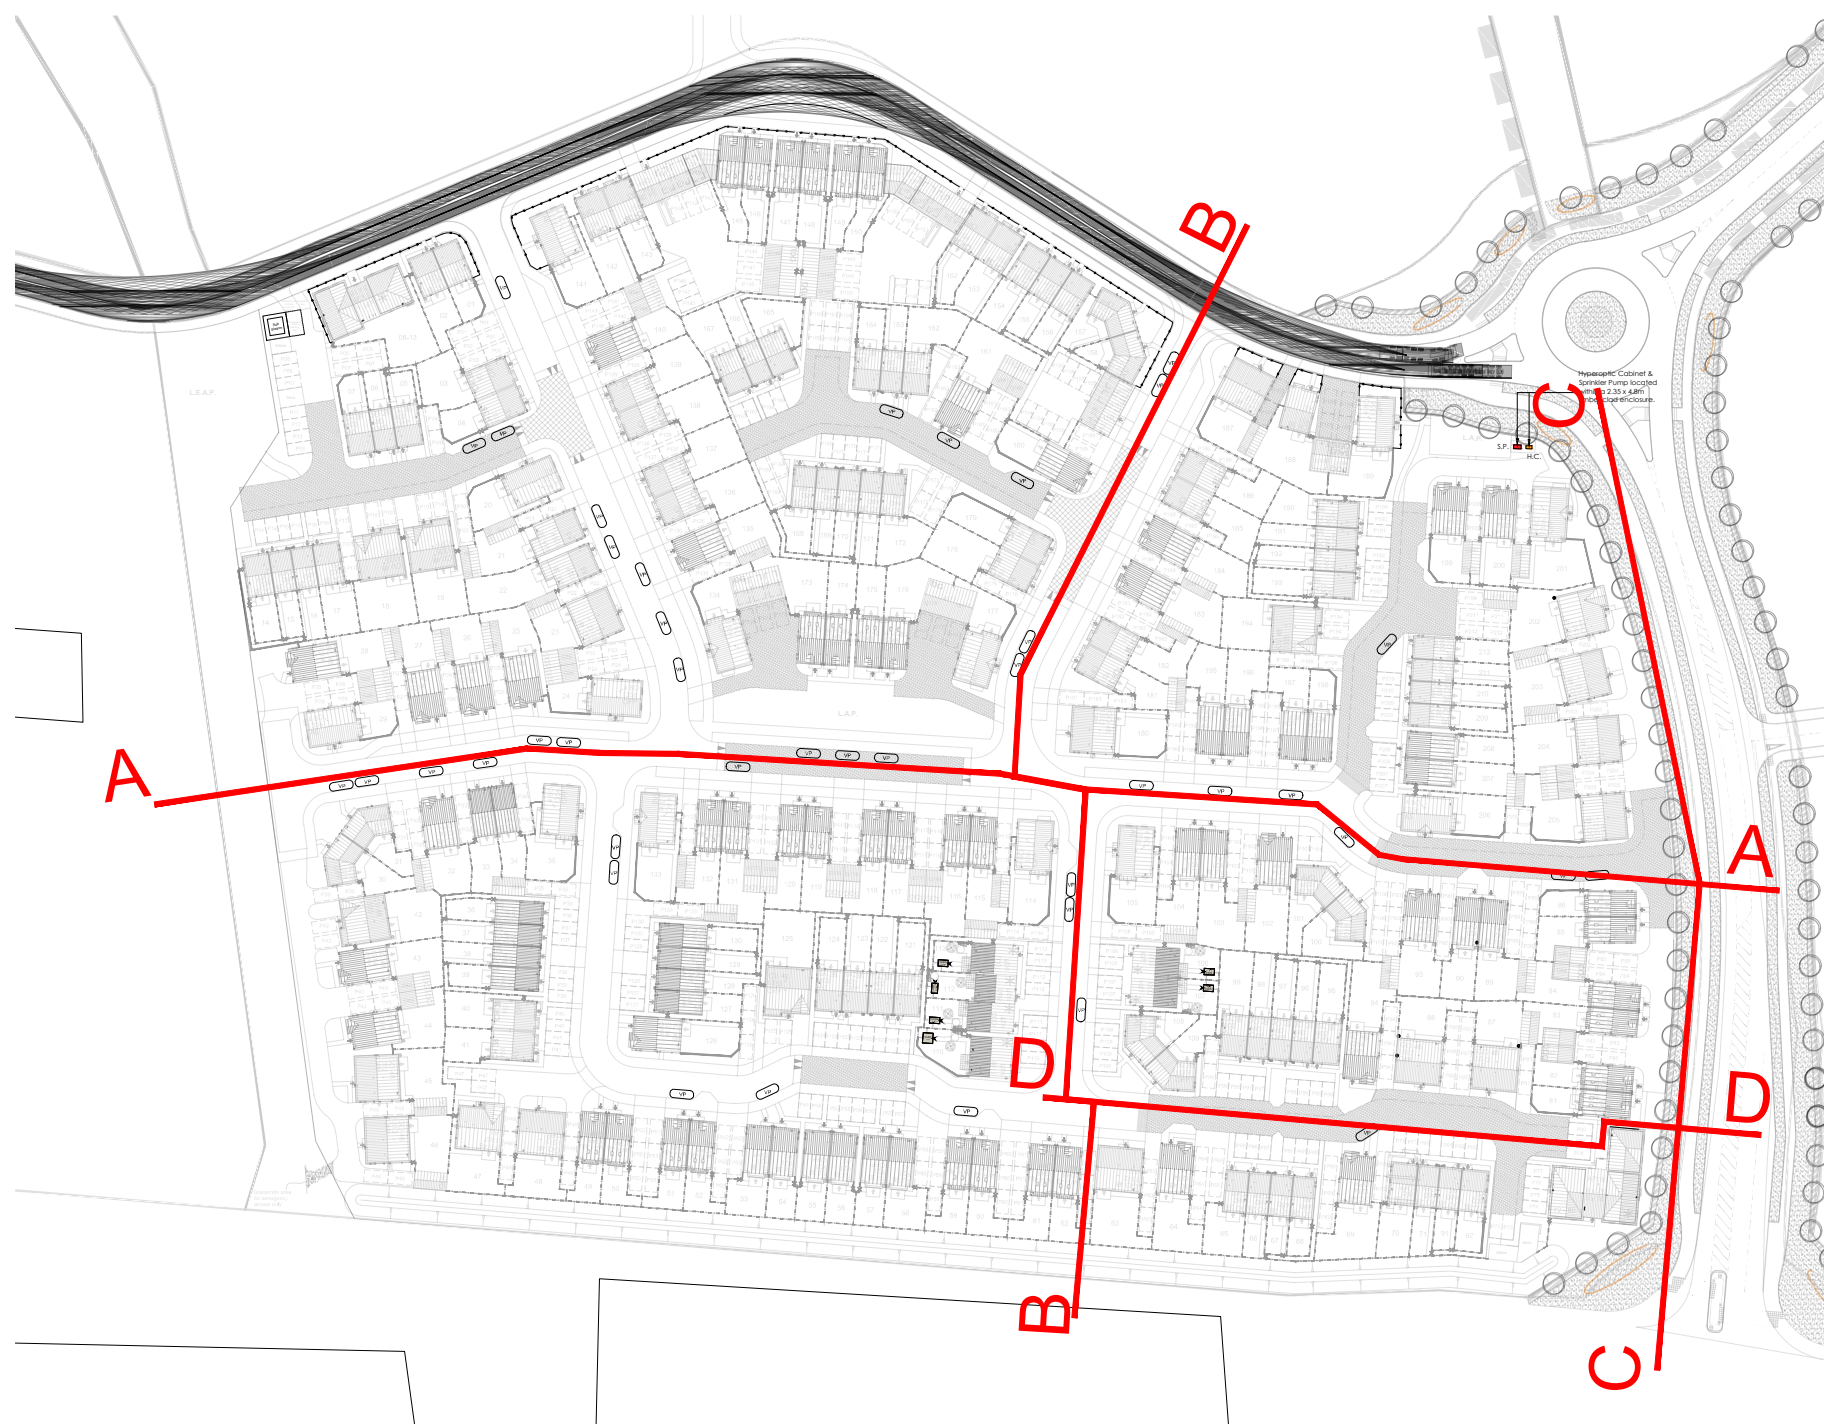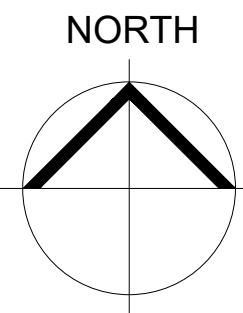

Site Key:

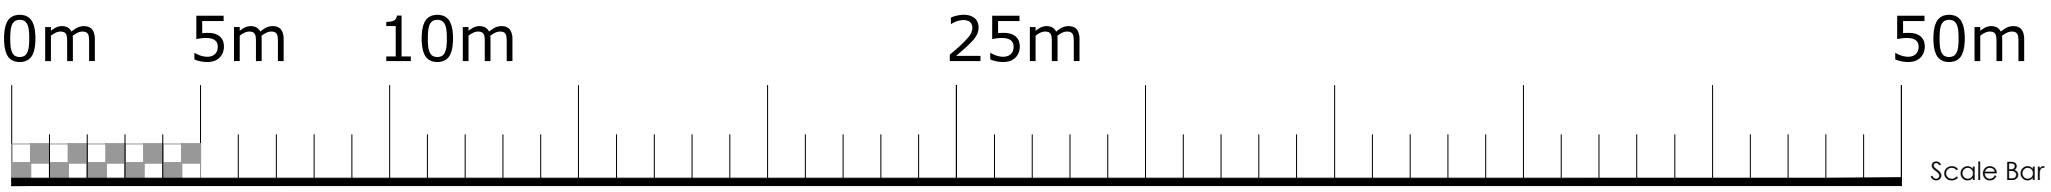

Rev:	Chk'd:	Rev:	Chk'd:	Rev:	Chk'd:	Rev:	Chk'd:
A	(Elevation A): Plots 26 (SC), 24 (BO) Replaced with weatherboard variant Plots 134, 177, 206 Bowyers replaced with weatherboard+Bay variant T.P. 27.07.22 (Elevation B): Plots 114, 177 (BO) replaced with weatherboard+bay variant Plot 179, 160 (SC) replaced with weatherboard variant Plots 156, 157 (TA) replaced with weatherboard variant (Elevation C): Plot 201 replaced with brick-bay variant	-					
B1	Updated to suit Site Development Plan Rev X1.	C.L. 08.06.26					

THIS DRAWING IS COPYRIGHT ©

Registered Office: Powell Dobson, Suite 1F, Building One, Eastern Business Park, Wern Fawr Lane, Old St. Mellons, Cardiff CF3 5EA. Powell Dobson is a trading name of Powell Dobson Ltd a company registered in England and Wales No 3873802.

PRELIMINARY	
PLANNING	✓
DESIGN	
TENDER	
CONSTRUCTION	

powelldobson ARCHITECTS		Drawing No.	Rev.
Cardiff Office: Suite 1F, Building One, Eastern Business Park, Wern Fawr Lane, Old St Mellons, Cardiff CF3 5EA Tel: +44 (0)333 33 201 001 www.powelldobson.com		21059 (05) 105	B1
Contract:	Llanwern Phase 4H for Bellway Homes	Scale:	1:200 @ A0
Title:	Proposed Street Elevations	Date:	13/12/21
		Drawn:	MB
		Checked:	B.K.