



Parking Plan :

Llanwern Phase 4H  
Bellway Homes

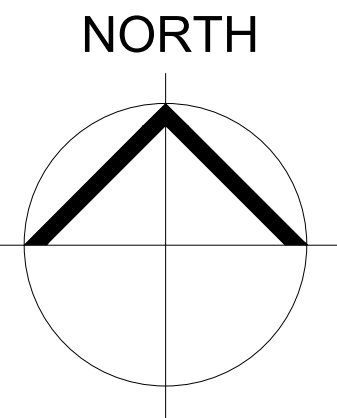

- KEY :
- 89no. Garage Parking Spaces.
  - 407no. External Allocated Parking Spaces.
  - 41no. Visitor Spaces.

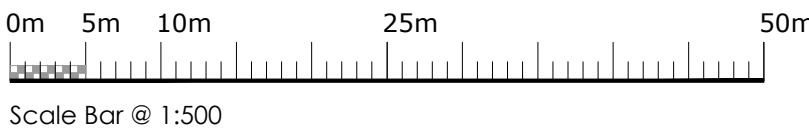

Figured dimensions and levels to be used.  
Any inaccuracies must be notified to the architect.  
Detail drawings and large scale drawings take precedence over smaller drawings.

|      |                                                 |
|------|-------------------------------------------------|
| Rev: |                                                 |
| A    | Updated to suit Site Layout changes.            |
| B    | Updated to suit Site Layout changes.            |
| C1   | Updated to suit Site Development Plan Rev X1.   |
| C2   | Updated to suit Site Layout changes seen in X2. |

C.L. 27.07.22  
art 26.10.22  
C.L. 08.06.26  
I.S. 17.08.26

|        |      |
|--------|------|
| Chk'd: | Rev: |
|        |      |
|        |      |
|        |      |
|        |      |

|        |      |
|--------|------|
| Chk'd: | Rev: |
|        |      |
|        |      |
|        |      |
|        |      |

|        |  |
|--------|--|
| Chk'd: |  |
|        |  |
|        |  |
|        |  |
|        |  |

|              |   |
|--------------|---|
| PRELIMINARY  |   |
| PLANNING     | ✓ |
| DESIGN       |   |
| TENDER       |   |
| CONSTRUCTION |   |

powelldobson  
ARCHITECTS

Cardiff Office: Suite 1F, Building One, Eastern Business Park, Wern Fawr Lane, Old St Mellons, Cardiff CF3 5EA  
Tel: +44 (0)133 33 201 001 www.powelldobson.com

Contract: Llanwern Phase 4H for  
Bellway Homes  
Title: Parking Plan

Drawing No. 21059 (05) 107  
Rev. C2  
Scale: 1:500 @ A1  
Date: Feb 21  
Drawn: C.L.  
Checked: