

NOTES:
THIS DRAWING IS COPYRIGHT
© RICHARD ANDREWS ARCHITECTS
WORK TO BE USED FOR THE PROJECT ONLY.
ANY DISSEMINATION TO BE NOTICED TO THE ARCHITECT.

REMARKS HAVE BEEN PRODUCED FOR PLANNING AND BUILDING
REGULATIONS PURPOSES ONLY. THE CONSTRUCTION DESIGN AND OF
THE CLIENT/ CONTRACTOR UNLESS OTHERWISE ADVERTED IN WRITING.

REVISIONS	
1	-
2	-




SUITE 2.3, THE ESTATES OFFICE, 25-26
GOLD TOPS, NEWPORT, NP20 4PG
PHONE: 01633 744144
EMAIL: r.a.d.m.a@richandrews.co.uk
Richard Andrews Architects Ltd.
Registered Office: Corporation Road, Green Way, Cardiff, CF14 3JZ
www.richandrews.co.uk


Job
**Ridings View
Moorland Court
Bishton
NP18 2DZ**

Drawing
Proposed Plans and Elevations


Number
R 8 9 7 – 0 4 A 1
Scale
1:100
Date
01/25
Drawn
BH
Checked
LS

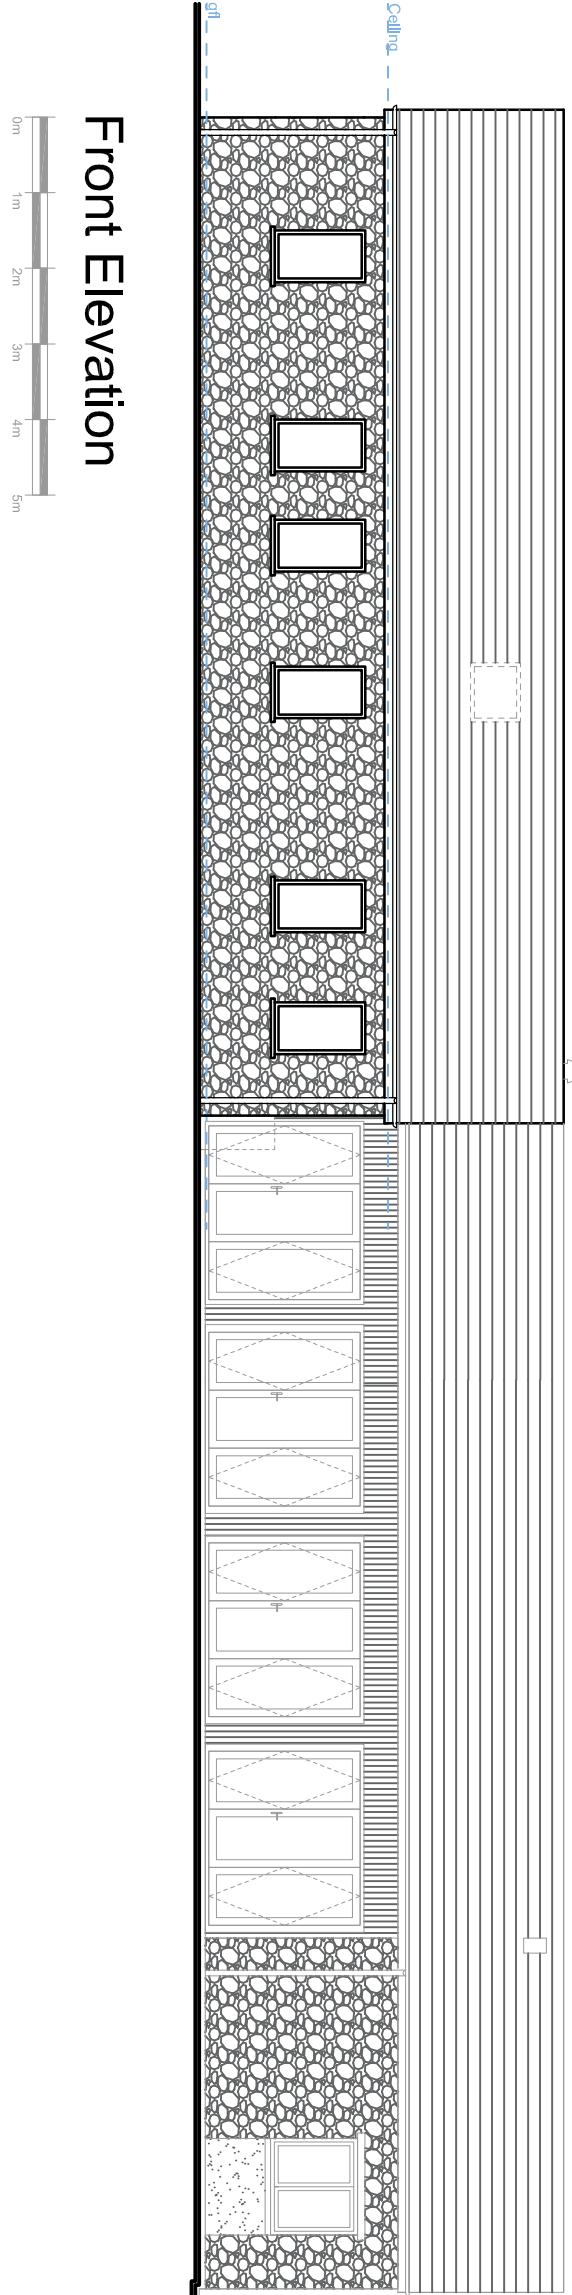


Front Elevation

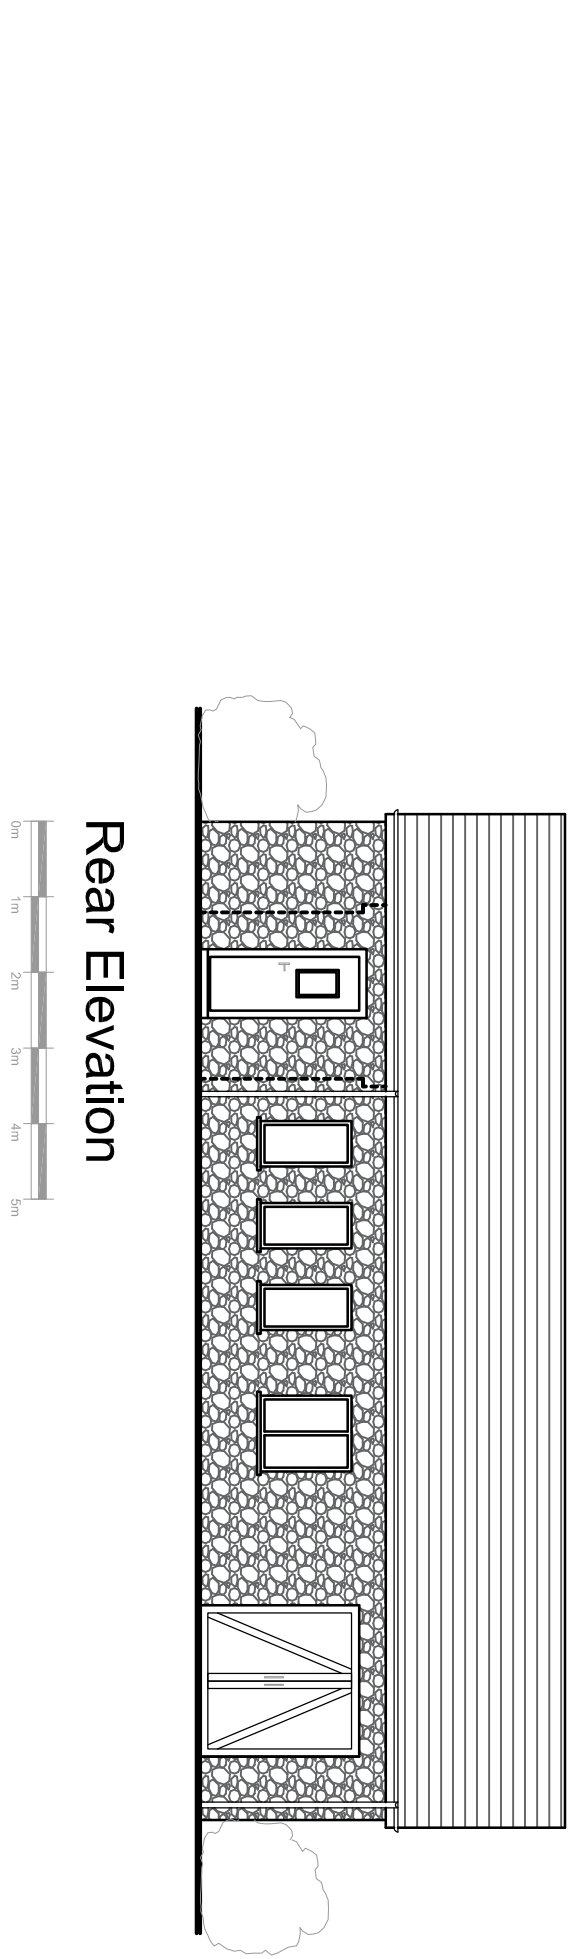



Rear Elevation

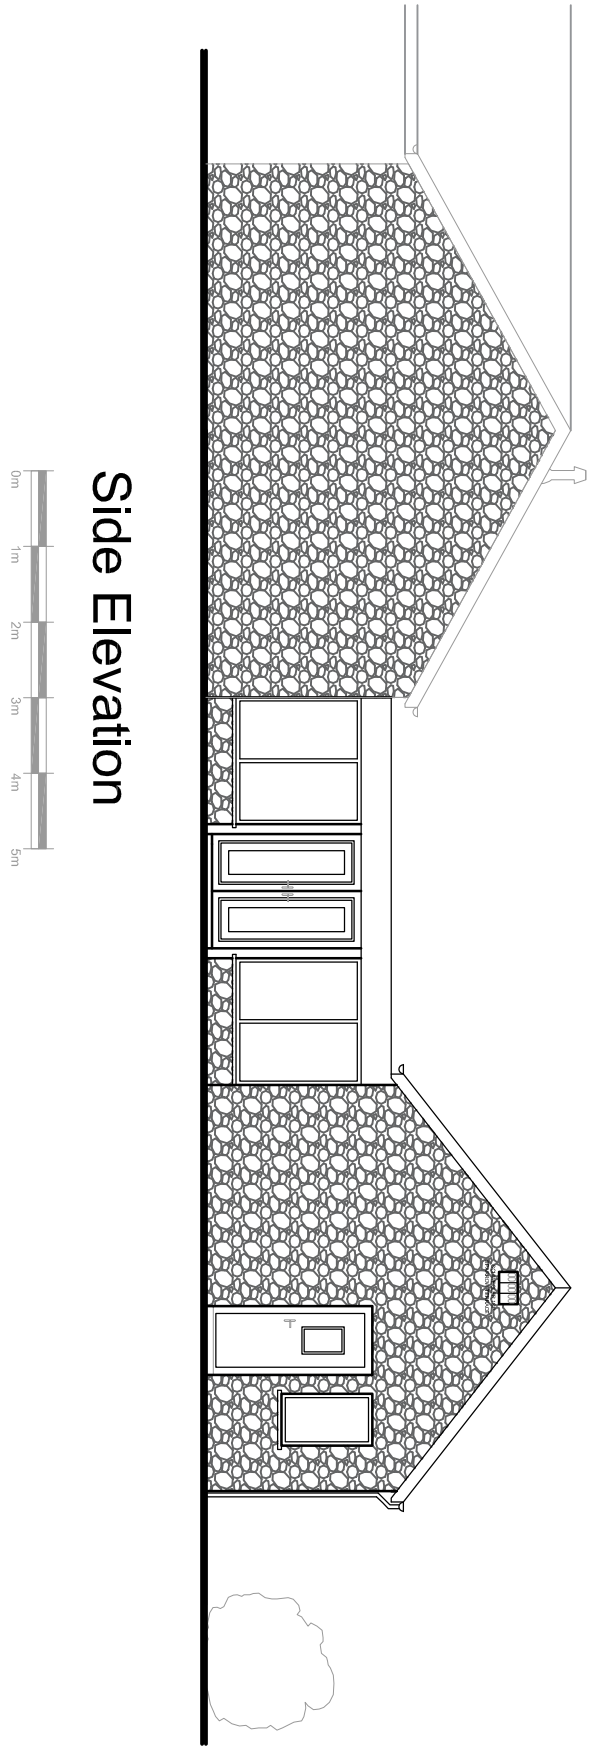

Side Elevation

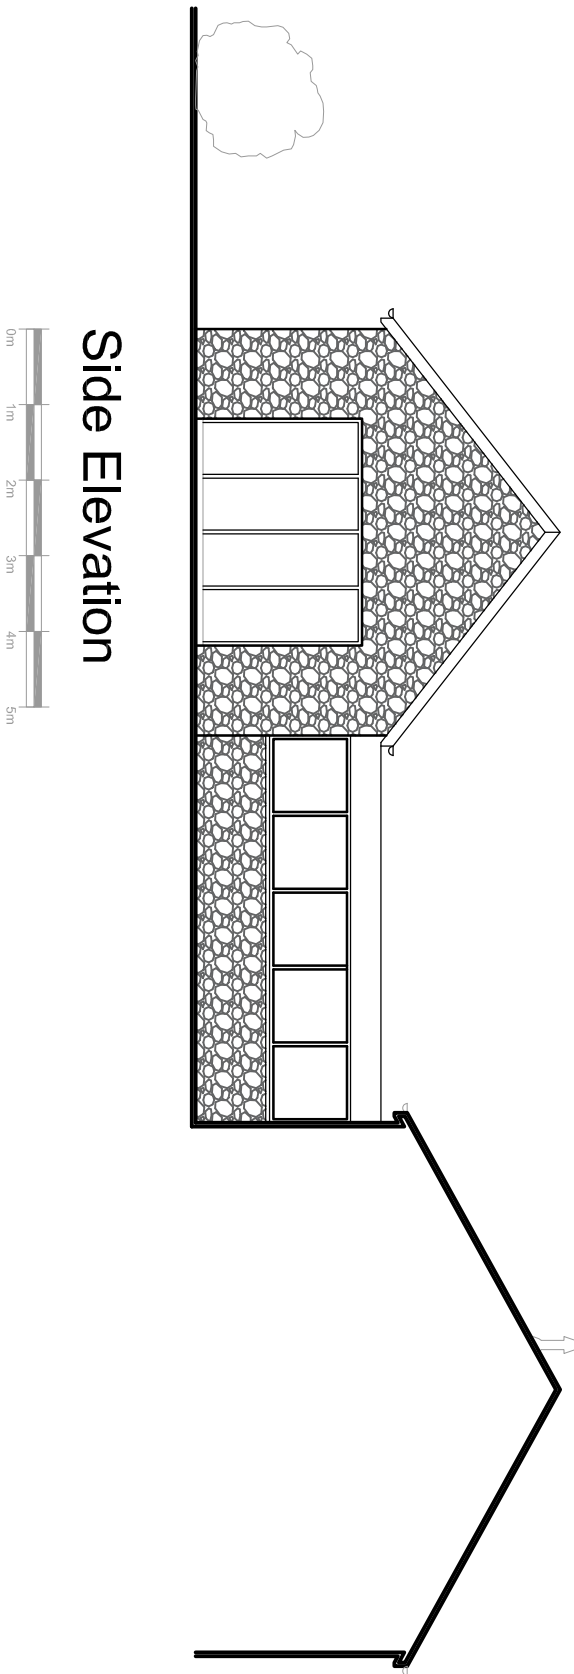

Side Elevation

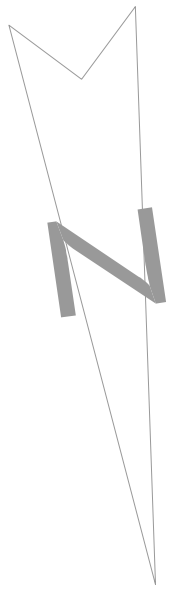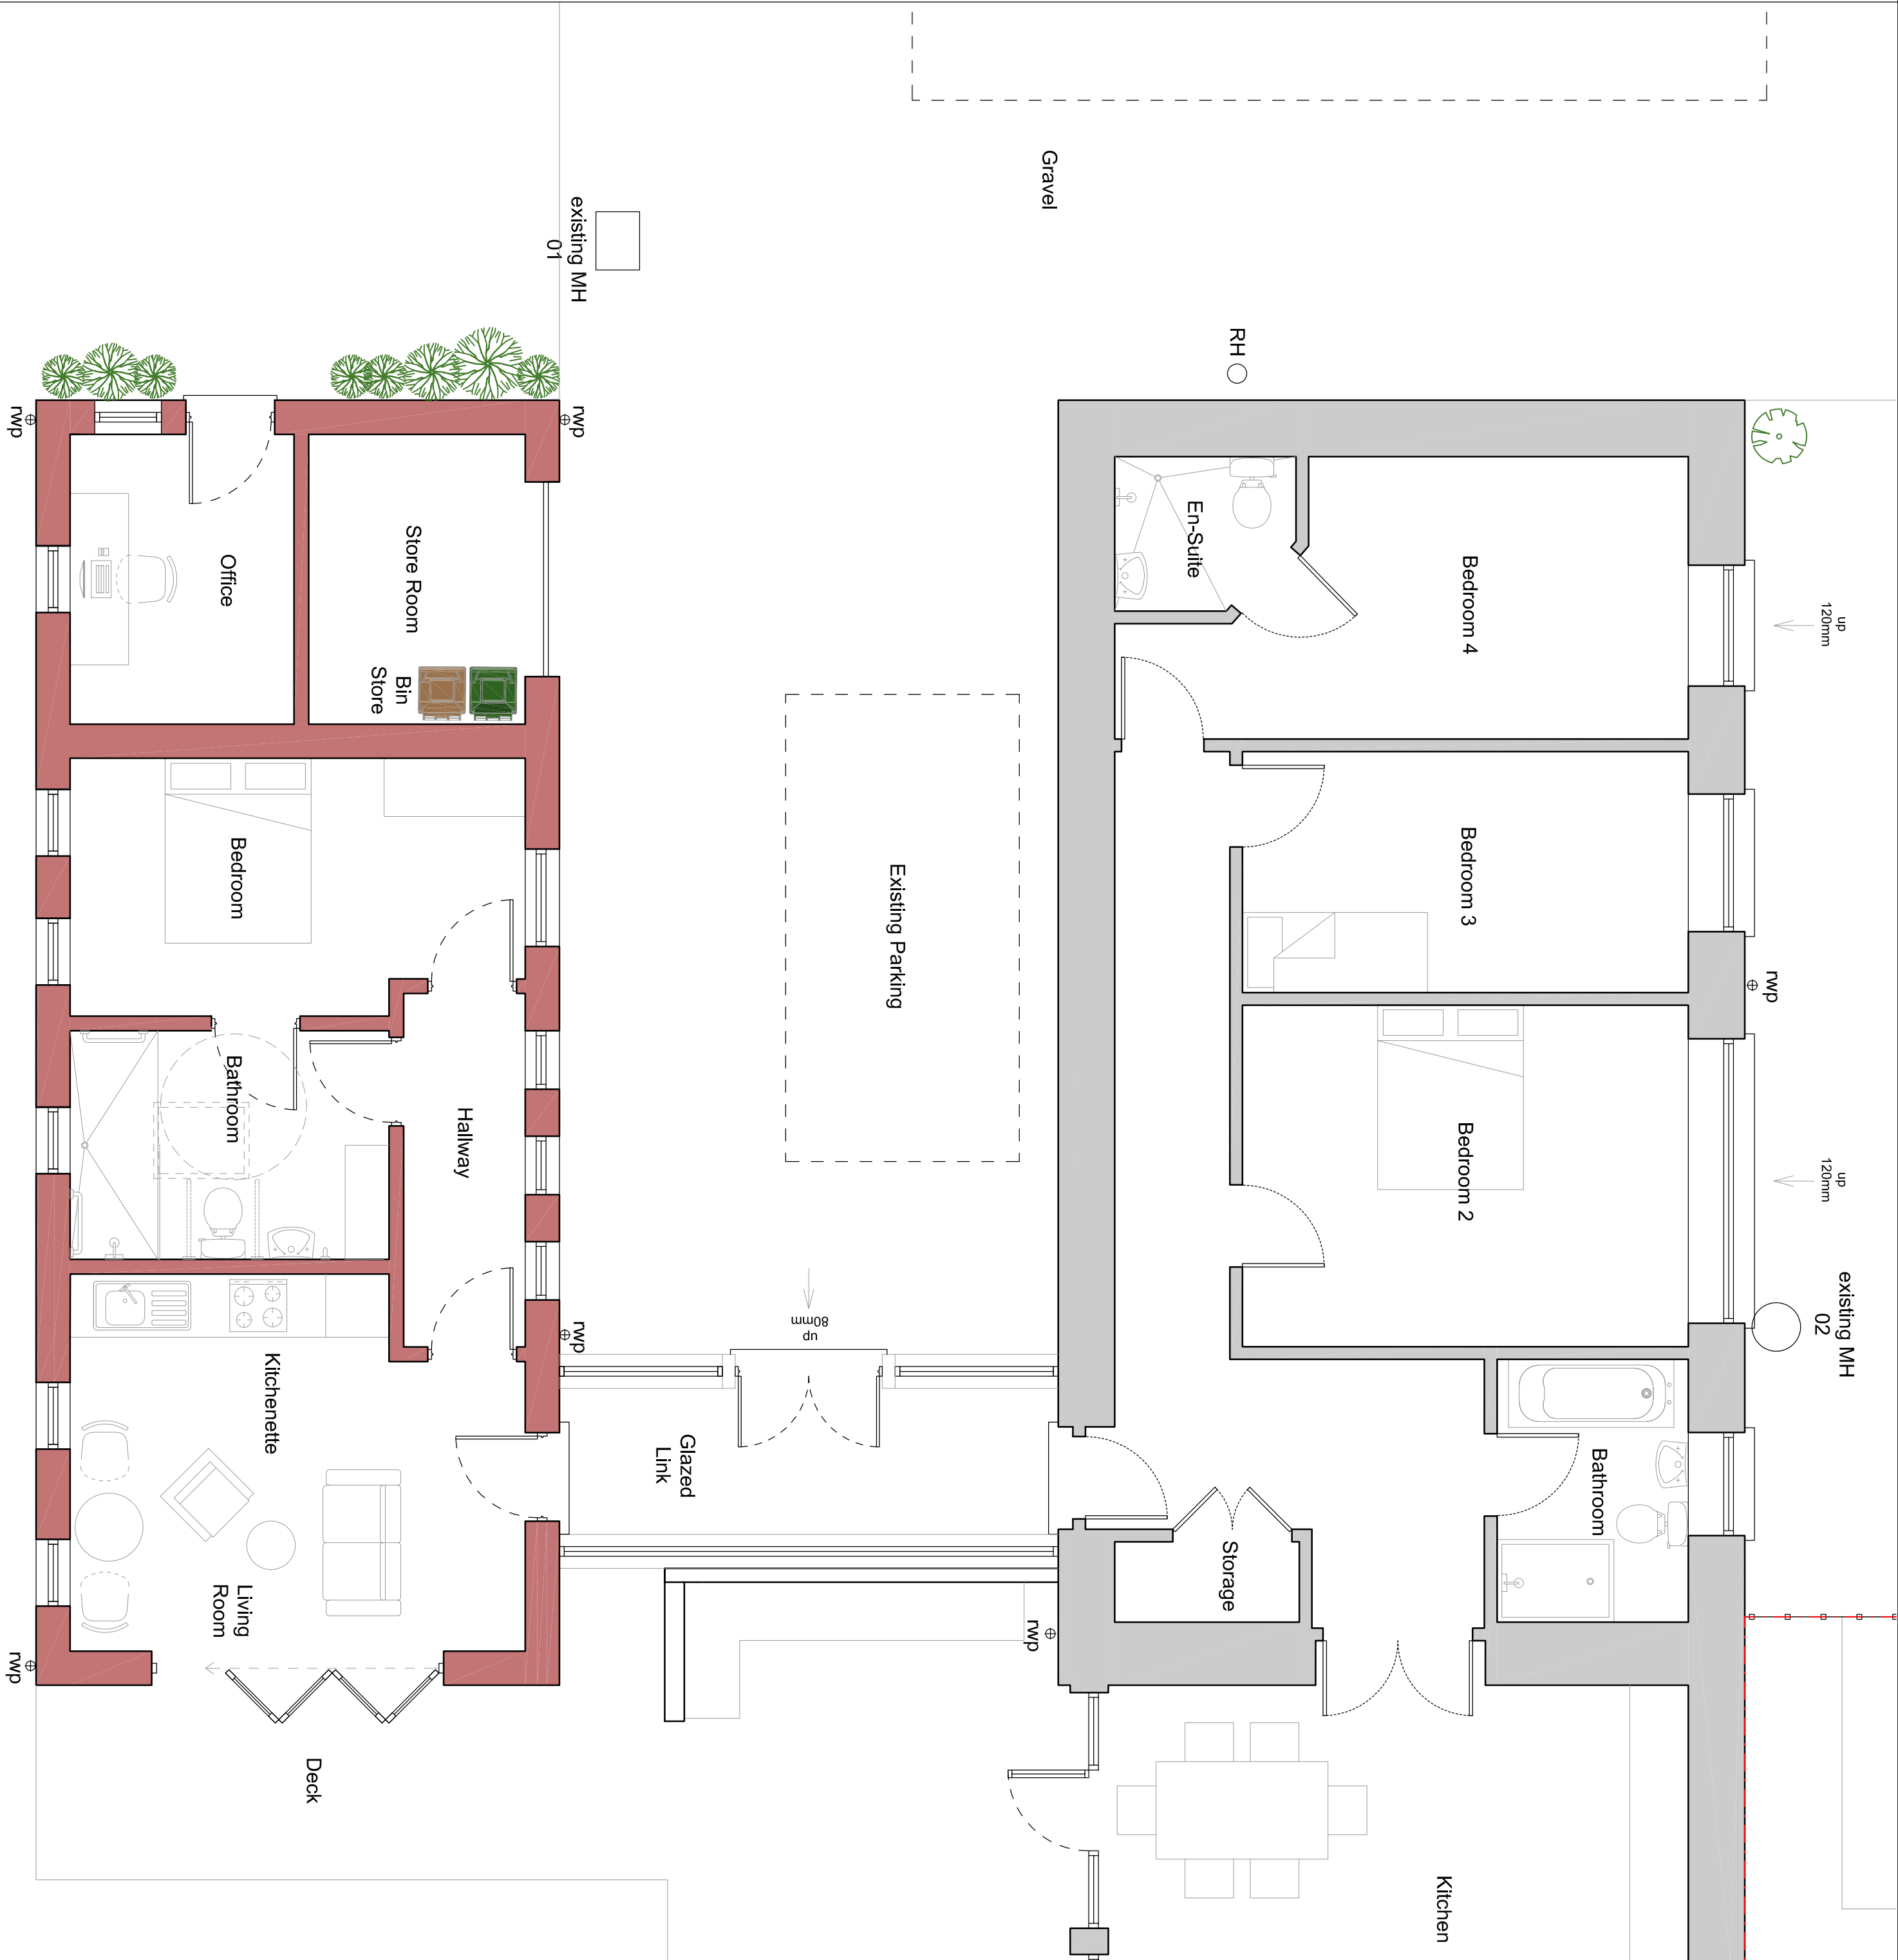

Hawthorn Hedge Plants

Proposed Plans

