



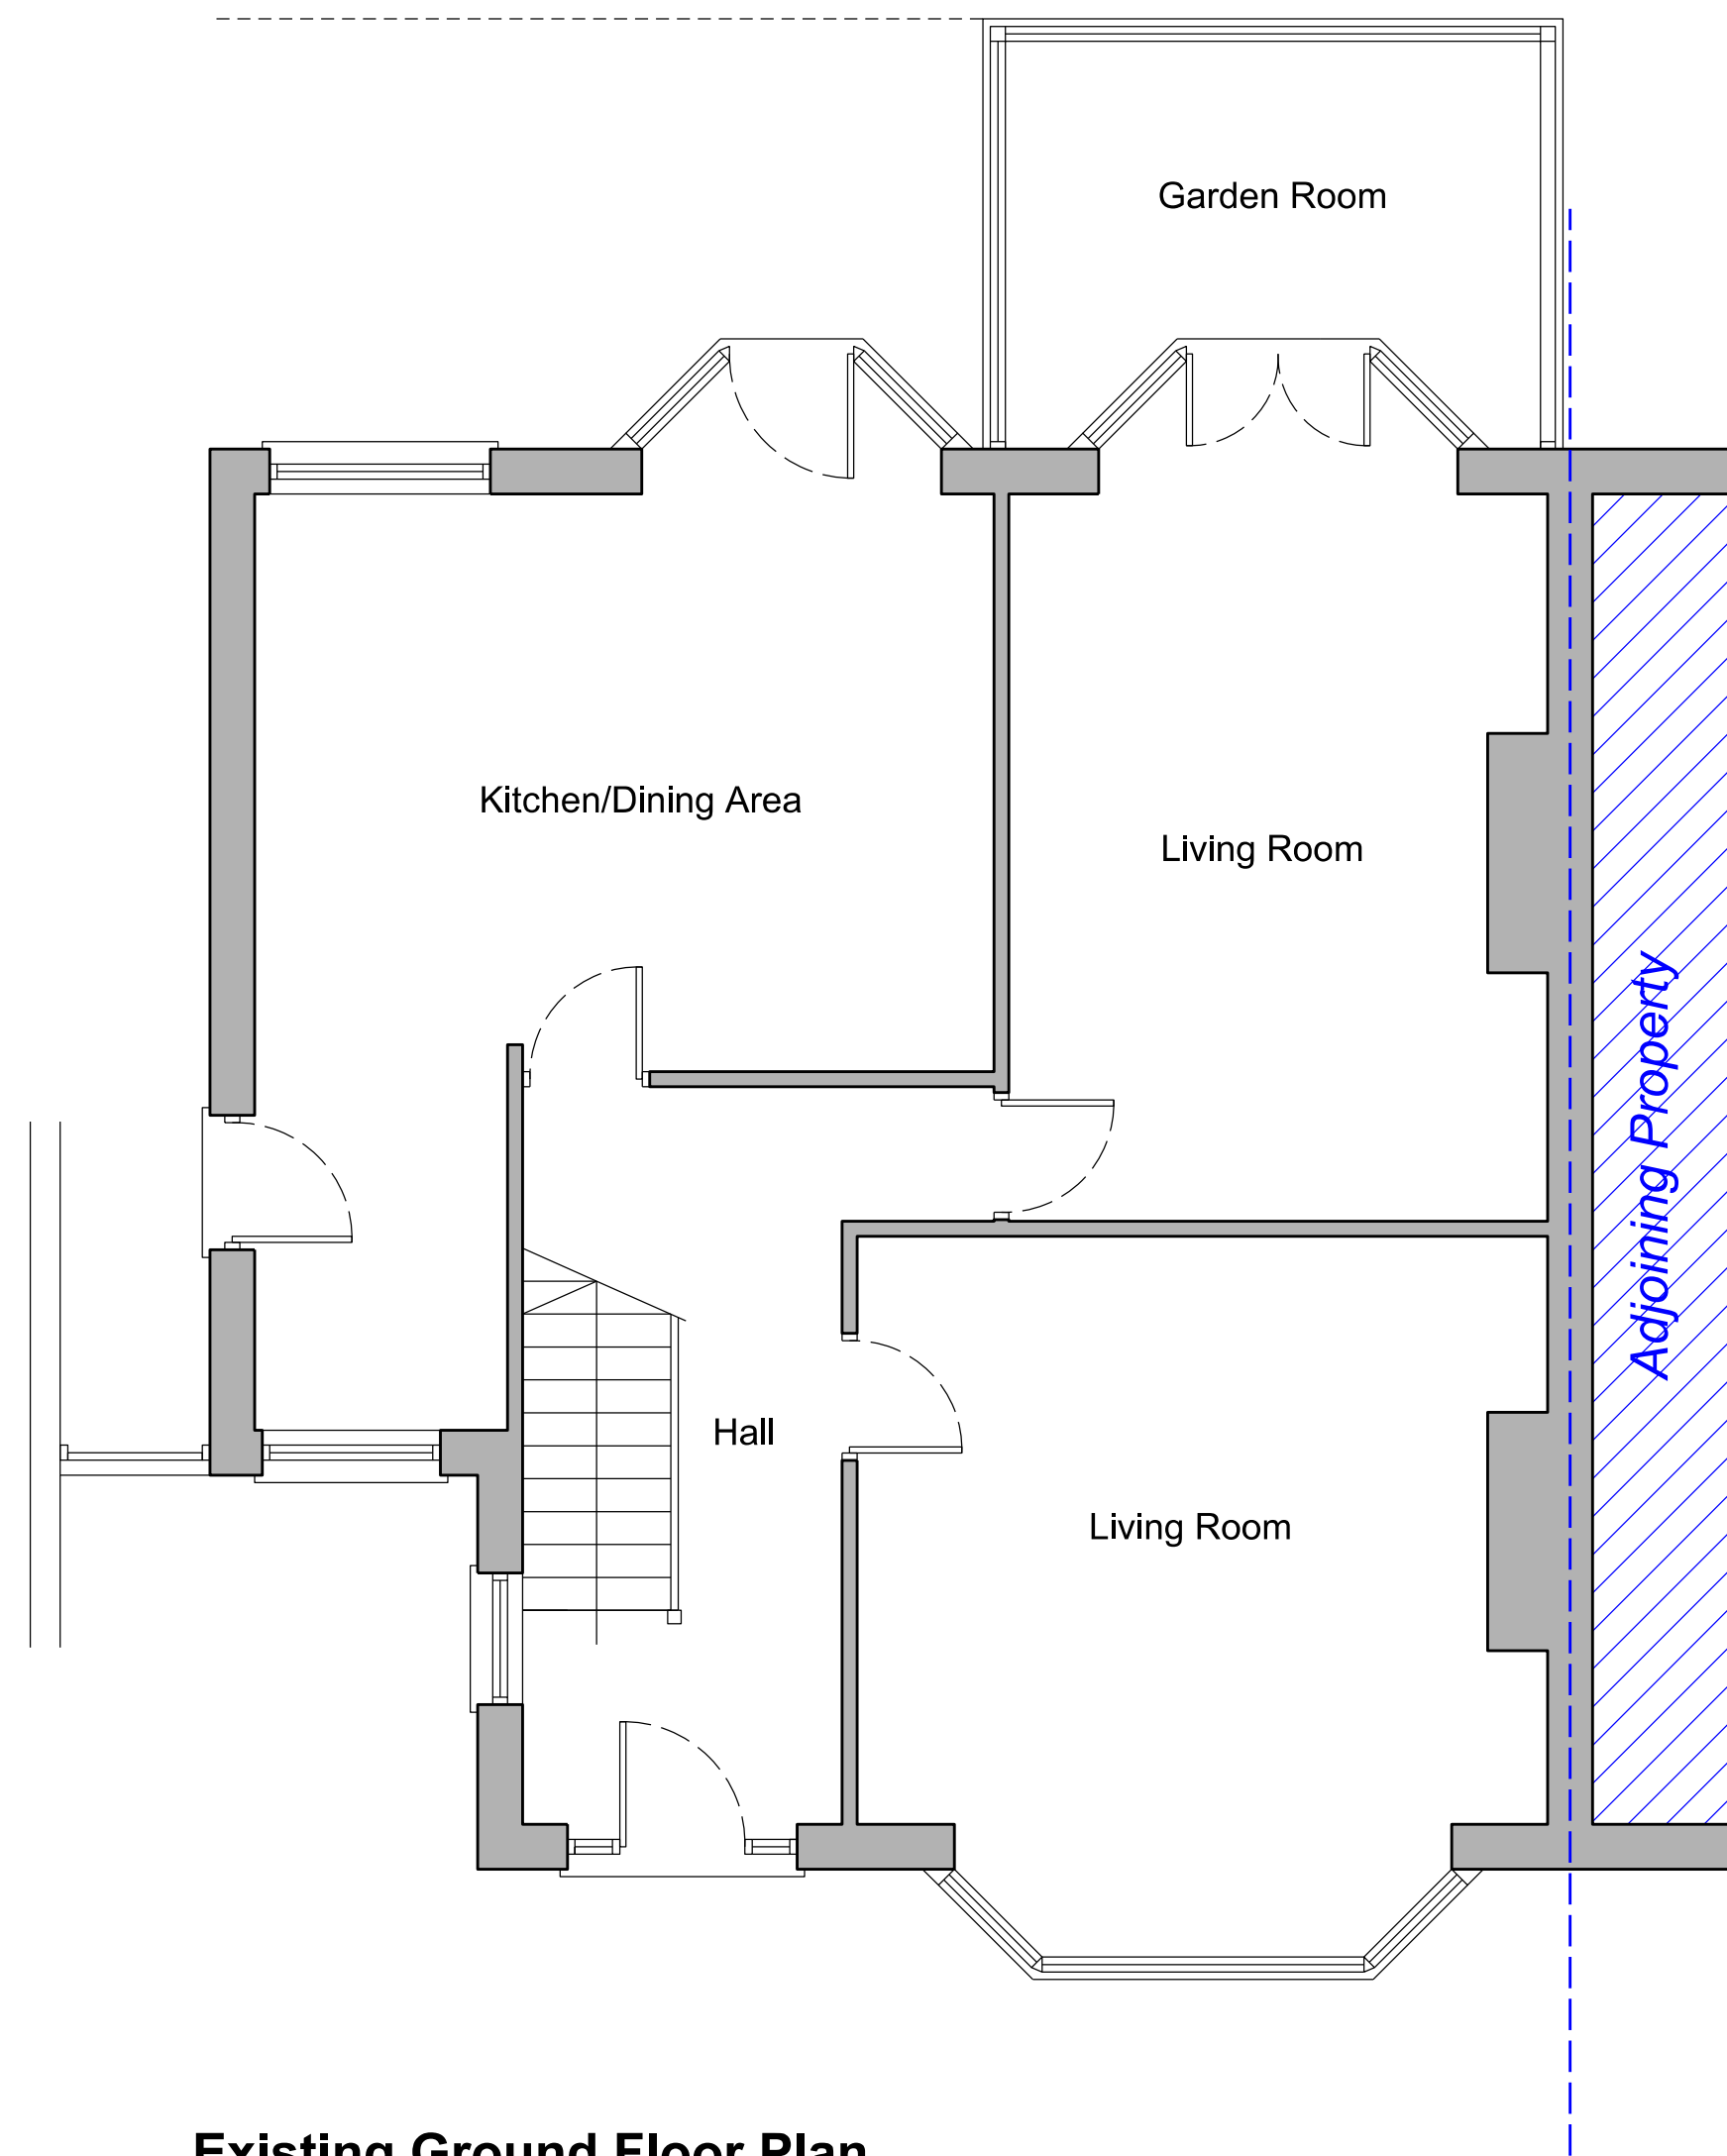

Existing Ground Floor Plan



Existing Front Elevation

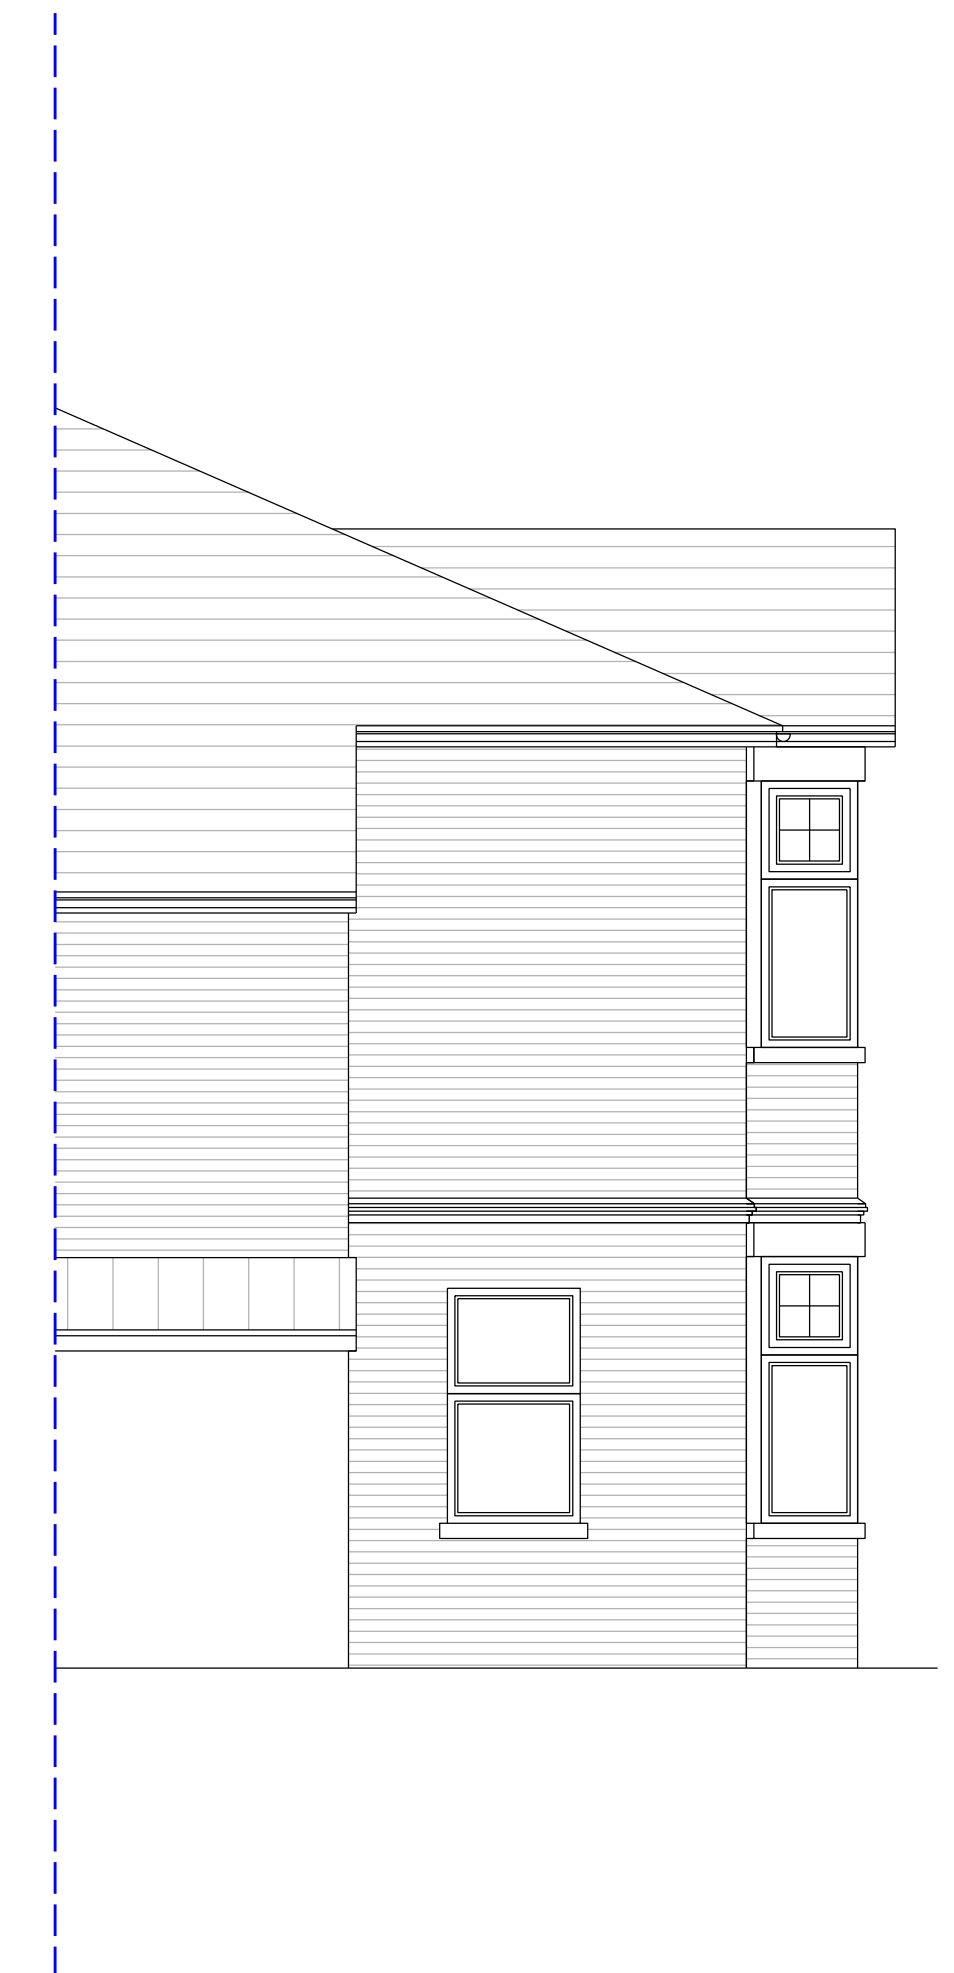

Existing Side Elevation

