



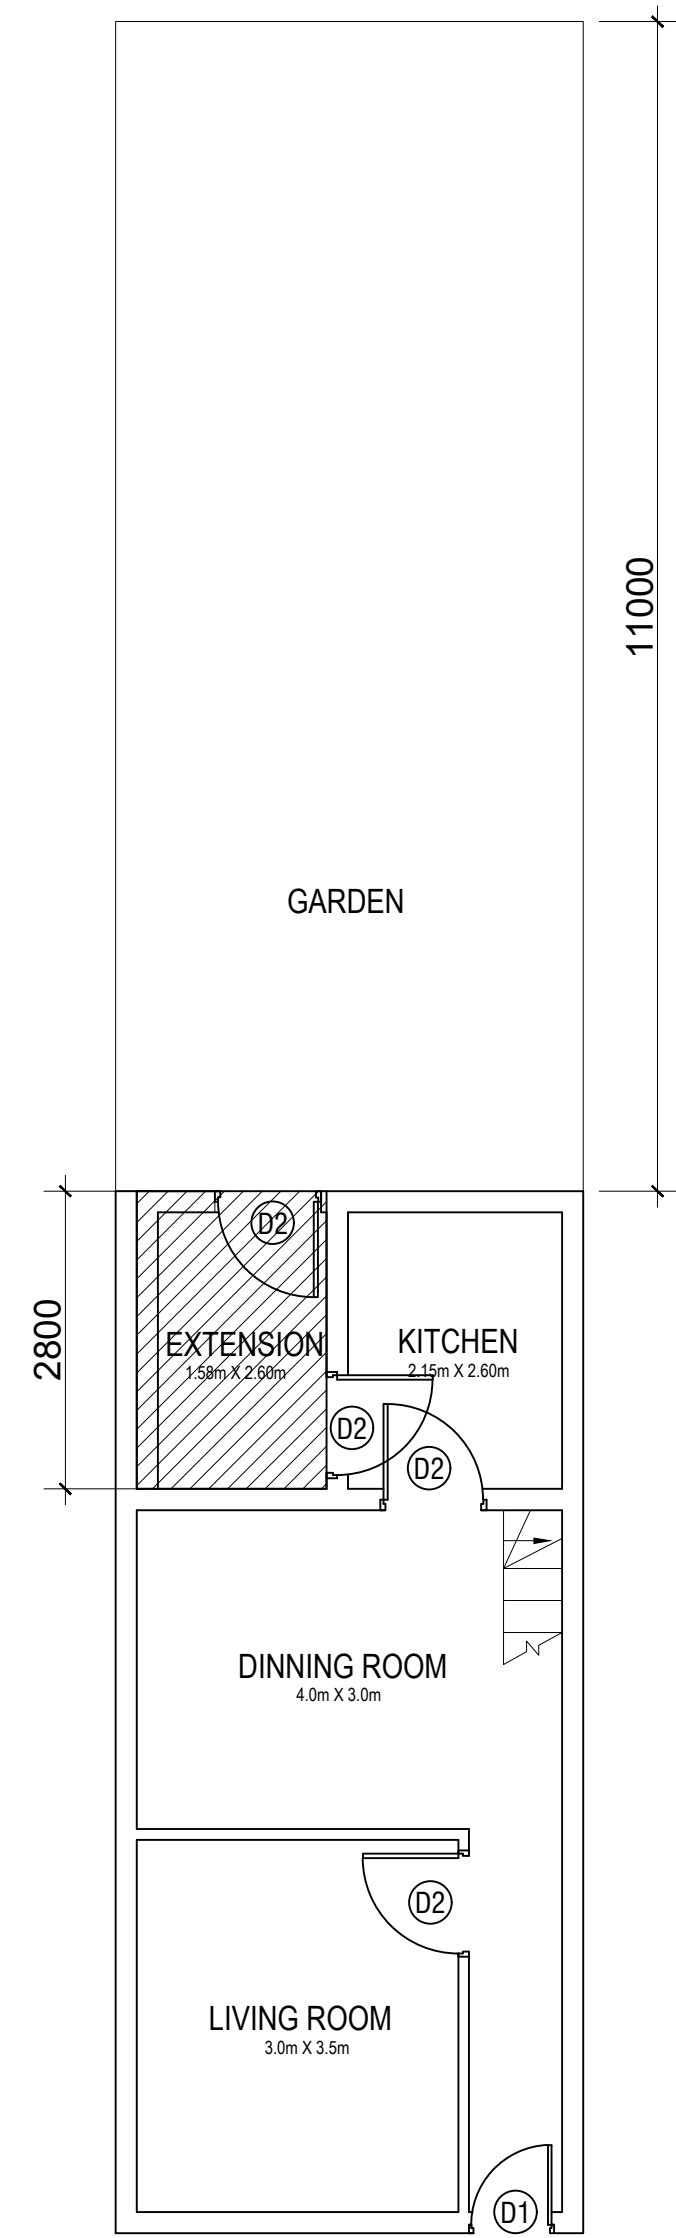

GROUND FLOOR

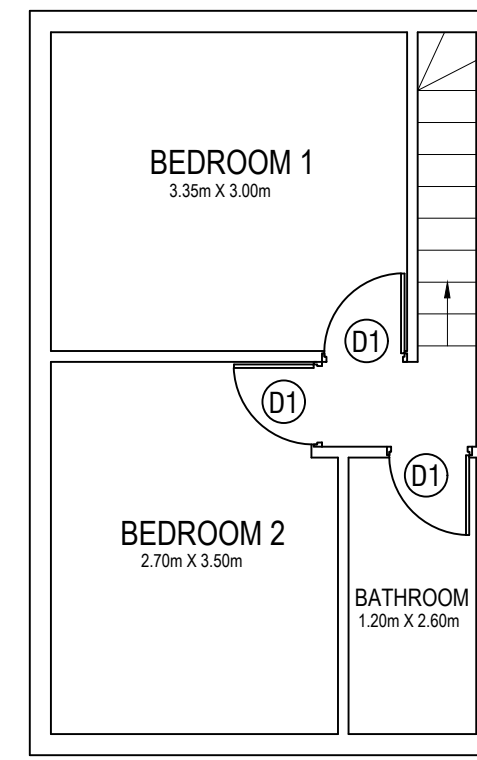

FIRST FLOOR

- EXISTING
PROPOSED