





SITE LOCATION PLAN

Scale 1:1250

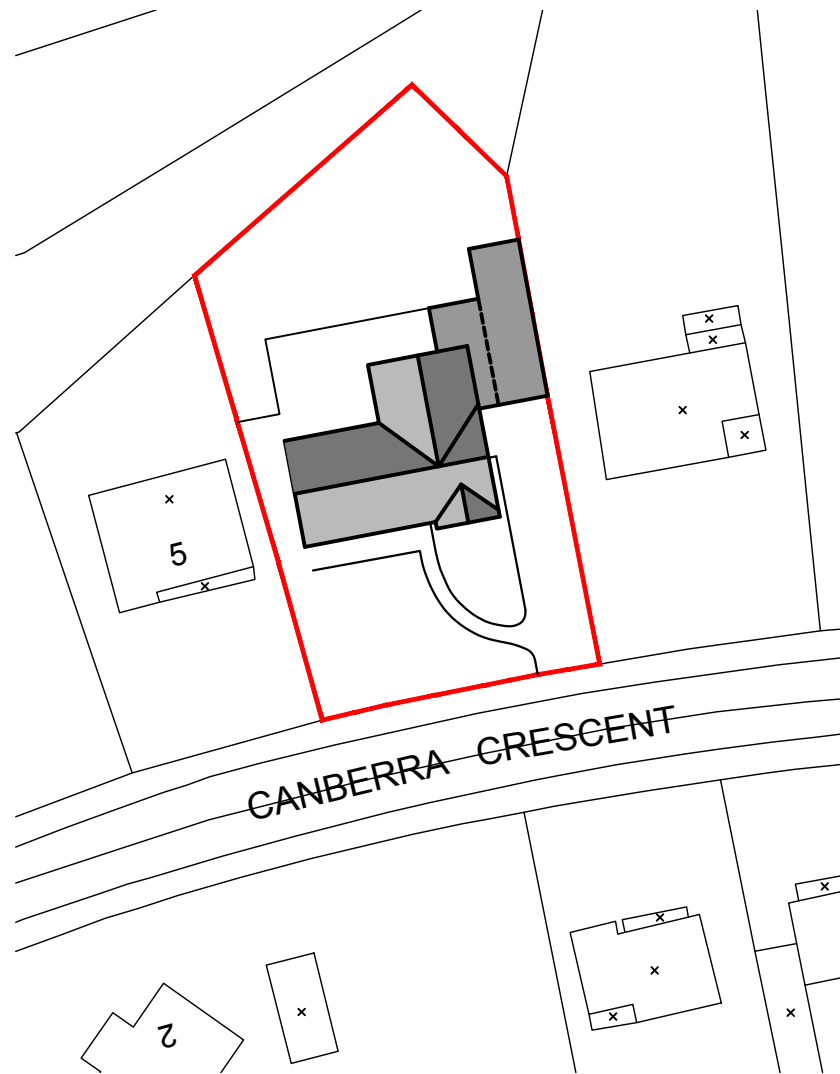

EXISTING BLOCK PLAN

Scale 1:500

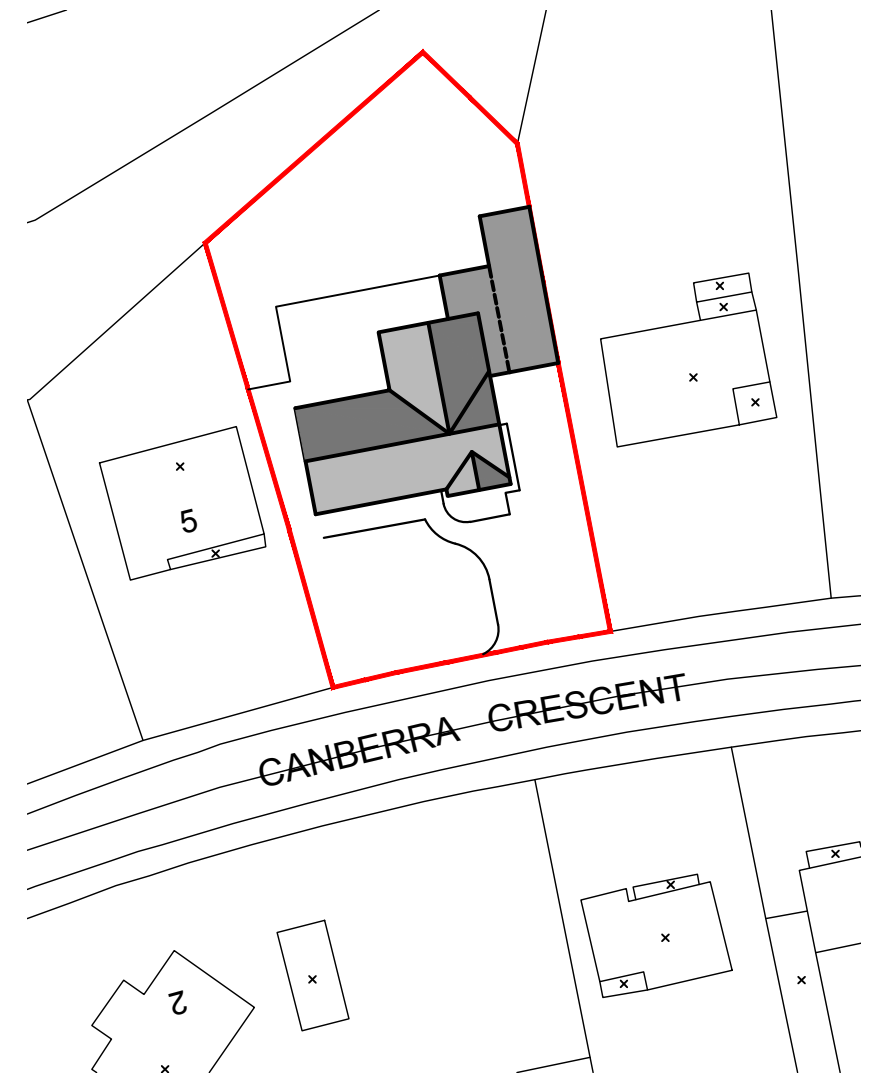

PROPOSED BLOCK PLAN

Scale 1:500



RPD BUILDING CONSULTANTS
61 WESTERN AVENUE
NEWPORT
SOUTH WALES
NP20 3QZ
T - 01633 677 514

NOTES	REVISIONS	PROJECT NAME	DRAWING TITLE	DETAILS
		PROPOSED WIDENING OF DRIVE 7 CANBERRA CRESCENT, NEWPORT NP20 3QP MR AND MRS L. BOLWELL	SITE LOCATION PLAN EXISTING BLOCK PLAN PROPOSED BLOCK PLAN	Job No. CC7 Drawing No. 01 Revision - Scale As shown @ A3 Date APR 25