


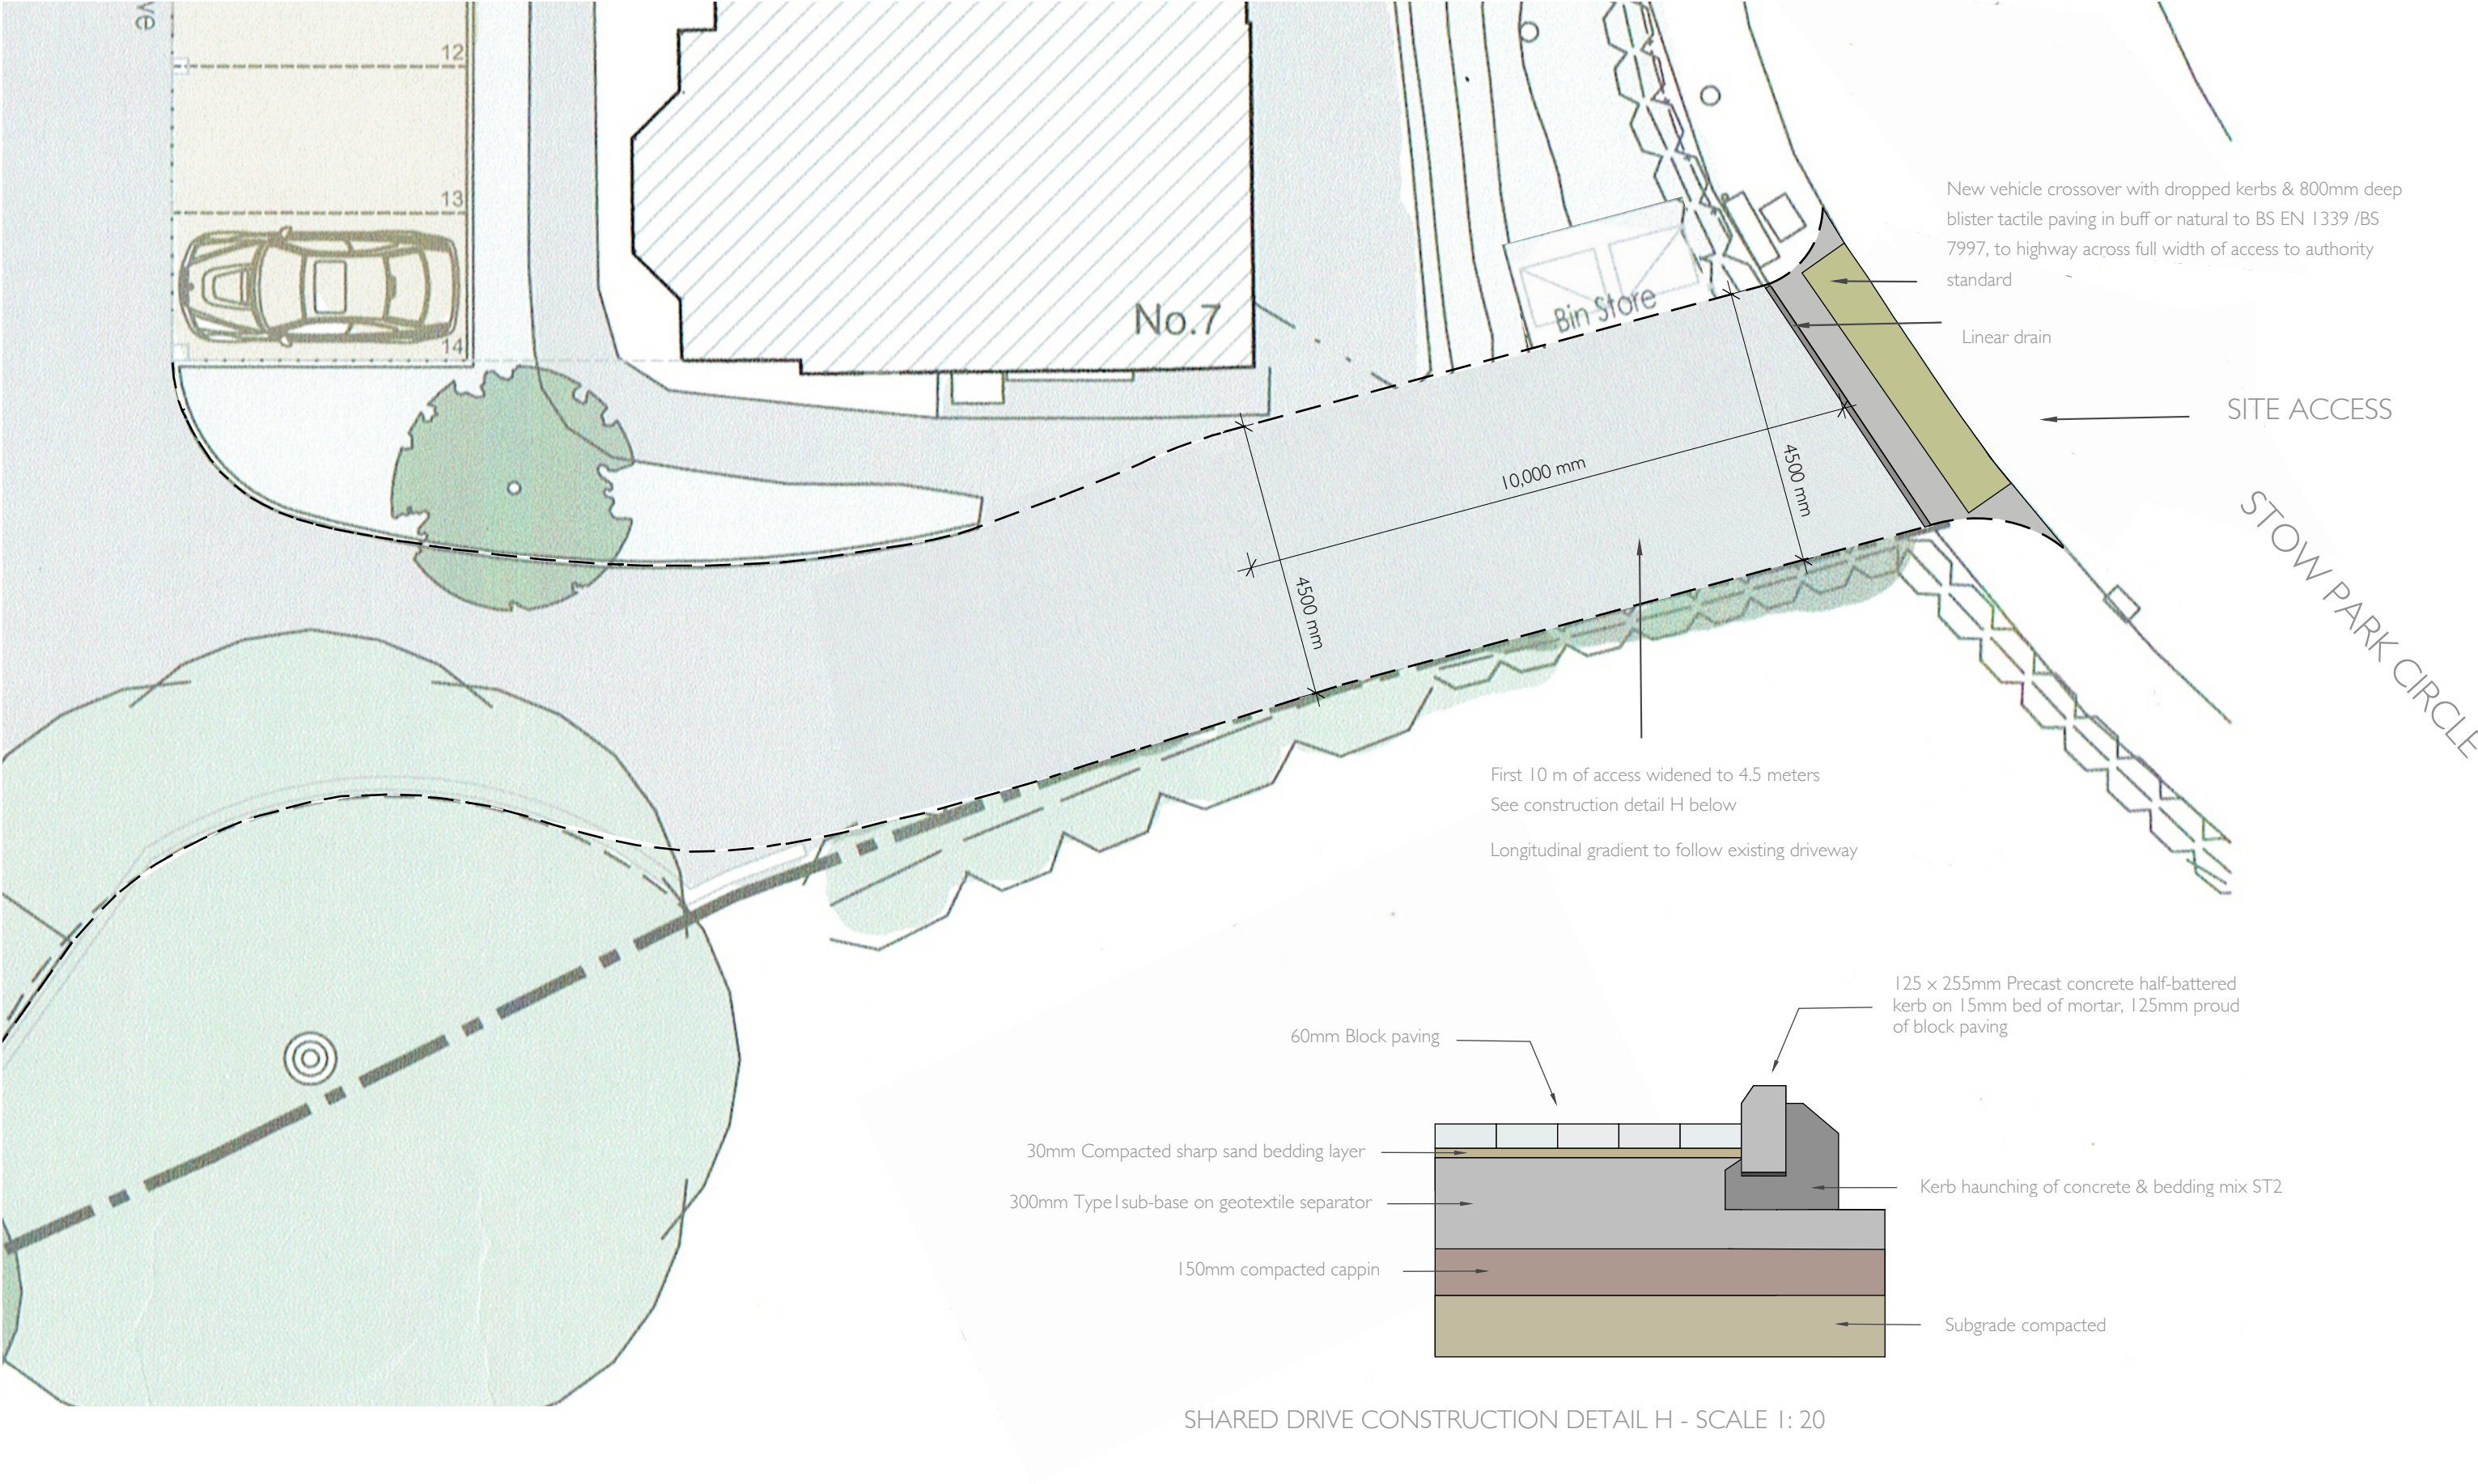

SHARED DRIVE CONSTRUCTION DETAIL H - SCALE 1: 20

	PROPOSED RESIDENTIAL DEVELOPMENT	PREPARED BY	DEVELOPER	PROPOSED ACCESS ROAD
	7 STOW PARK CIRCLE NEWPORT NP20 4HE	JAN KHAN 28 SANDRINGHAM ROAD PENYLAN CARDIFF CF23 5BJ	HECTOR ESTATES 28 SANDRINGHAM ROAD PENYLAN CARDIFF CF23 5BJ	DRAWING No. : 25/7NP204HE/020 SCALE : 1:100 @ A3 DATE : 17.12.2025