


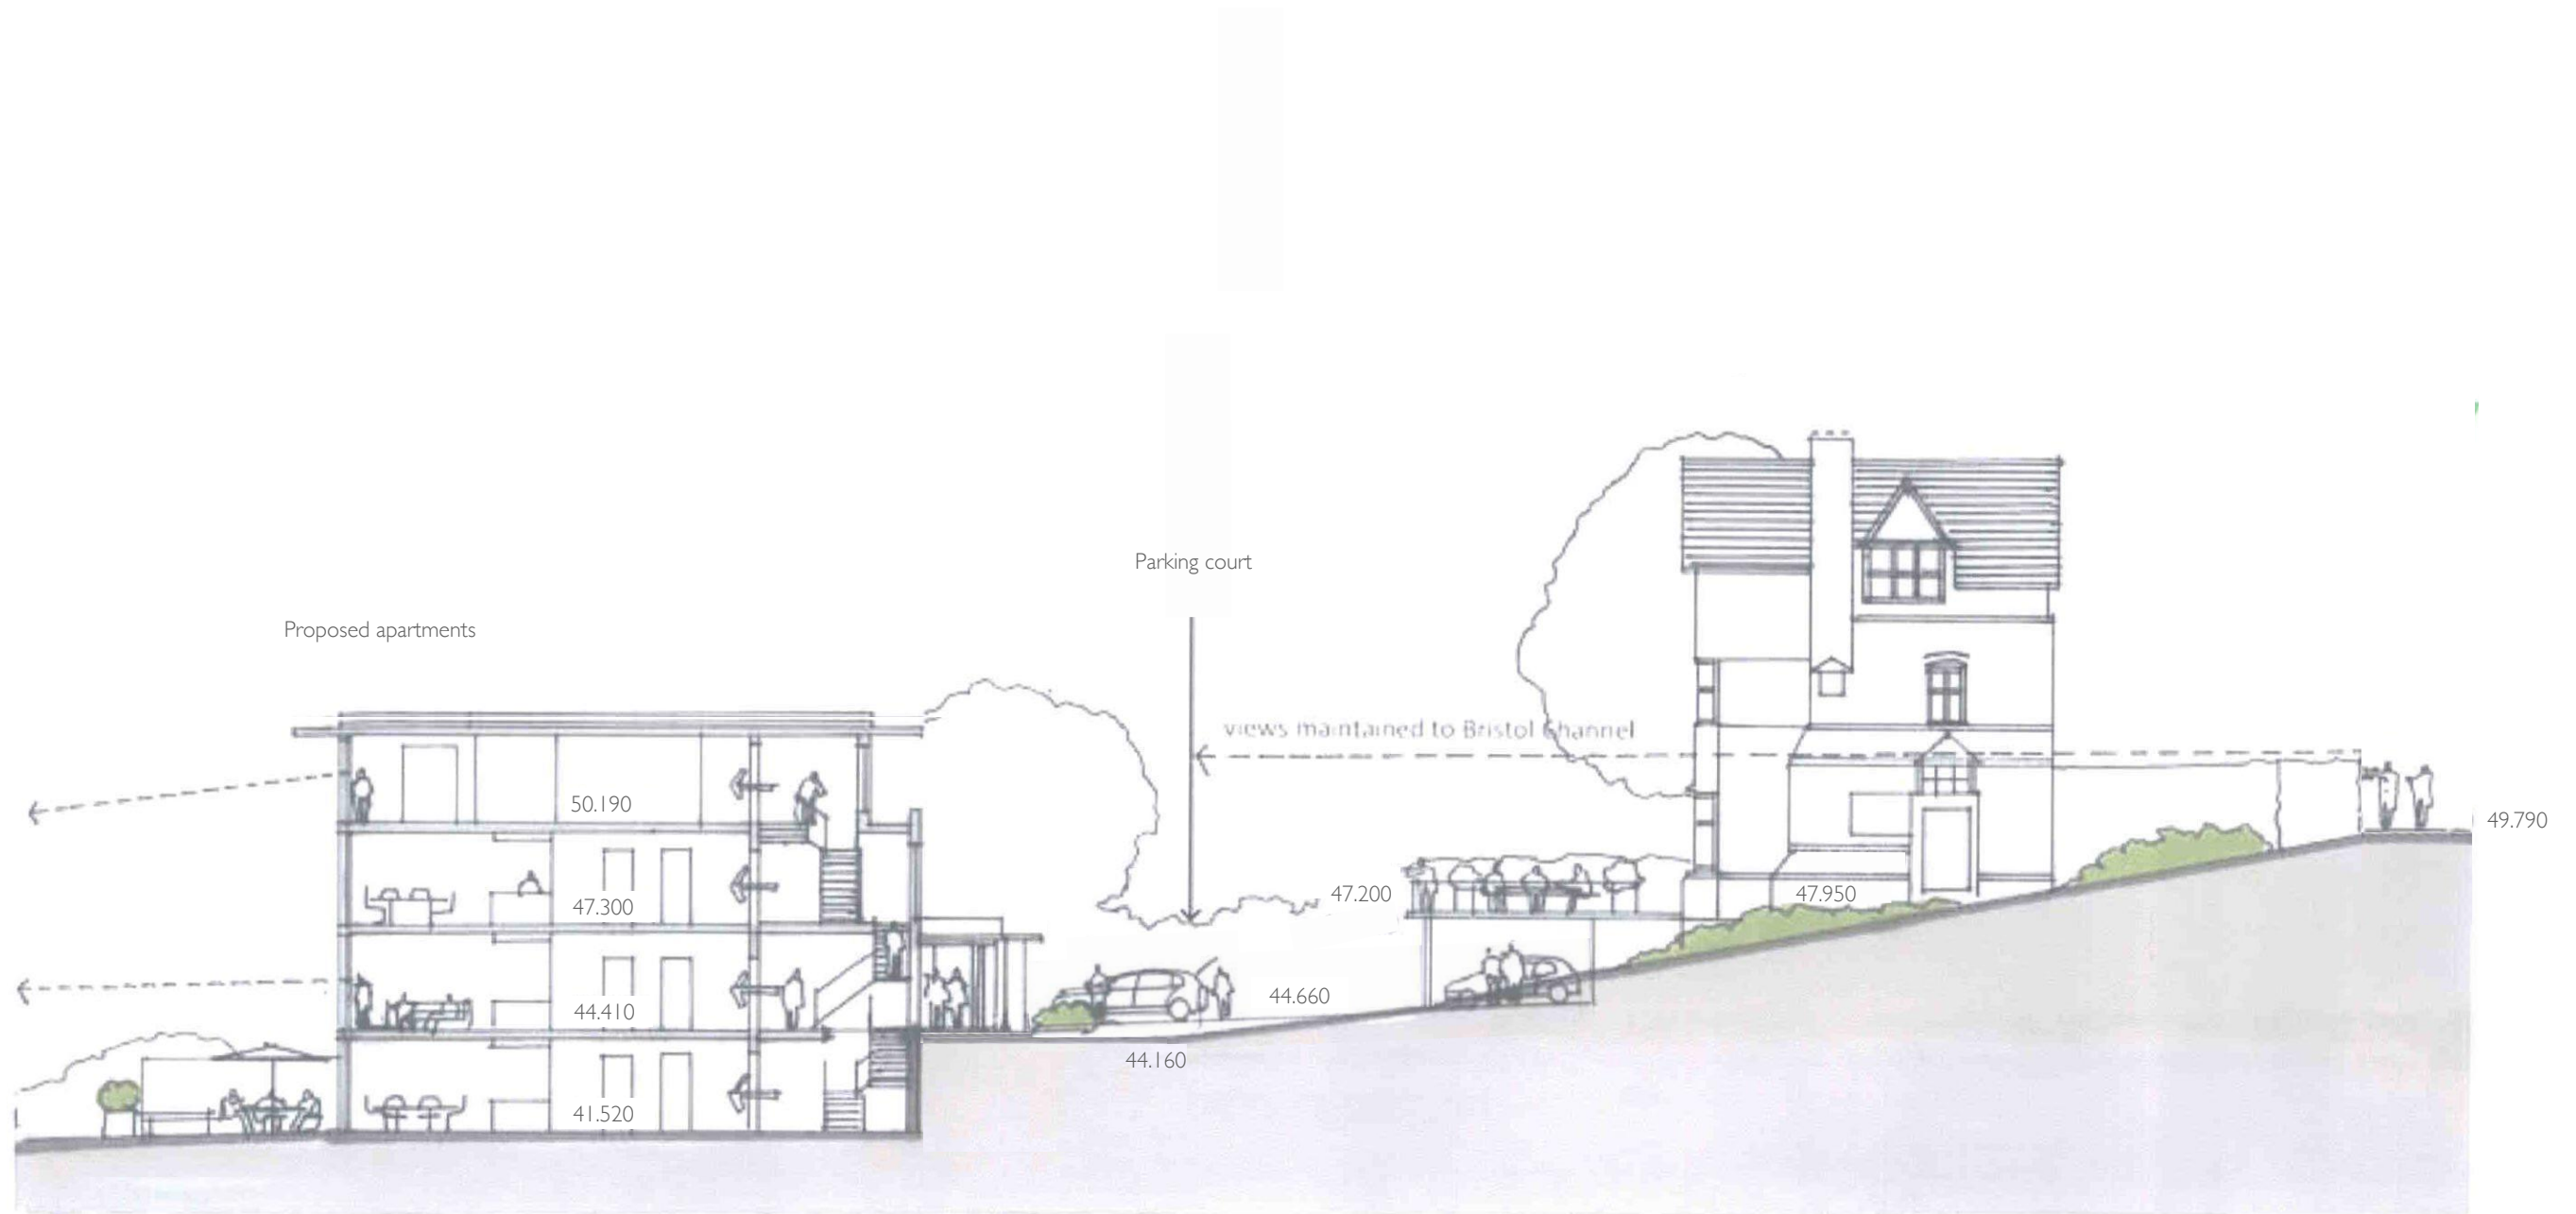

Site cross section through proposed apartments

	PROPOSED RESIDENTIAL DEVELOPMENT	PREPARED BY	DEVELOPER	PROPOSED SITE SECTION & FLOOR LEVELS
	7 STOW PARK CIRCLE NEWPORT NP20 4HE	JAN KHAN 28 SANDRINGHAM ROAD PENYLAN CARDIFF CF23 5BJ	HECTOR ESTATES 28 SANDRINGHAM ROAD PENYLAN CARDIFF CF23 5BJ	DRAWING No. : 25/7NP204HE/021 SCALE : 1:200 @ A3 DATE : 23.12.2025