




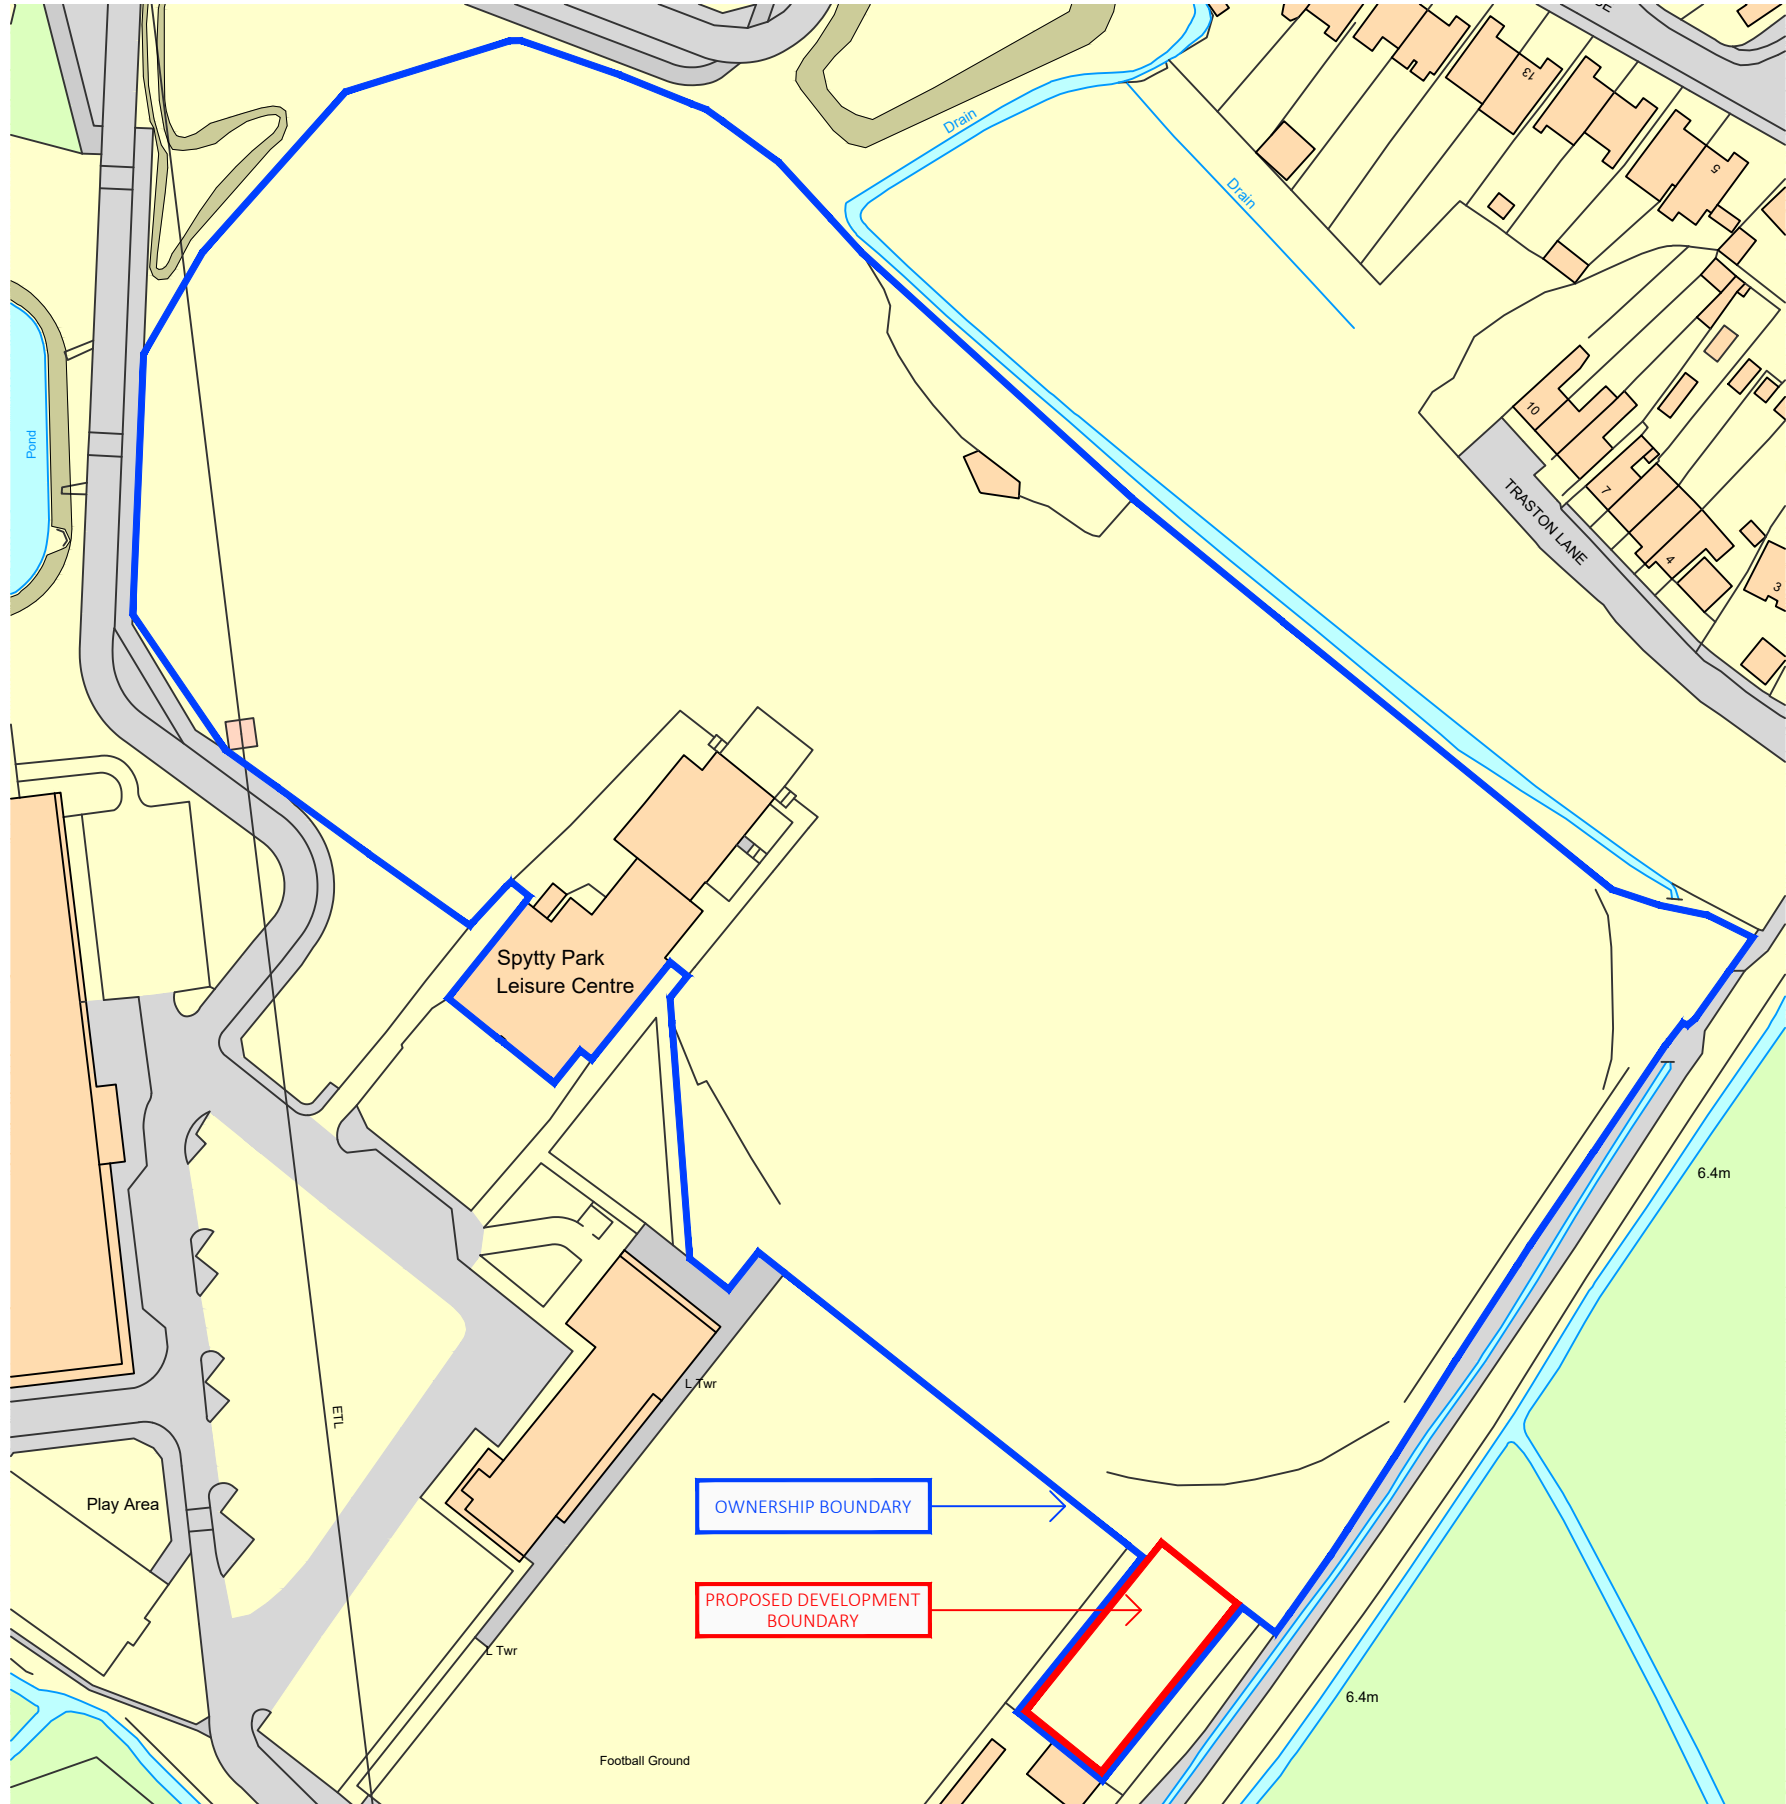

SITE LOCATION PLAN (1:1250)

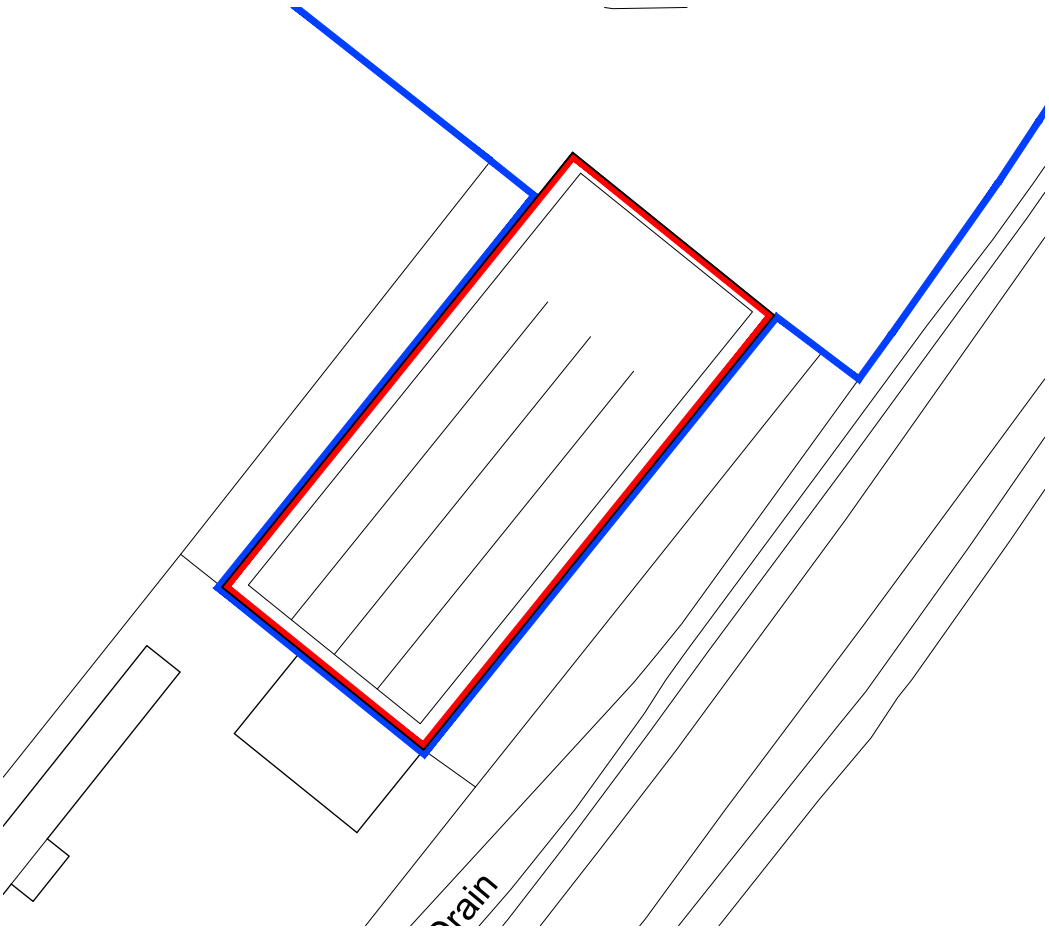

SITE BLOCK PLAN (1:500)

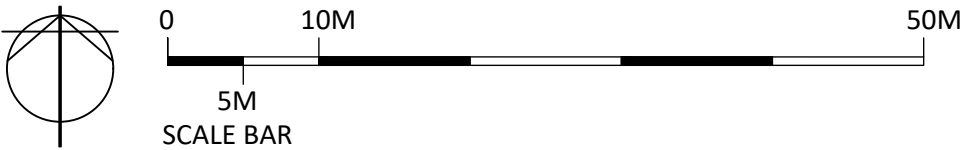

NOVO ARCHITECTURE LTD
10 Bradenham Place, Penarth, CF64 2AG
(T) +44 (0) 29 2065 0102
(M) 07734 437 301
(E) rob@novoarchitecture.co.uk
Registered Company Number: 9112467 VAT Number: 191 1783 96

CLIENT
NEWPORT CRICKET CLUB

PROJECT
**REPLACEMENT PRACTICE NETS
NEWPORT CRICKET CLUB, SPYTTY
BOULEVARD, NEWPORT, NP19 4PT**

DRAWING
SITE LOCATION AND SITE BLOCK PLAN

SCALE @ A3 1:500, 1:1250 @ A3	DATE OCT 2026	DRAWN RD	CHECKED AJ
JOB NO. 1983	DRAWING NO. L002-1	REVISION	