


Site Location Plan :

Llanwern Phase 4H  
Bellway Homes

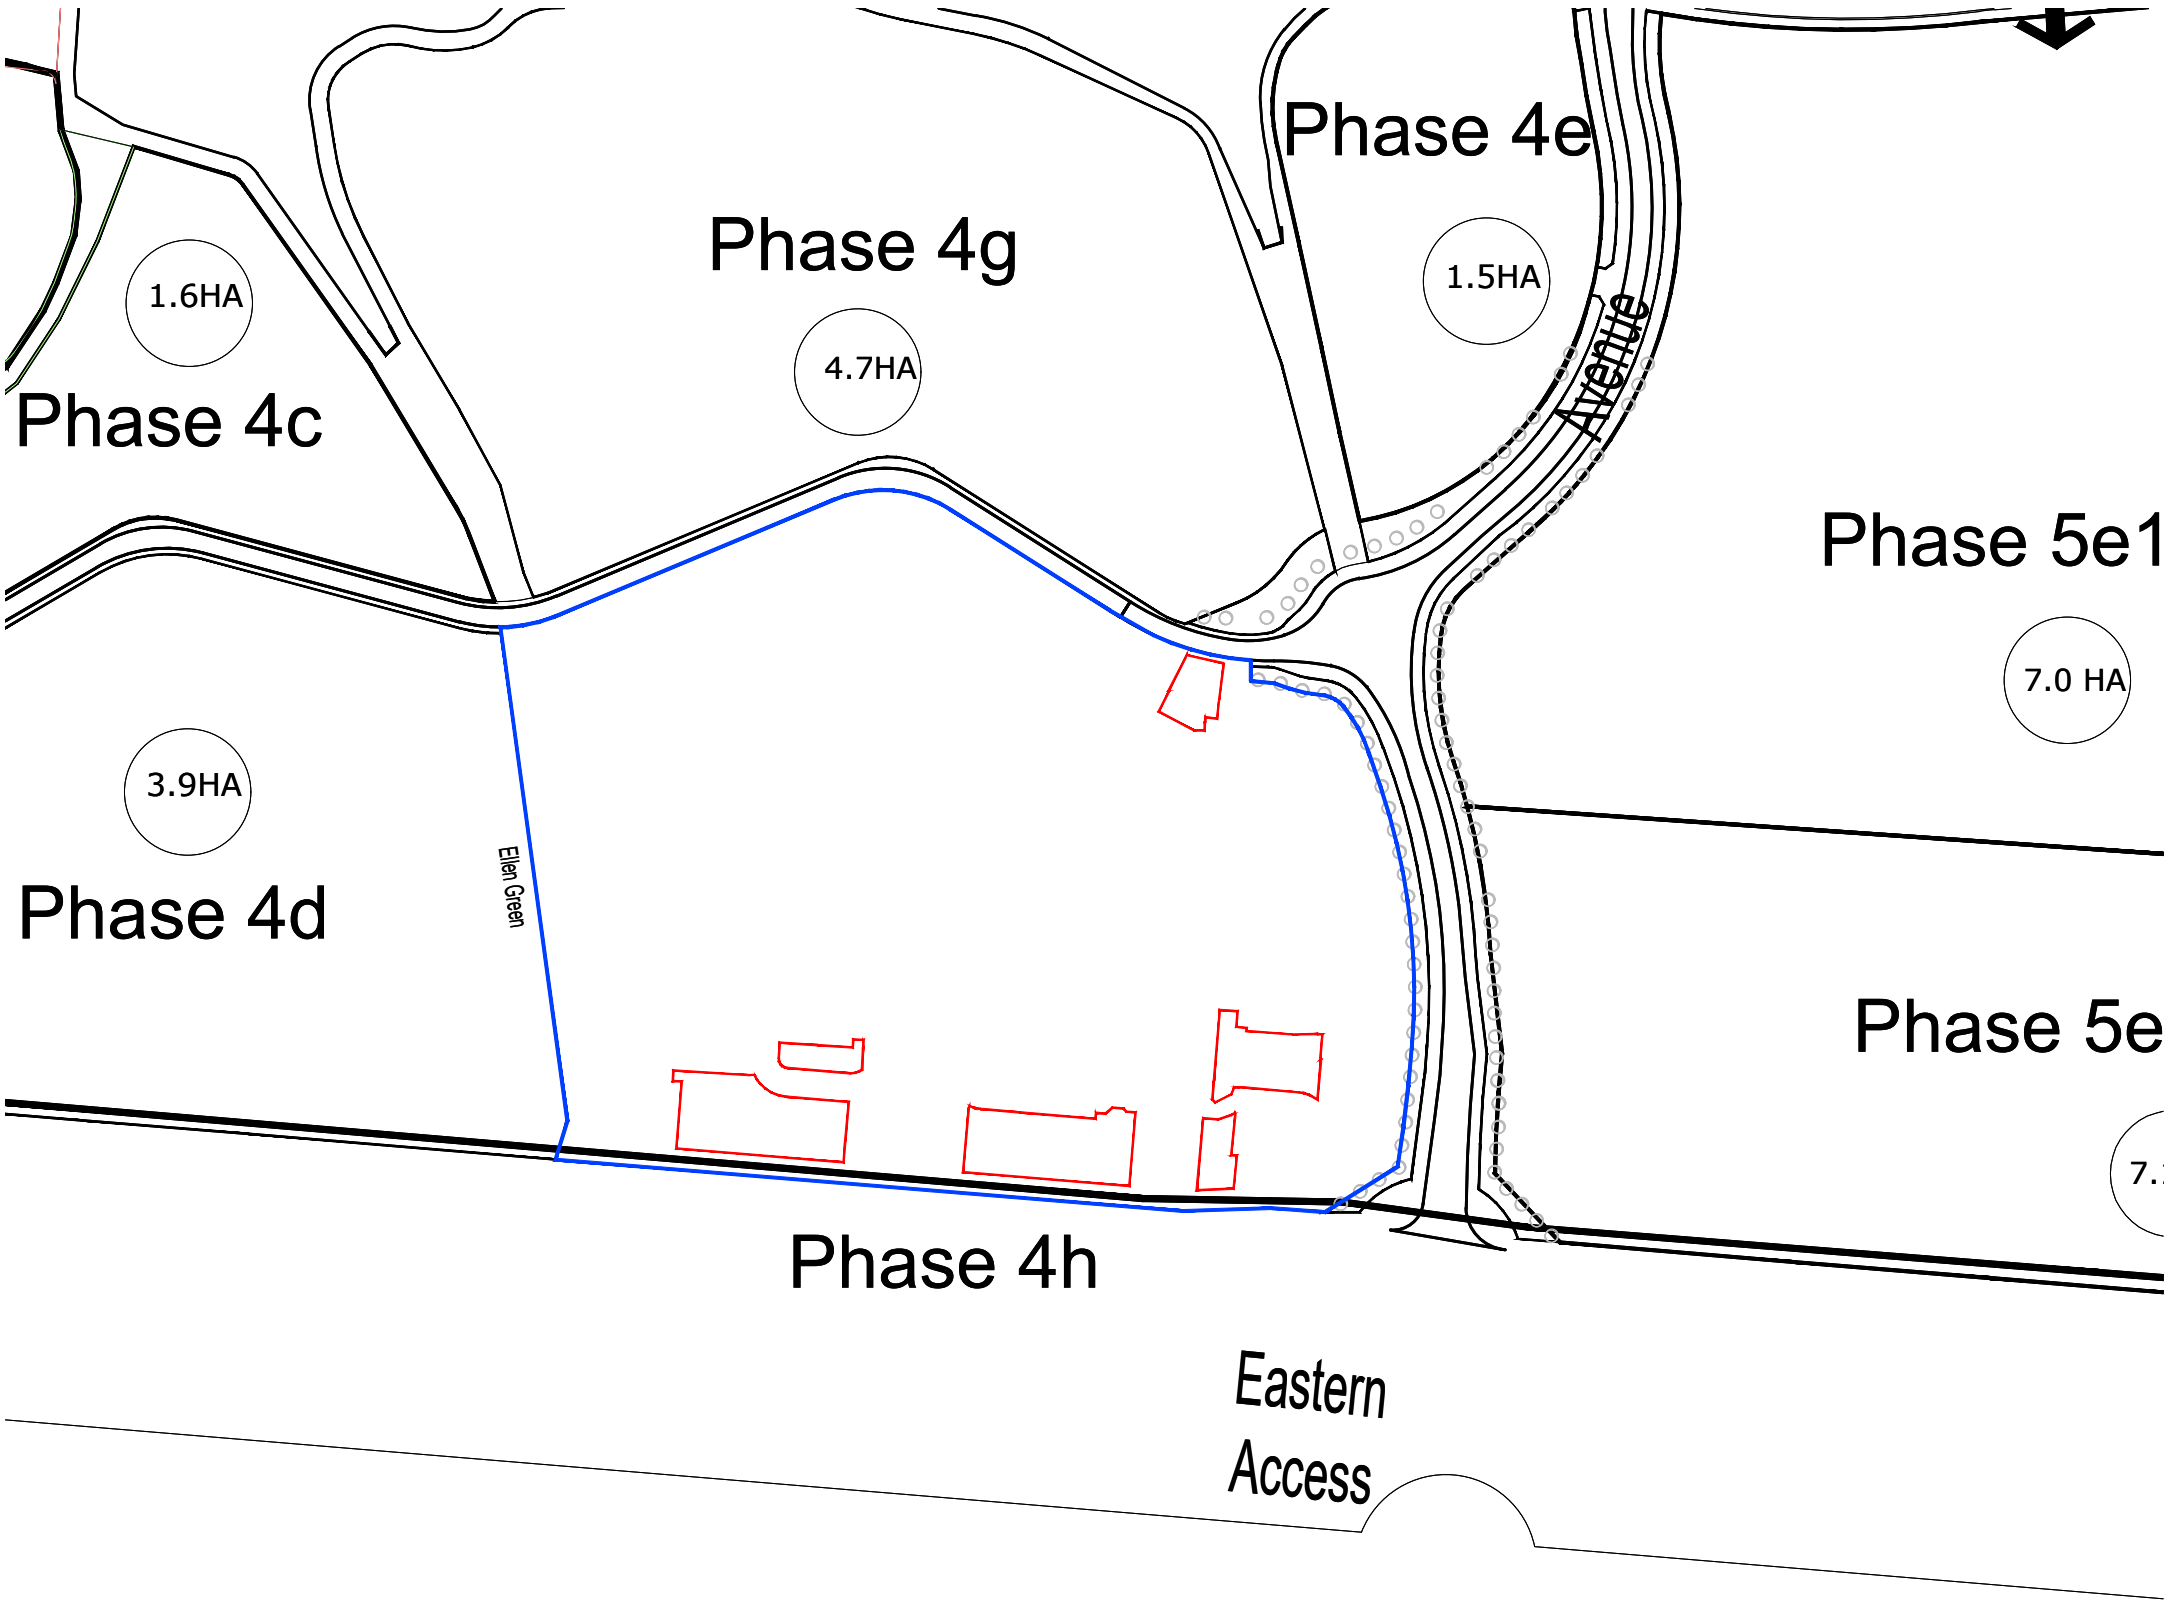

This drawing must not be scaled.  
Figured dimensions and levels to be used.  
Any inaccuracies must be notified to the architect.  
Detail drawings and large scale drawings take precedence over smaller drawings.

Rev:

-

Rev:

Rev:

|              |   |
|--------------|---|
| PRELIMINARY  |   |
| PLANNING     | ✓ |
| DESIGN       |   |
| TENDER       |   |
| CONSTRUCTION |   |

**powelldobson**  
ARCHITECTS

Cardiff Office: Suite 1F, Building One, Eastern Business Park, Wern Fawr Lane, Old St Mellons, Cardiff CF3 5EA  
Tel: +44 (0)33 33 201 001 Fax: +44 (0)29 2079 1212 email: cardiff@powelldobson.com

Contract: Llanwern Phase 4H for  
Bellway Homes  
Title: Site Location Plan

|                  |      |
|------------------|------|
| Drawing No.      | Rev. |
| 21059 (05) 101.1 | -    |

Scale: 1:2500 @ A3  
Date: Jun. 2026  
Drawn: C.L.  
Checked: -