



Enclosures Layout :

Llanwern Phase 4H Bellway Homes

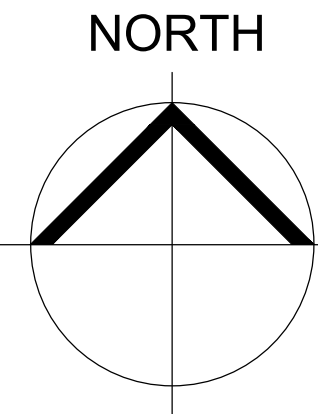

- | | |
|---|--|
|  | 1.8m High Close Board Timber Fence |
| | 1.8m High Brick Screen Wall
(to match main house brick) |
|  | 2m High Double Sided Close Board |
|  | 1.2m High Estate Railing |
|  | 1.8m High Timber Close Board Gate |

NOTES:
Refer to the engineer's drawings for retaining walls heights and external steps.
Refer to the Landscape Architects drawings for landscape boundary details.

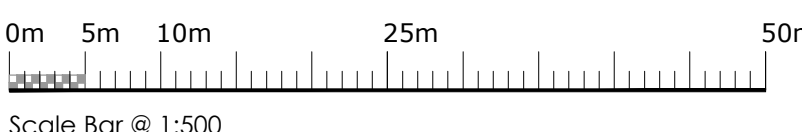

Ellen Green

Figured dimensions and levels to be used.
Any inaccuracies must be notified to the architect.
Detail drawings and large scale drawings take precedence over smaller drawings.

Rev:		
A	Updated to suit Site Layout changes & Acoustic fence added.	C.L. 27.07.2
B	Updated to suit Site Layout changes	art 28.10.2
C1	Updated to suit Site Development Plan Rev X1.	C.L. 08.06.26

Chk'd: Rev:

Chk'd: Rev:

Chk'd:

PRELIMINARY	
PLANNING	✓
DESIGN	
TENDER	
CONSTRUCTION	

powelldobson
ARCHITECTS

Cardiff Office: Suite 1F, Building One, Eastern Business Park, Wern Fawr Lane, Old St Mellons, Cardiff CF3 5EA
Tel: +44 (0)33 33 201 001 www.powelldobson.com

Contract: Llanwern Phase 4H for
Bellway Homes
Title: Enclosures Layout

Drawing No.	Rev.
059 (05) 103	C1

Scale: 1:500 @ A1
Date: Nov 21
Drawn: C.L.
Checked: B.K.

THIS DRAWING IS COPYRIGHT ©