


Refuse Management
Layout :


Llanwern Phase 4H
Bellway Homes

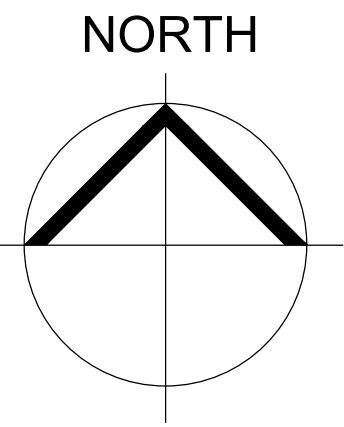

KEY : Refuse
Collection Strategy

Bin Collection Point

Bin Route

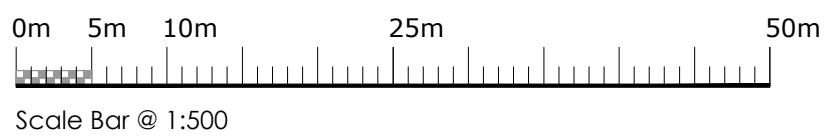

Ellen Green

Figured dimensions and levels to be used.
Any inaccuracies must be notified to the architect.
Detail drawings and large scale drawings take precedence over smaller drawings.

Rev:	
A	Updated to suit Site Layout changes.
B	Updated to suit Site Layout changes.
C1	Updated to suit Site Development Plan Rev X1.

C.L. 27.07.22
a.t 28.10.22
c.L. 08.06.26

Chk'd:	Rev:

Chk'd:	Rev:

Chk'd:	Rev:

PRELIMINARY	
PLANNING	✓
DESIGN	
TENDER	
CONSTRUCTION	

powelldobson
ARCHITECTS

Cardiff Office: Suite 1F, Building One, Eastern Business Park, Wern Fawr Lane, Old St Mellons, Cardiff CF3 5EA
Tel: +44 (0)133 33 201 001 www.powelldobson.com

Contract: Llanwern Phase 4H for
Bellway Homes
Title: Refuse Management Layout

Drawing No.	Rev.
21059 (05) 104	C1

Scale: 1:500 @ A1
Date: Nov 21
Drawn: C.L.
Checked: B.K.