



Llanwern Phase 4H
Bellway Homes



Elevation A

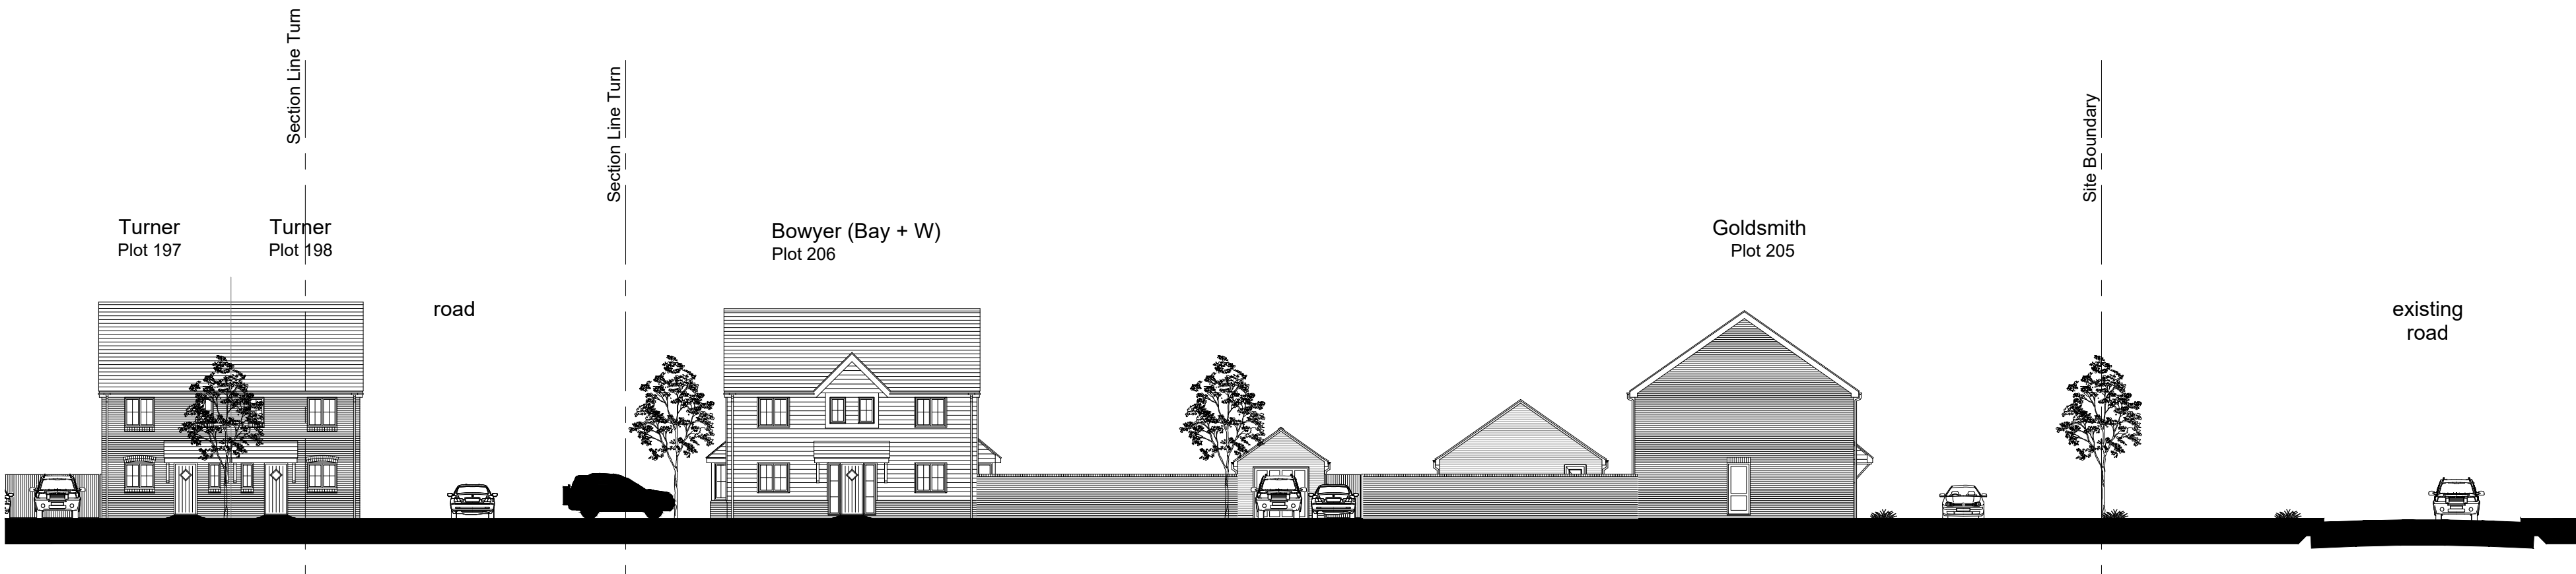

Elevation A (cont'd)

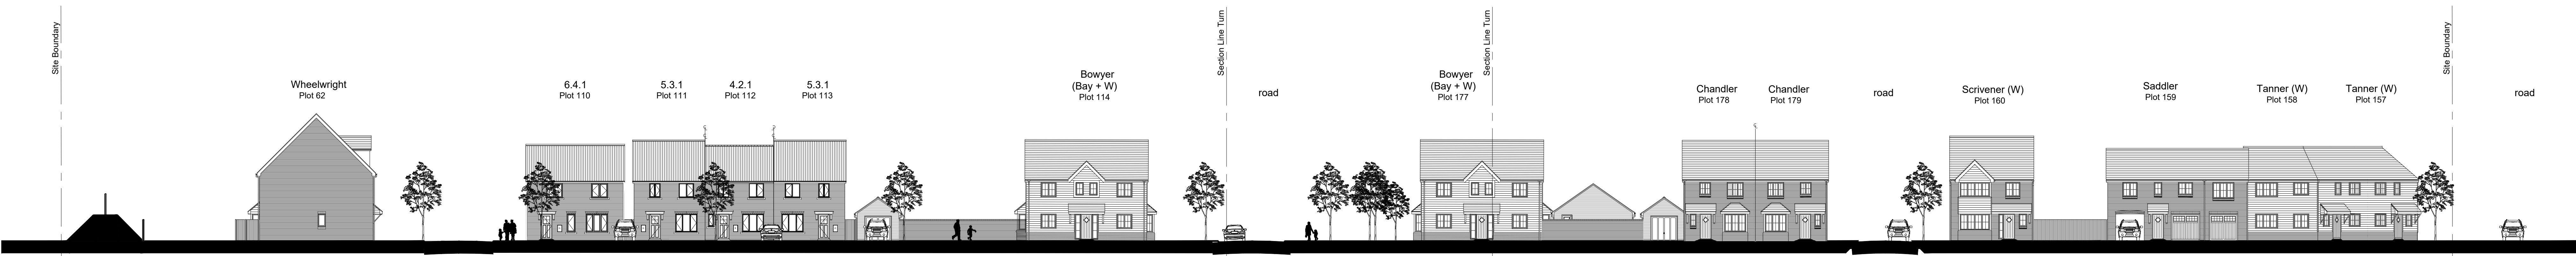



Elevation B




Elevation C



Elevation D

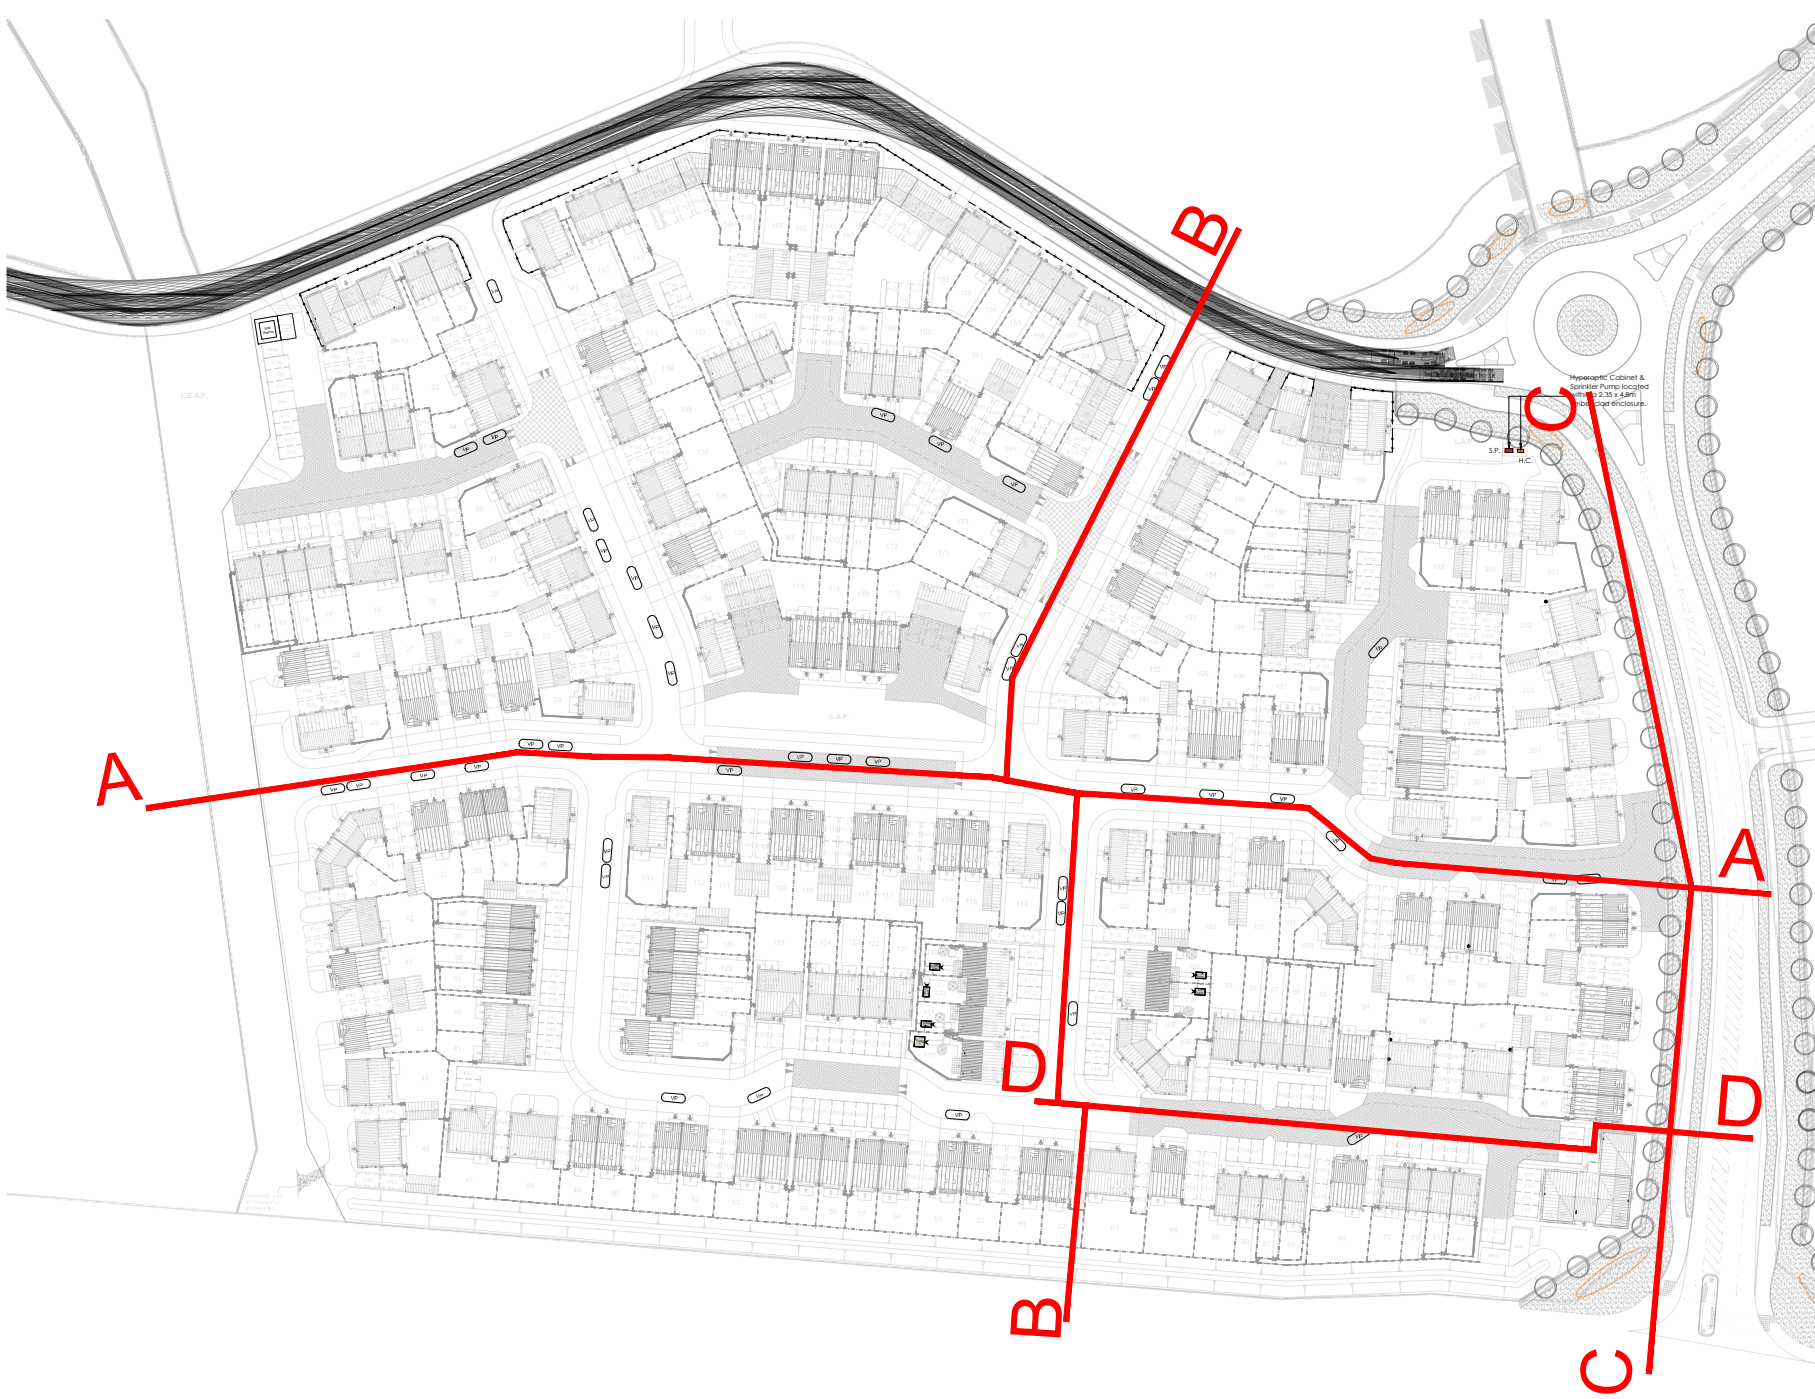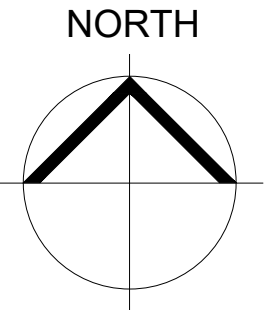

Site Key:

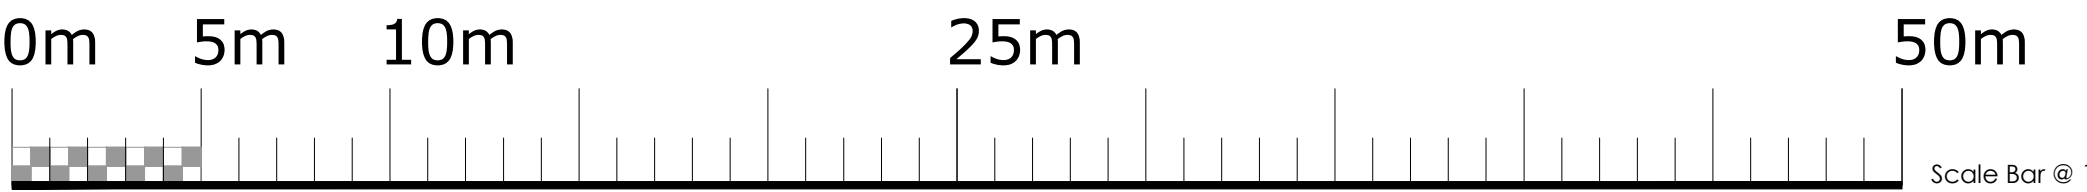

Rev:	Chk'd:	Rev:	Chk'd:	Rev:	Chk'd:	Rev:	Chk'd:
A							
B1							

This drawing must not be scaled. Figured dimensions and levels to be used. Any inaccuracies must be notified to the architect. Detail drawings and large scale drawings take precedence over smaller drawings.

(Elevation A): Plots 26 (SC), 24 (BO) Replaced with weatherboard variant
Plots 134, 177, 206 Bowyers replaced with weatherboard+Bay variant T.P. 27.07.22
(Elevation B):
Plots 114, 177 (BO) replaced with weatherboard+bay variant
Plot 179, 160 (SC) replaced with weatherboard variant
Plots 158, 157 (TA) replaced with weatherboard variant
(Elevation C):
Plot 201 replaced with brick+bay variant

Updated to suit Site Development Plan Rev X1.

C.L. 08.06.26

THIS DRAWING IS COPYRIGHT ©
Registered Office: Powell Dobson, Suite 1F, Building One, Eastern Business Park, Wern Fawr Lane, Old St. Mellons, Cardiff CF3 5EA. Powell Dobson is a trading name of Powell Dobson Ltd a company registered in England and Wales No 3873802.

PRELIMINARY	
PLANNING	✓
DESIGN	
TENDER	
CONSTRUCTION	

powelldobson ARCHITECTS Cardiff Office: Suite 1F, Building One, Eastern Business Park, Wern Fawr Lane, Old St Mellons, Cardiff CF3 5EA. Tel: +44 (0)333 33 201 001 www.powelldobson.com	Drawing No. 21059 (05) 105 B
Contract: Llanwern Phase 4H for Bellway Homes Title: Proposed Street Elevations	Scale: 1:200 @ Date: 13/12/21 Drawn: MB Checked: B.K.