



Parking Plan :

Llanwern Phase 4H
Bellway Homes

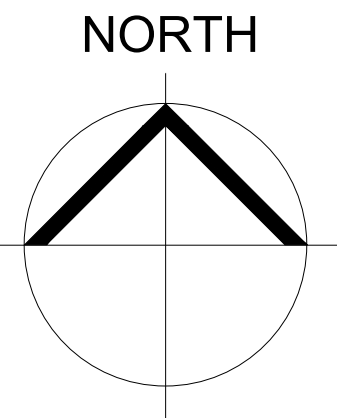

- KEY :
- 89no. Garage Parking Spaces.
 - 407no. External Allocated Parking Spaces.
 - 41no. Visitor Spaces.

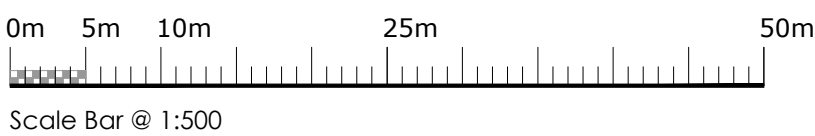

Figured dimensions and levels to be used.
Any inaccuracies must be notified to the architect.
Detail drawings and large scale drawings take precedence over smaller drawings.

Rev:	Chk'd:	Rev:	Chk'd:
A Updated to suit Site Layout changes.	C.L. 27.07.22		
B Updated to suit Site Layout changes.	art 26.10.22		
C1 Updated to suit Site Development Plan Rev X1.	C.L. 08.06.26		

Chk'd:	Rev:	Chk'd:	Rev:

PRELIMINARY	
PLANNING	✓
DESIGN	
TENDER	
CONSTRUCTION	

powelldobson
ARCHITECTS

Cardiff Office: Suite 1F, Building One, Eastern Business Park, Wern Fawr Lane, Old St Mellons, Cardiff CF3 5EA
Tel: +44 (0)133 33 201 001 www.powelldobson.com

Contract: Llanwern Phase 4H for
Bellway Homes
Title: Parking Plan

Drawing No.	Rev.
21059 (05) 107	C1

Scale: 1:500 @ A1
Date: Feb 21
Drawn: C.L.
Checked: