
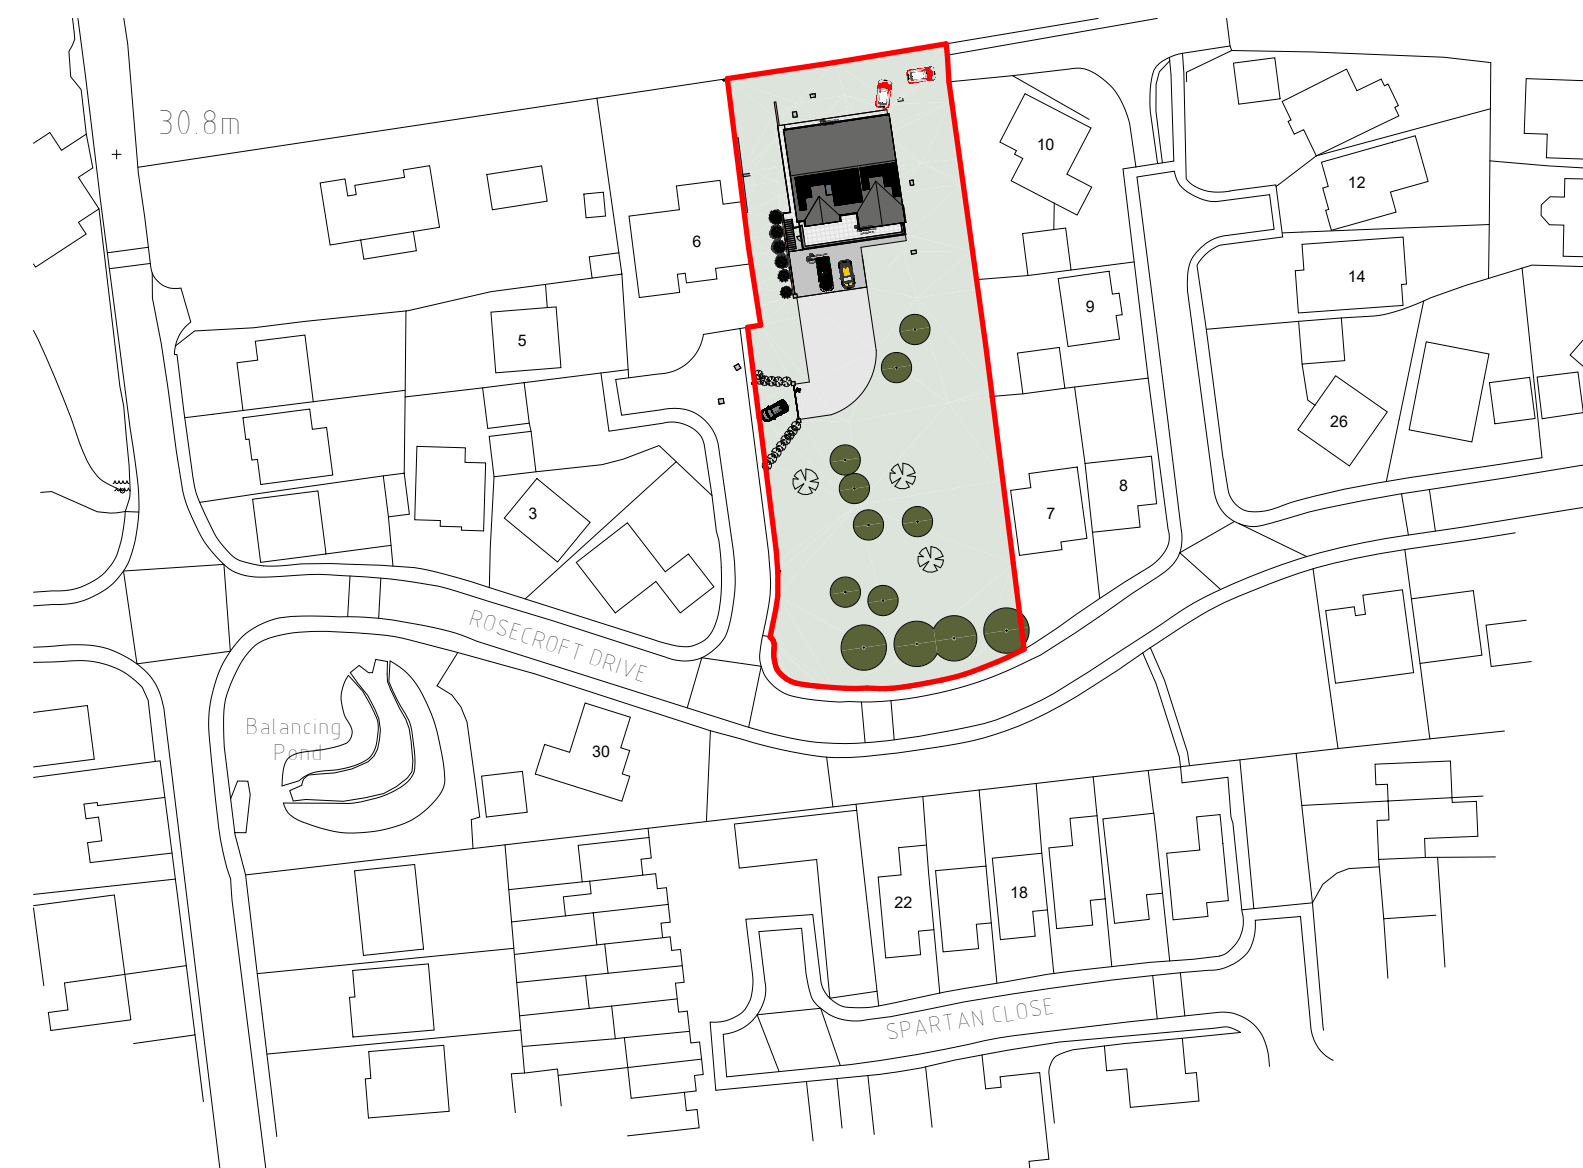


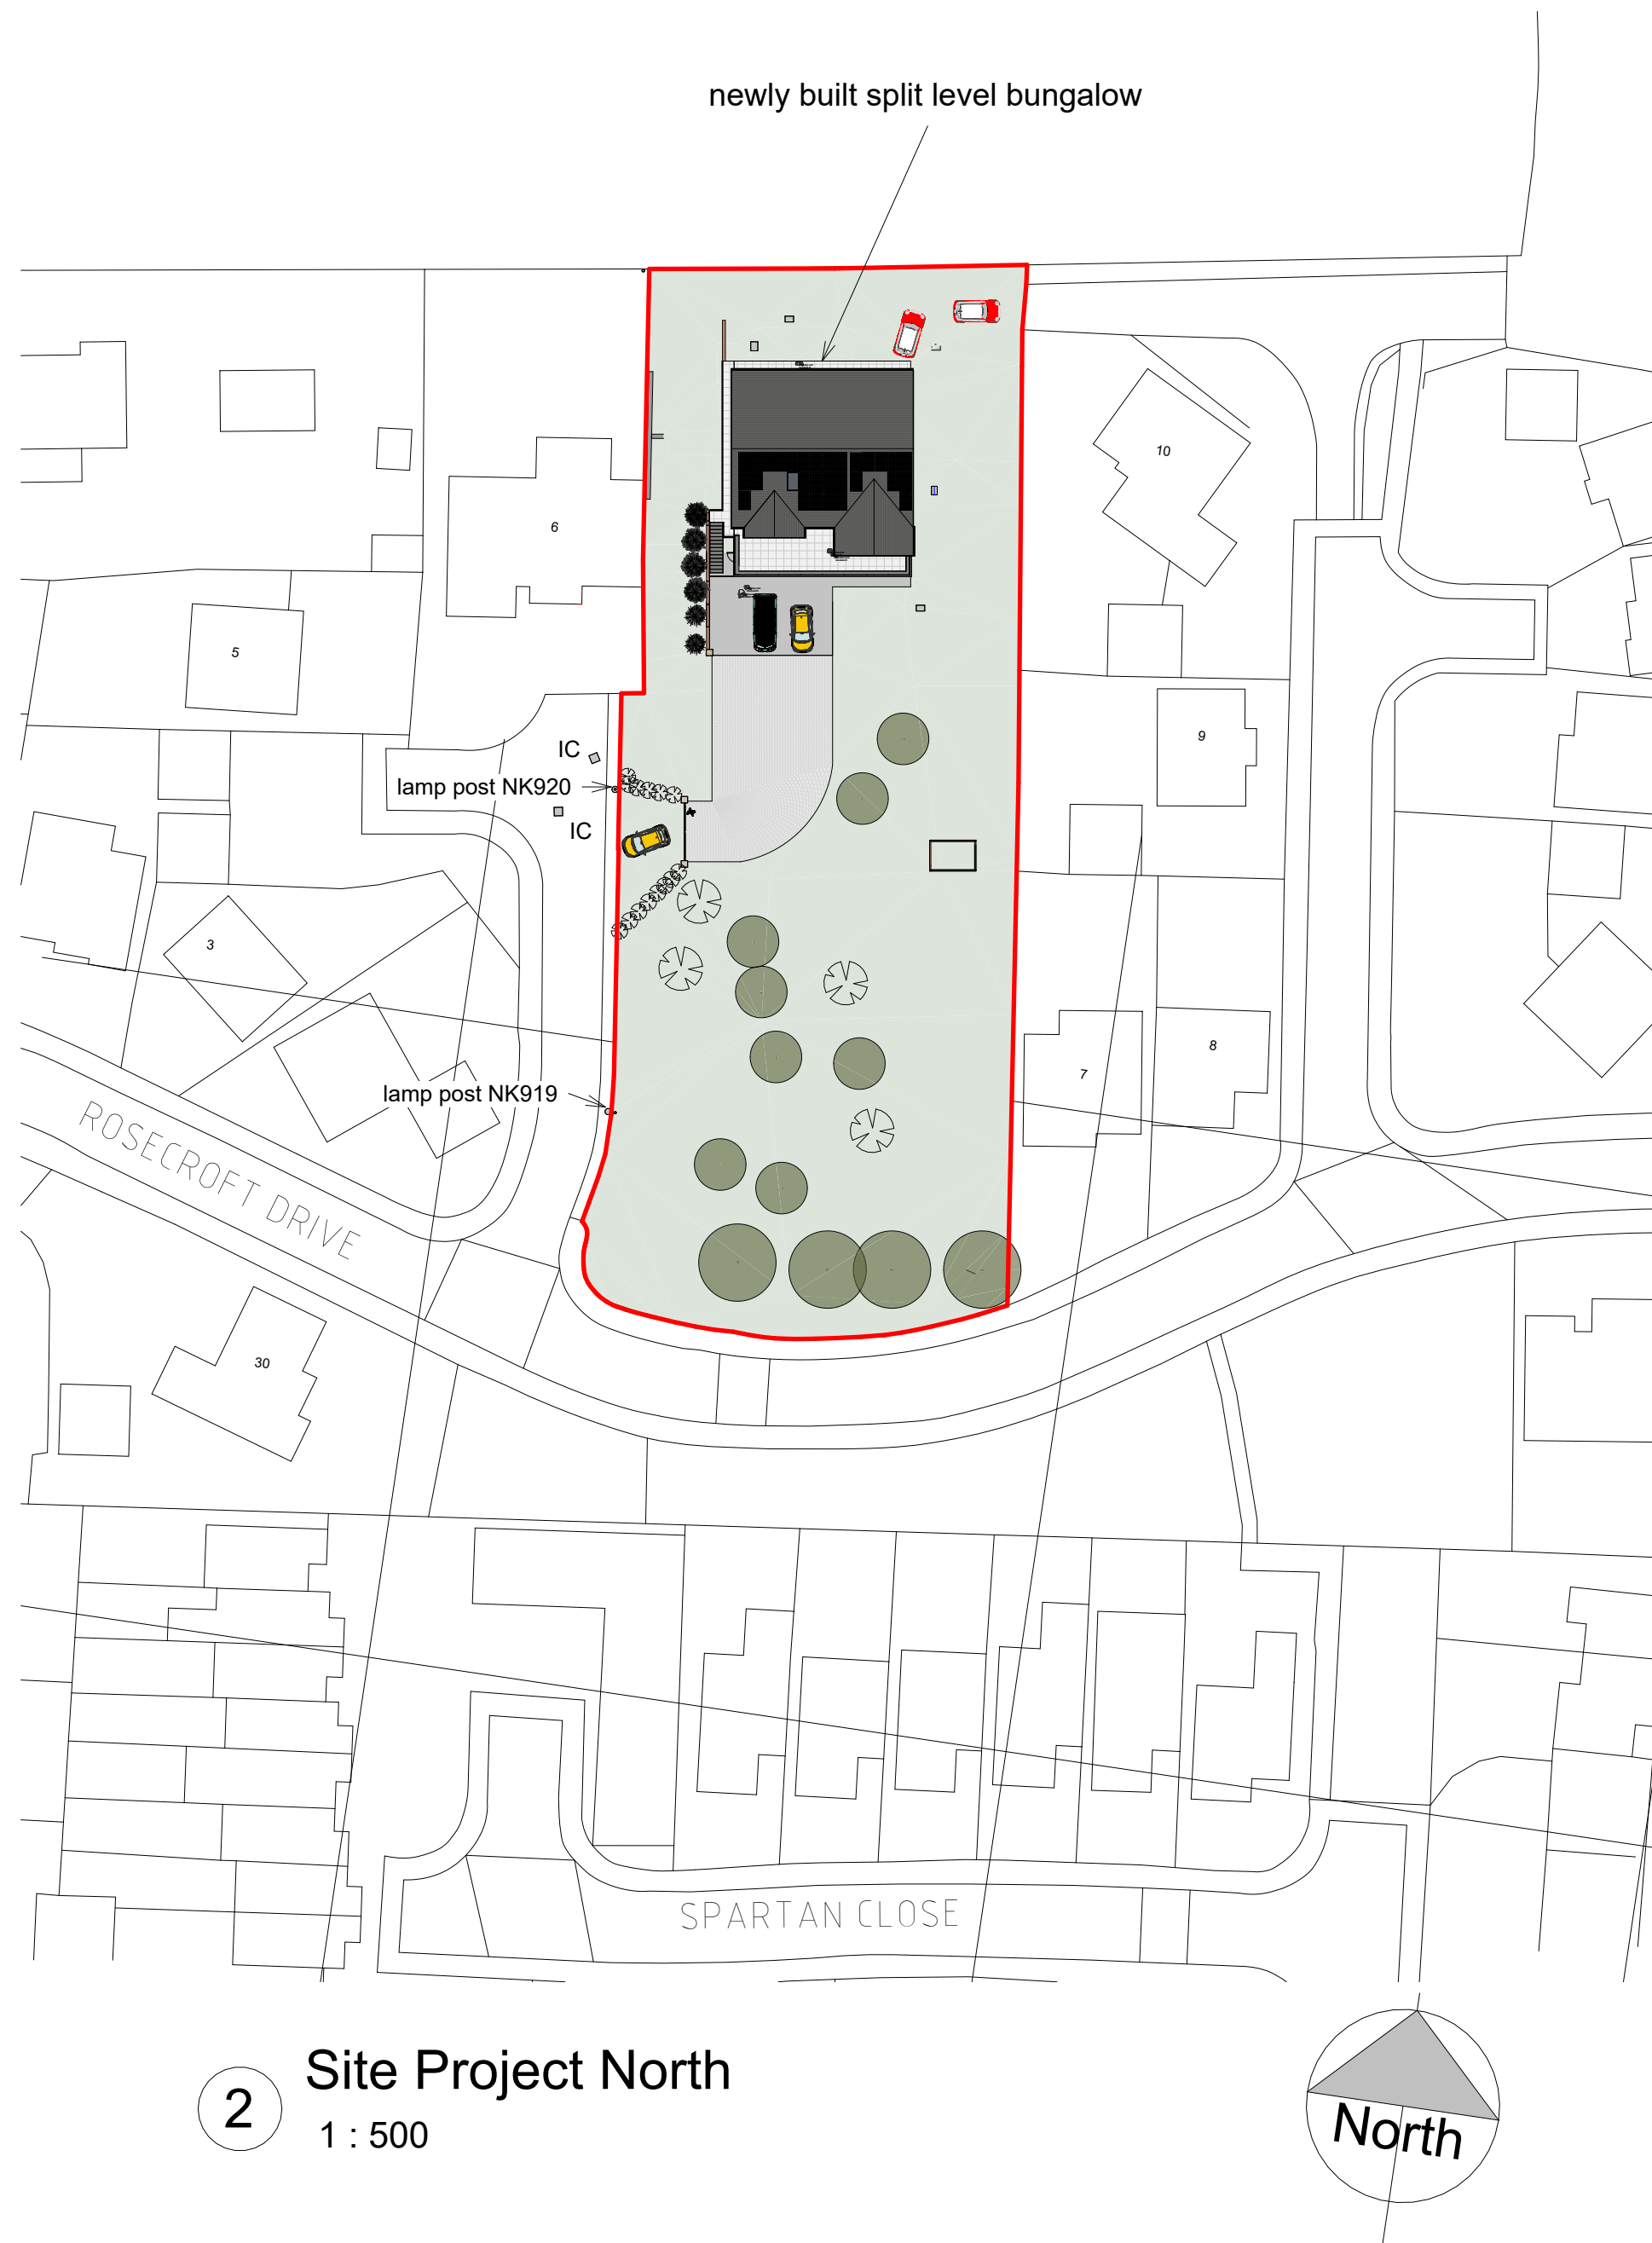

Dwg at A2

0 1 2 3 4

5m long scale at 1:100

- C 10-7-26 Planting Improvments
B 18-05-26 As built
A 26-07-23 extra tree (Oak) added

rev	date	description
Planning		Building Regs
Maison Design		
architectural practice		
25 Caldicot Road Rogiet Monmouthshire NP26 3SE		tel 01291 422712 E mail mark@maisondesign.biz WEB www.maisondesign.biz
Copyright of this drawing or part thereof is by Maison Design and not to be copied		

Project **Proposed Site Plan**

Name **Mr Tony Kirton
Talisman
Langstone**

Date **February 2023** **MH-9435**