


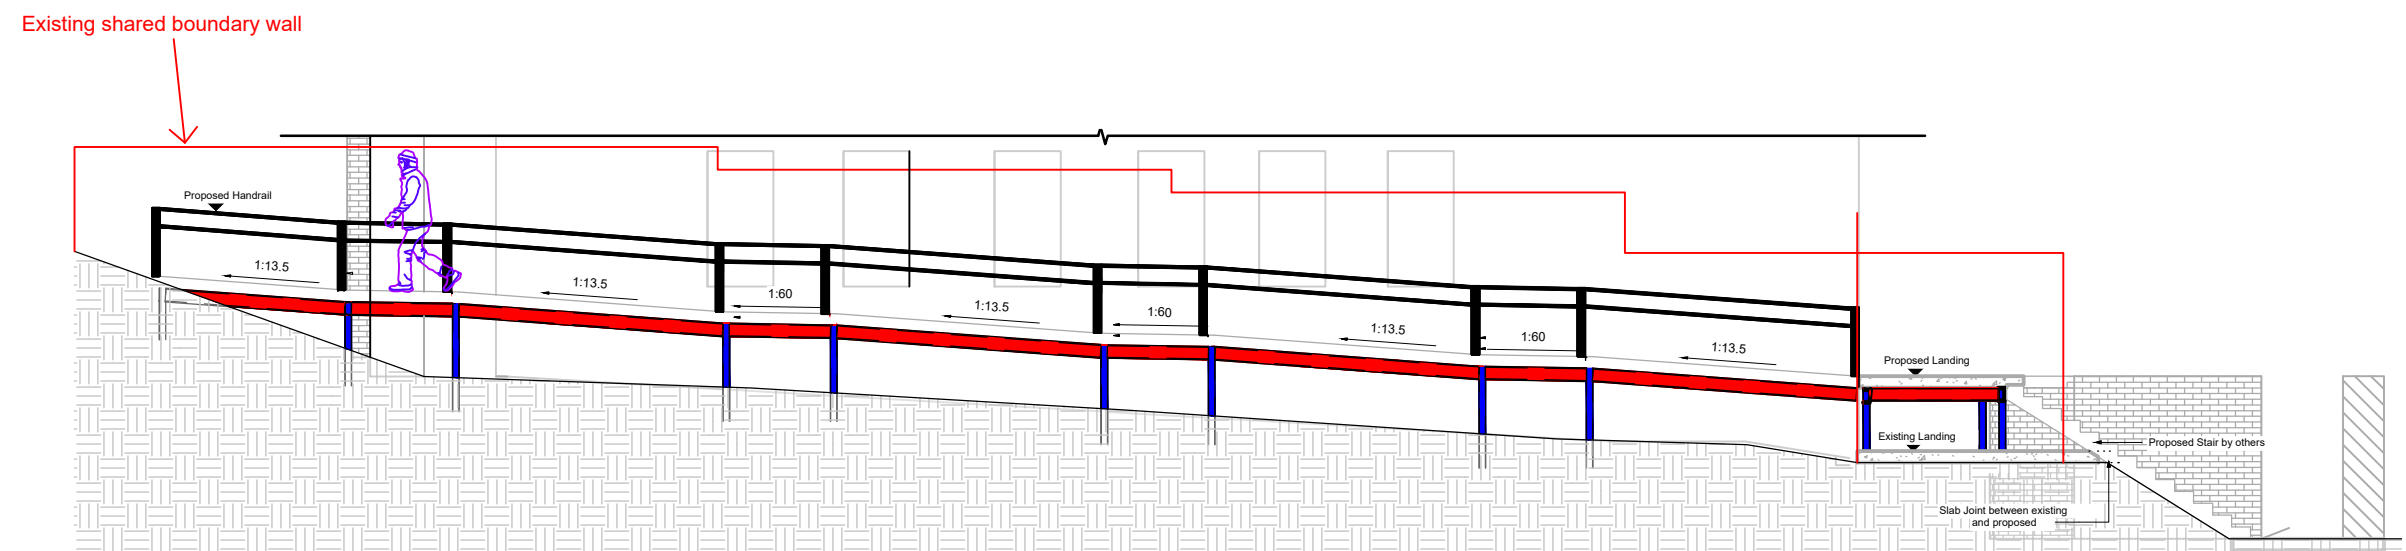

THIS DRAWING IS PRODUCED FOR USE IN THIS PROJECT ONLY AND MAY NOT BE USED FOR ANY OTHER PURPOSE. CYSON CYMRU PROPERTY SERVICES ACCEPT NO LIABILITY FOR THE USE OF THIS DRAWING OTHER THAN THE PURPOSE FOR WHICH IT WAS INTENDED IN CONNECTION WITH THIS PROJECT AS RECORDED IN THE 'PURPOSE FOR ISSUE' AND 'FILE STATUS CODE'.

ORIGINAL
SHEET SIZE
A3

FIRST ISSUE						
P0						
REV	DRAWN	DATE	CHECKED	DATE	APPROVED	DATE

CLIENT NCC Planning	TITLE Rogerstone library boundary wall	 1st Floor, Caradog House, Cleppa Park, Newport, Wales, NP10 8UG, Tel: 01633 656 690, web:www.cysoncymru.co.uk	SCALES 1:100	DISCIPLINE ARCH	PROJECT NUMBER 00-0-0000
			DRAWING NUMBER CC -DR-A-(**)-000		REV CODE P 1
			STATUS CODE S0	PURPOSE OF ISSUE PLANNING APPROVAL	DRAWN