



ROMAN LODGE
PHASING PLAN.

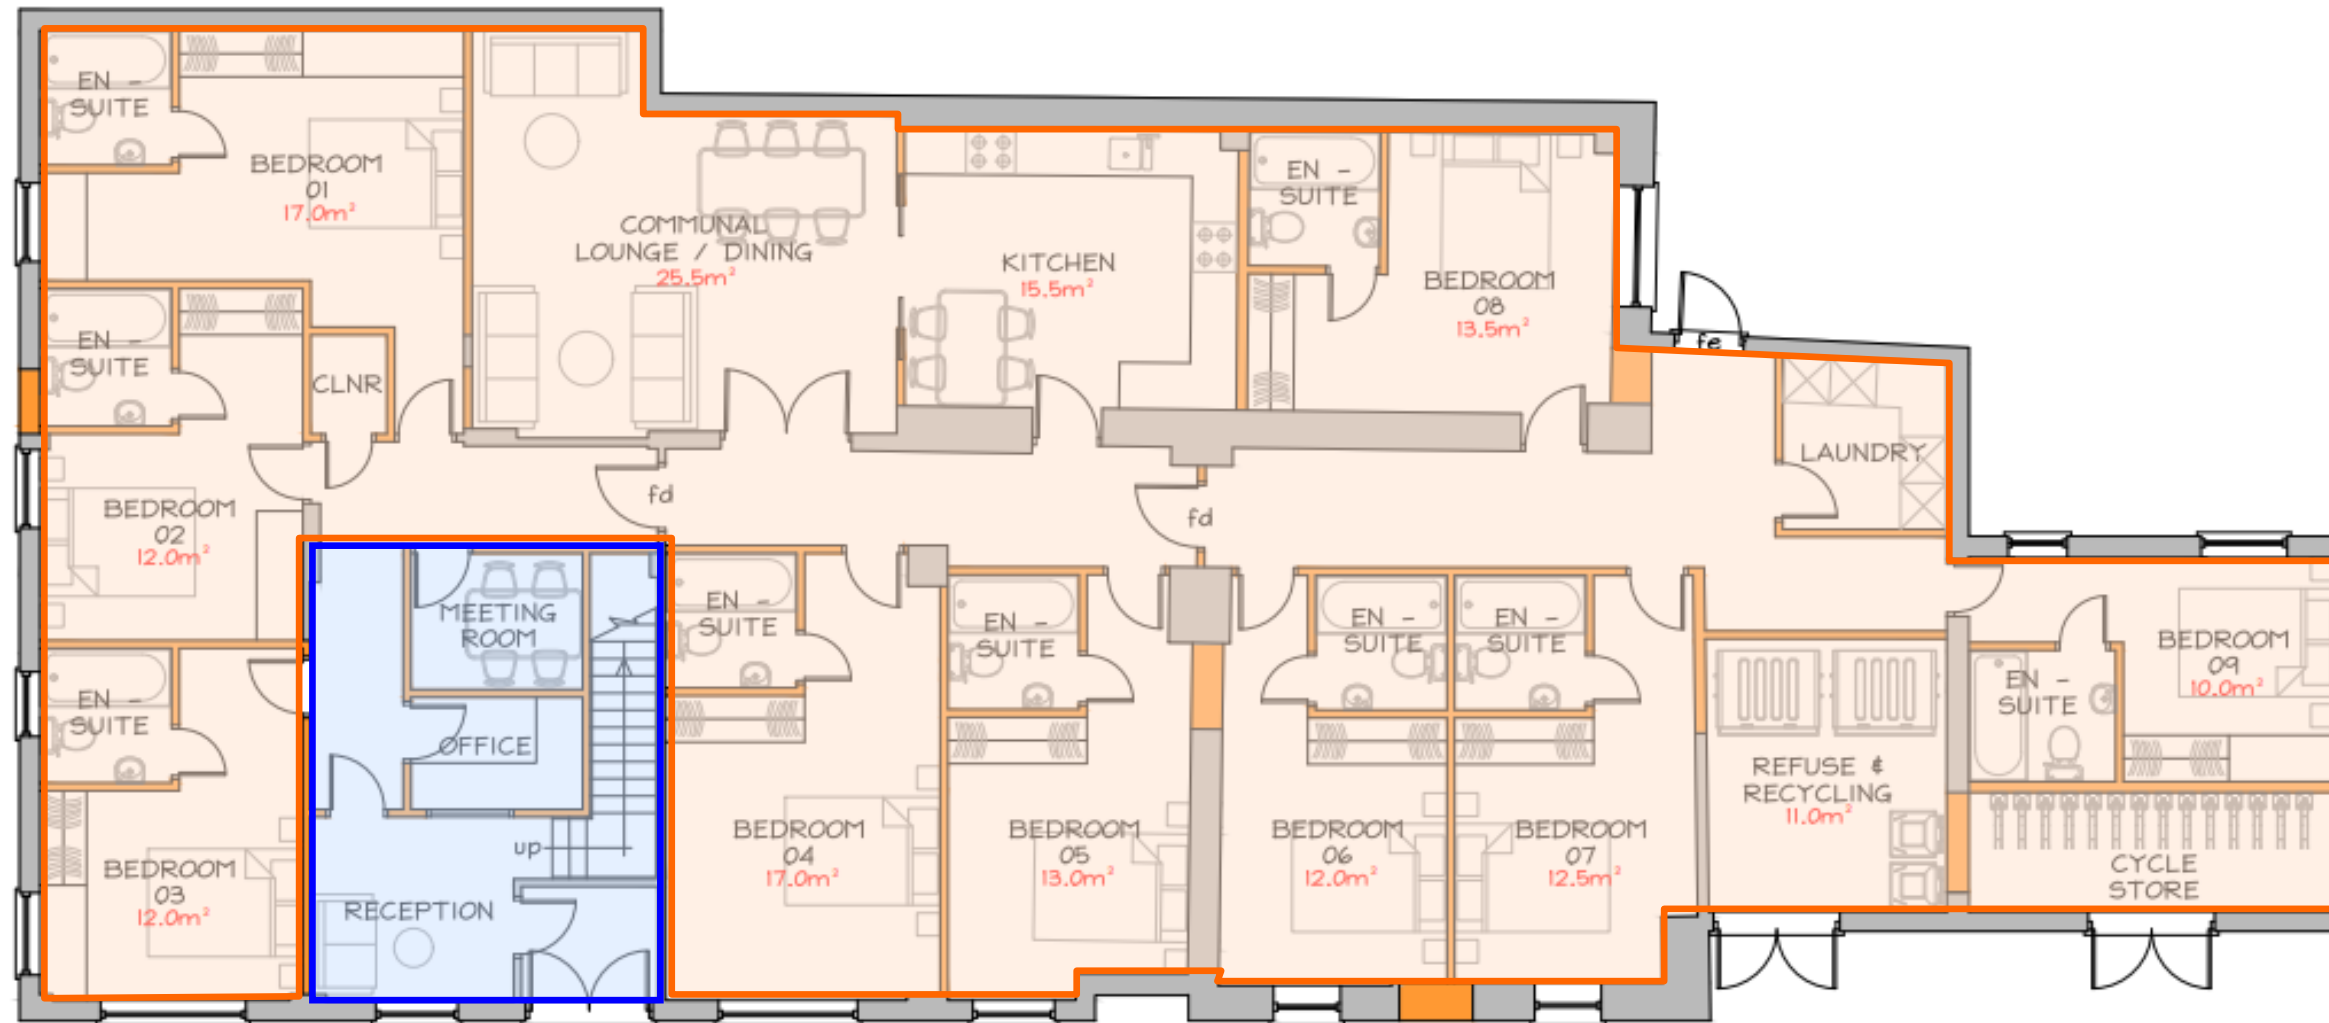

PROPOSED GROUND FLOOR PLAN
1:100 @ A3

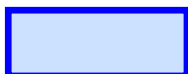

PHASE 01

ENTRANCE AND RECEPTION AREA TO BE SECURE AND SEGREGATED FROM CONSTRUCTION WORKS ON GROUND FLOOR.




PHASE 02

GROUND FLOOR WORKS SEGREGATED FROM RECEPTION AND ROOMS ON FIRST FLOOR. EXISTING MEASURES IN PLACE DURING CONSTRUCTION WORKS. WORKS CARRIED OUT BETWEEN 09:00 AND 16:00 TO NOT IMPACT EXISTING RESIDENTS.

ROMAN LODGE
CAERLEON

ROMAN LODGE
PHASING PLAN.

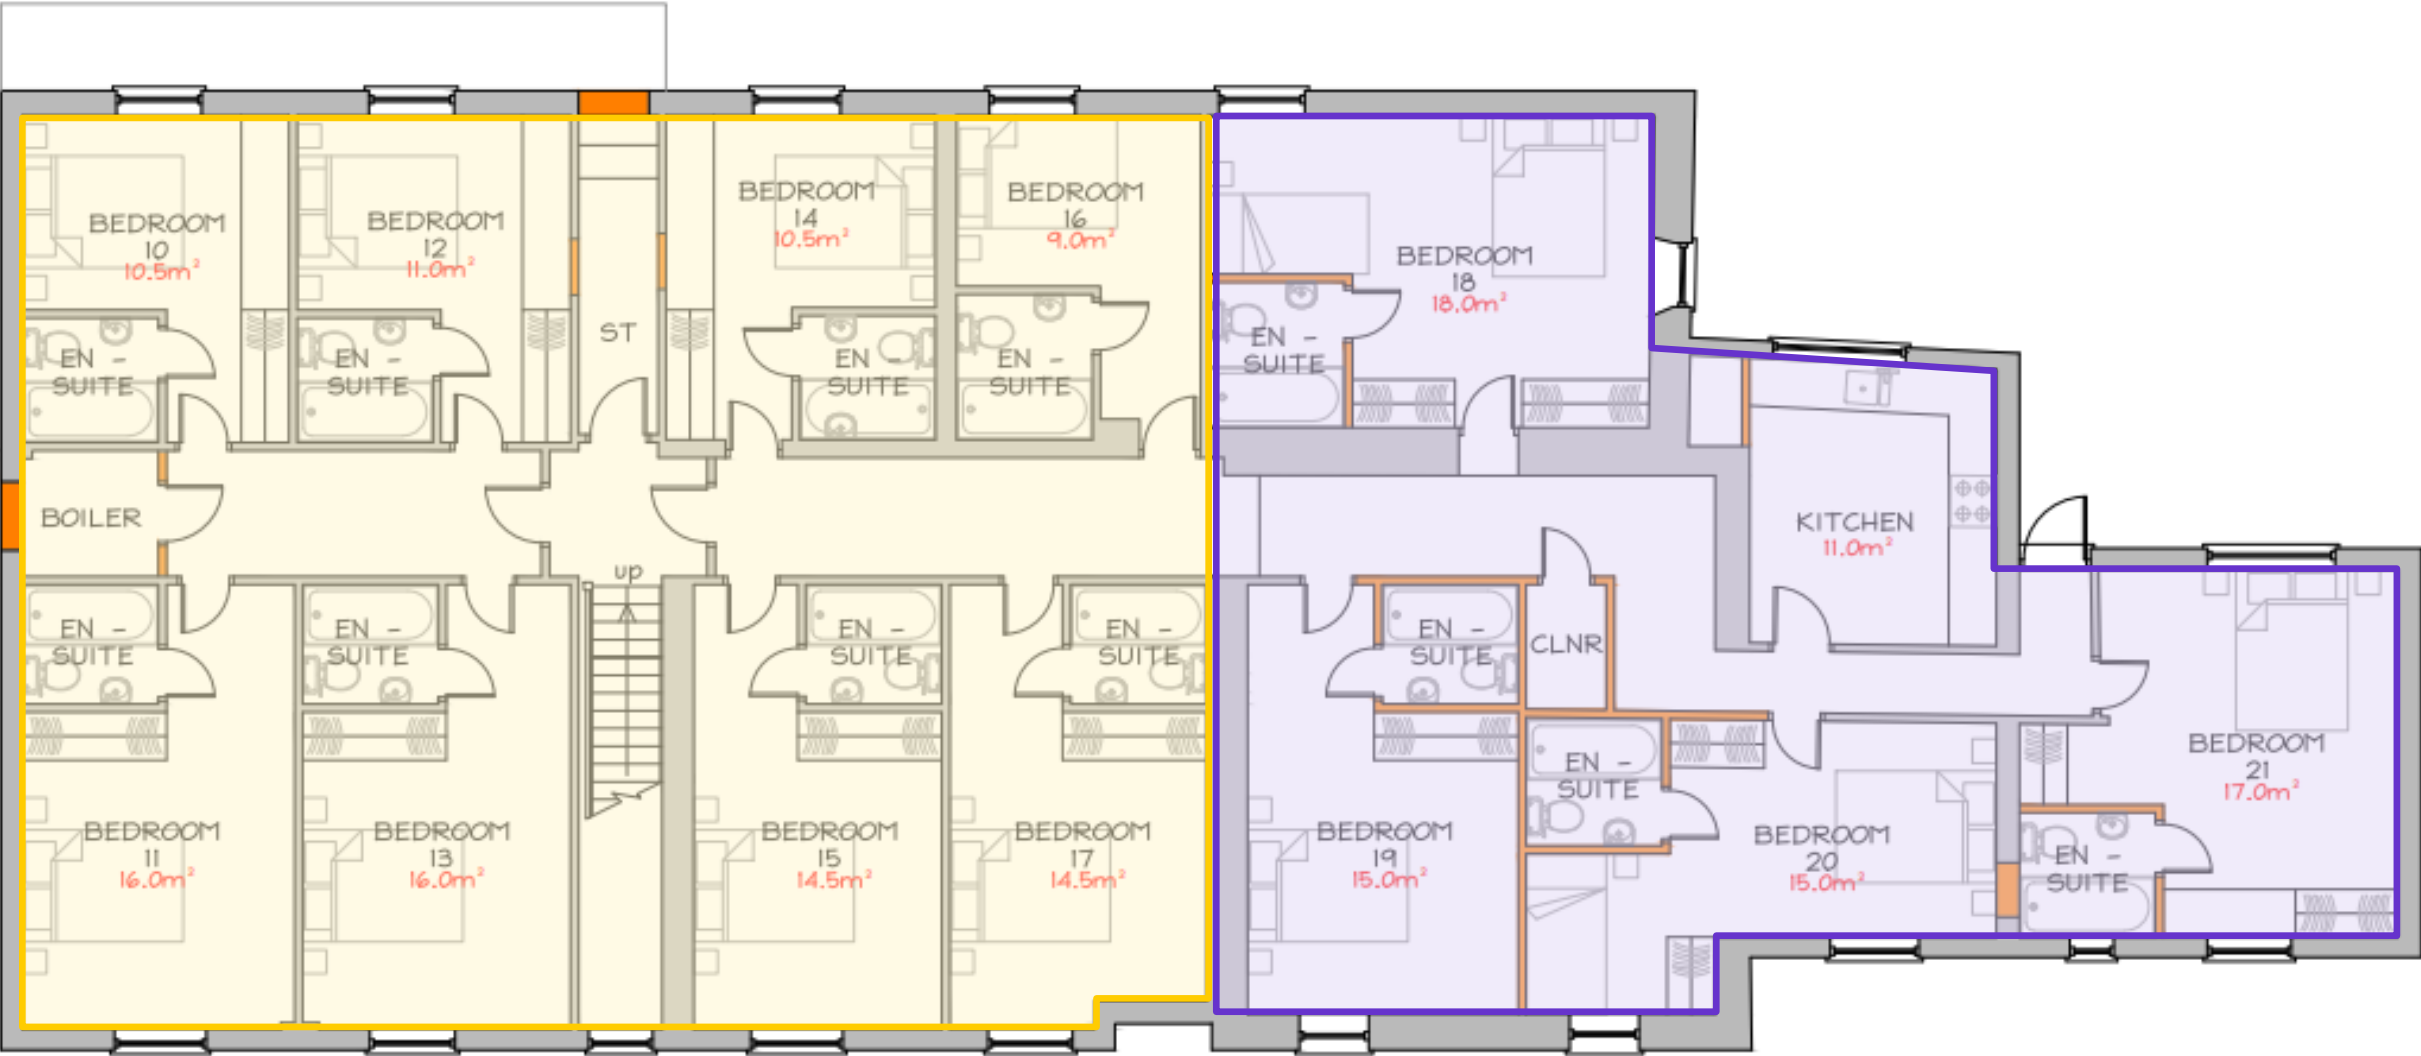

PROPOSED FIRST FLOOR PLAN
1:100 @ A3



PHASE 03

FOLLOWING COMPLETION OF WORKS TO GF, FIRST FLOOR RESIDENTS WILL RELOCATE TO NEW GF ROOMS. WORKS WILL COMMENCE TO MODIFY AND UPDATE THE EXISTING FF ROOMS.



PHASE 04

MOVING THRU FF, STRUCTURAL WORKS ARE REQUIRED TO ENLARGE EXISTING ROOMS AND INSTALL NEW PARTITIONS AND BATHROOMS. SEGREGATION PROVIDED FROM PHASE 03 AND PHASE 04.

ROMAN LODGE
CAERLEON