


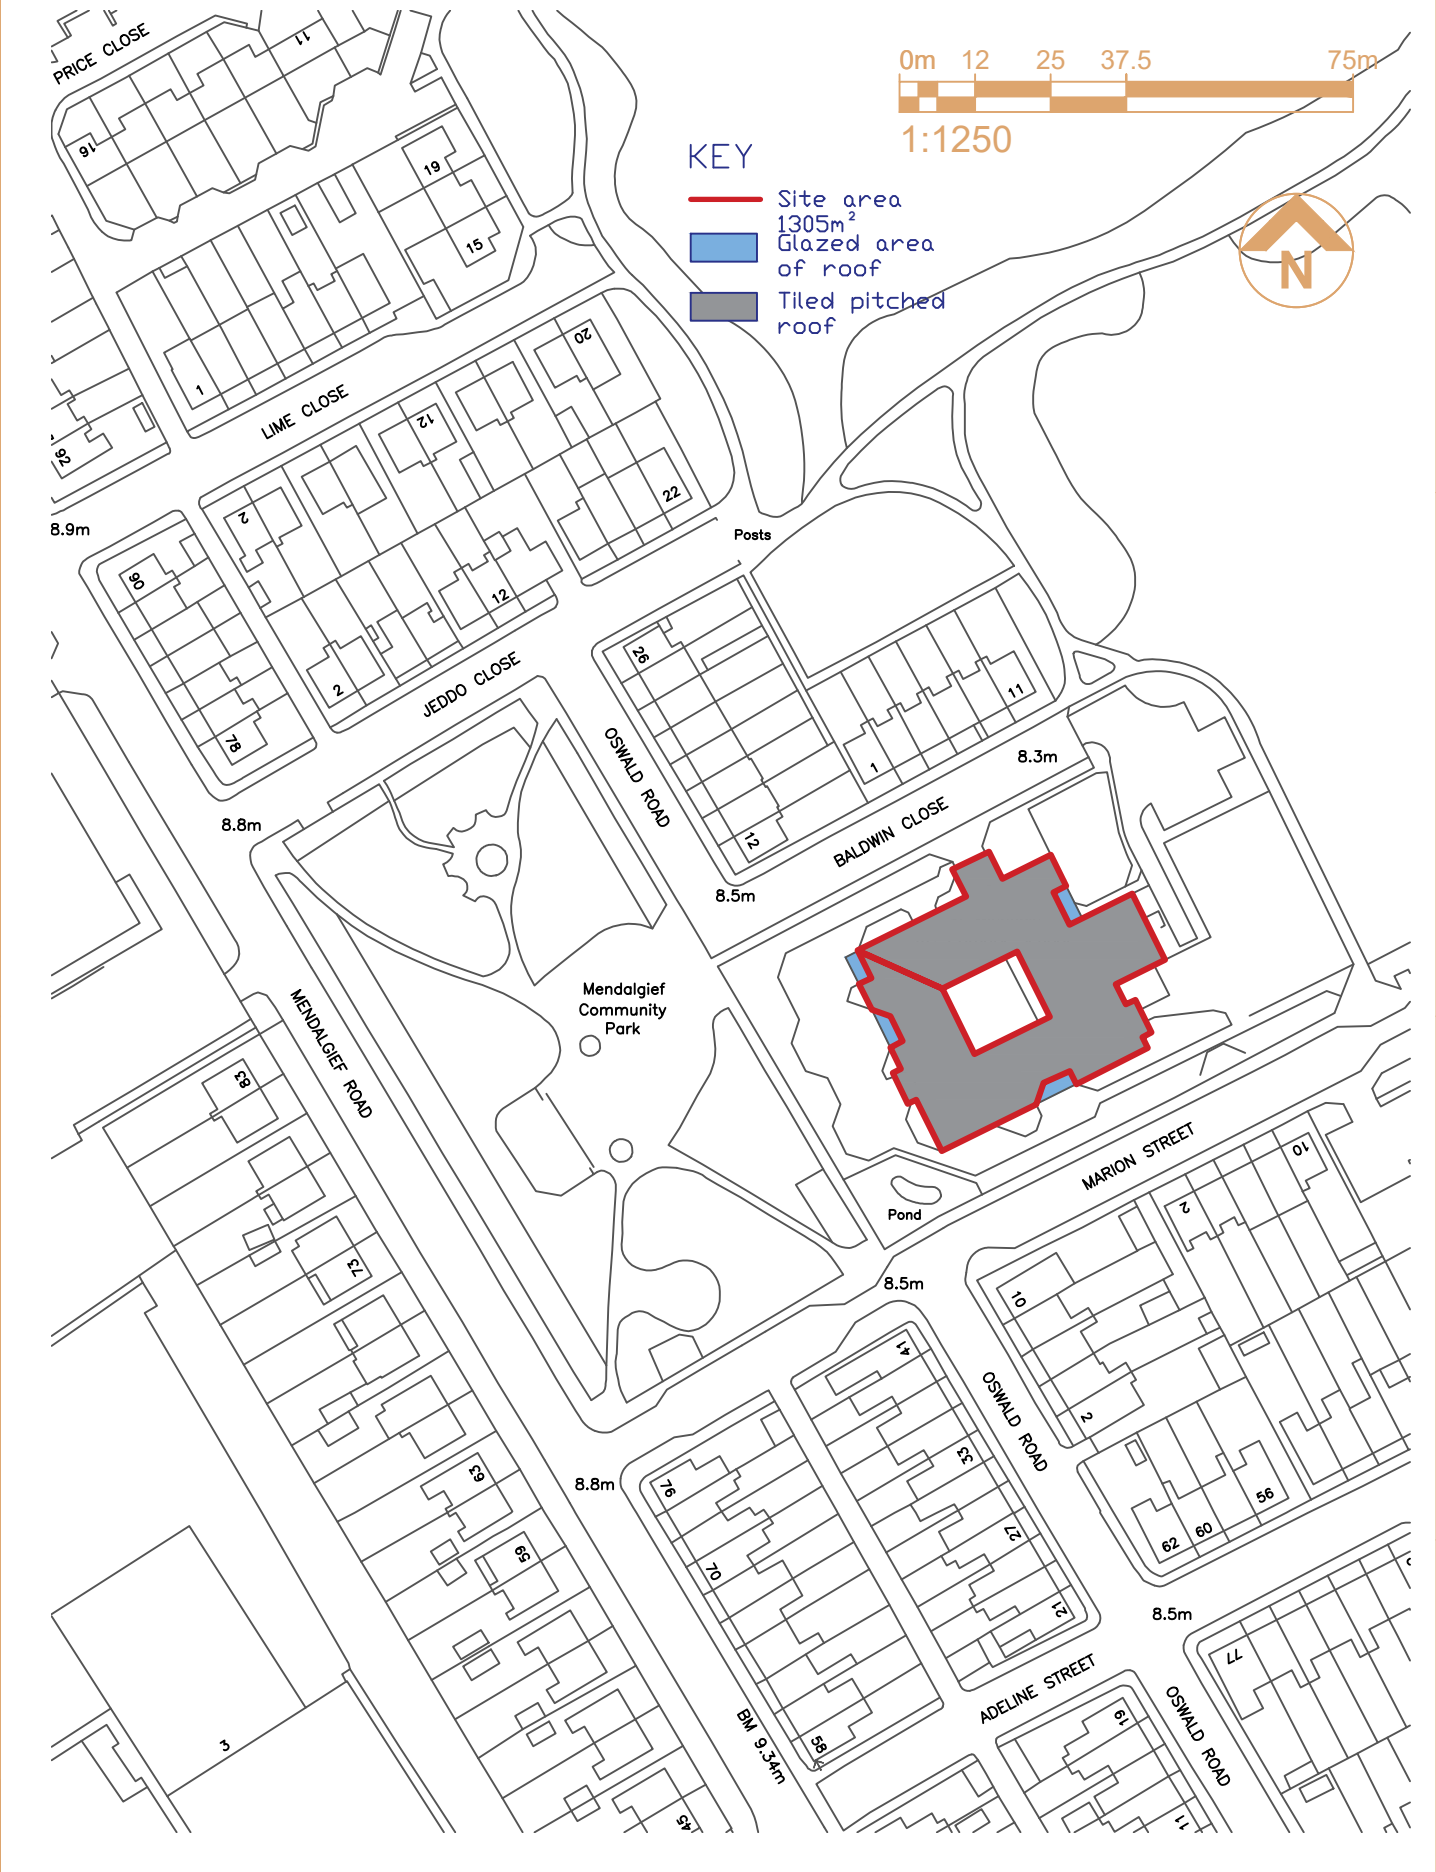

TITLE	PROJECT			 Newport Norse 1st Floor, Caradog House, Clappa Park, Newport, Wales, NP10 8UG; Tel: 01633 240405; web:www.norsegroup.co.uk	DRAWING NUMBER		REV CODE
SITE LOCATION PLAN	ST MICHAELS RC PRIMARY SCHOOL				NPS-DR-M(00)-000		P 0
CLIENT	SCALES	DISCIPLINE	PROJECT NUMBER	STATUS CODE		PURPOSE OF ISSUE	DRAWN
NEWPORT CITY COUNCIL	1:1250	MECH ENG	00-0-0000	S0		PRELIMINARY	