


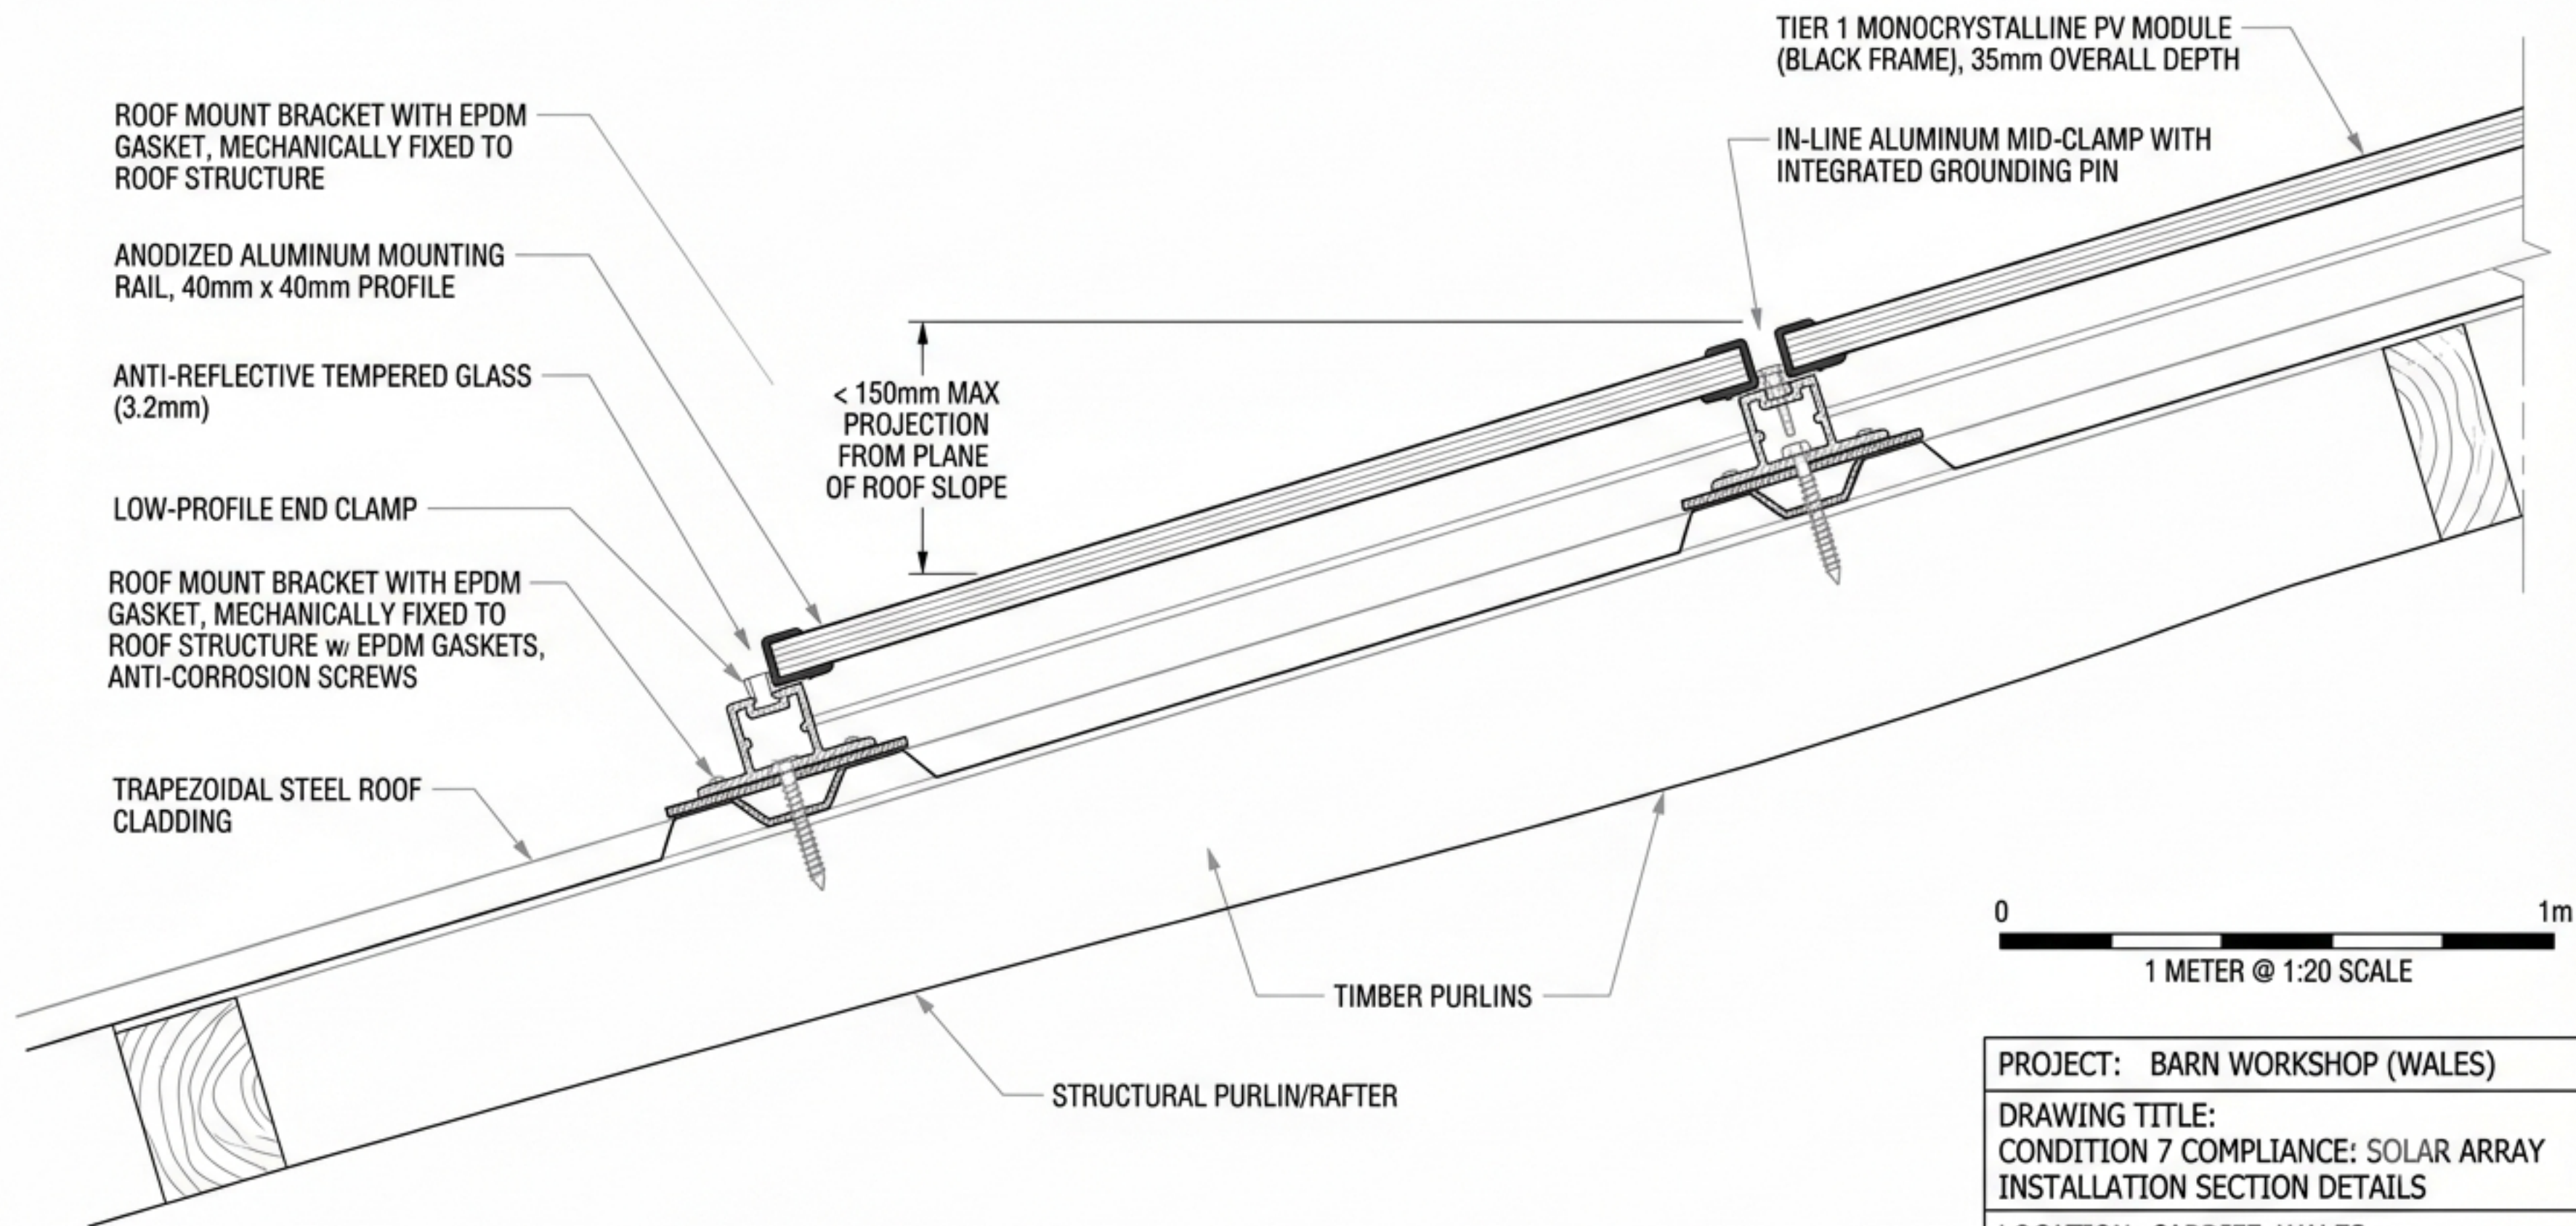

PROJECT: BARN WORKSHOP (WALES)

DRAWING TITLE:
CONDITION 7 COMPLIANCE: SOLAR ARRAY
INSTALLATION SECTION DETAILS

LOCATION: CARDIFF, WALES

SCALE: 1:20 @ A3

REFERENCE: NEWPORT LPA POLICY GP2