


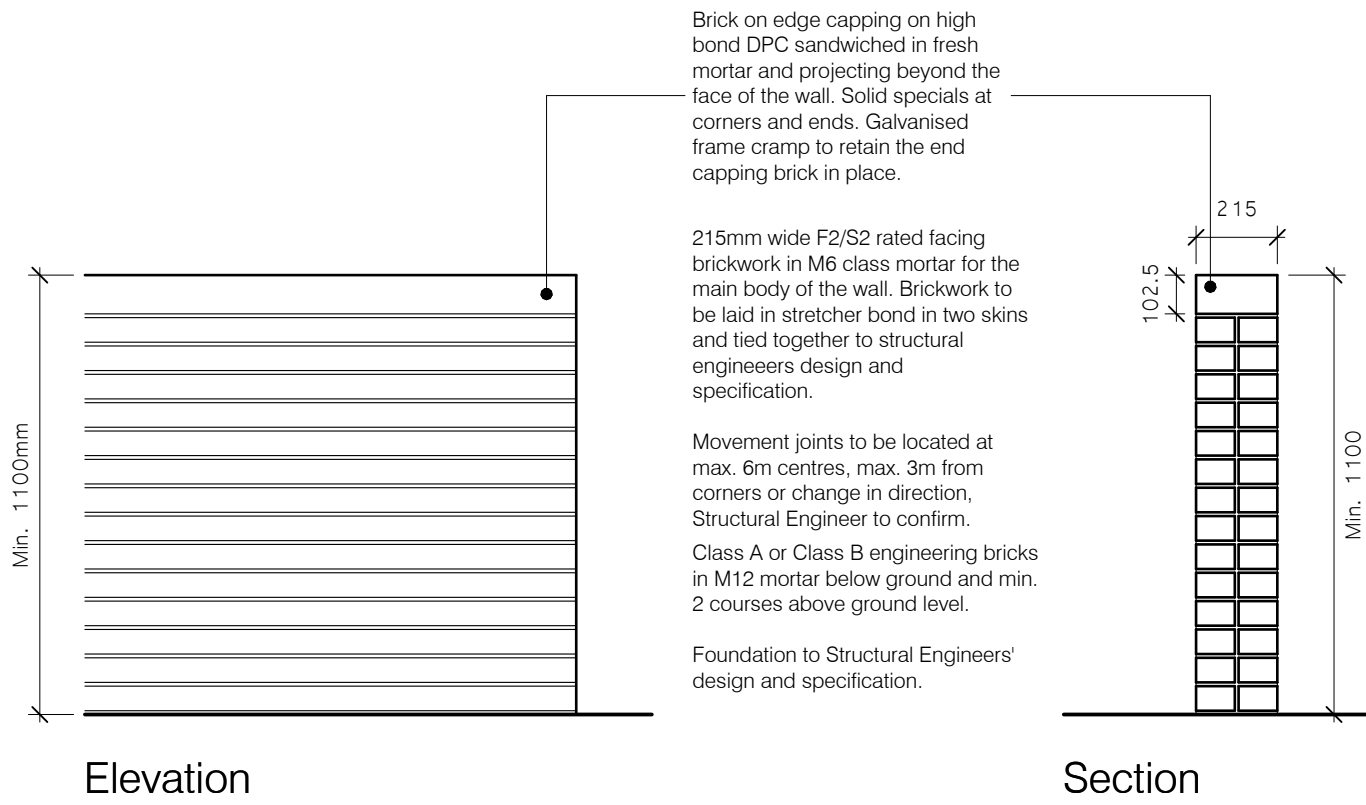


Elevation

Section

1100mm high facing brickwork walls.

Boundary Type 01

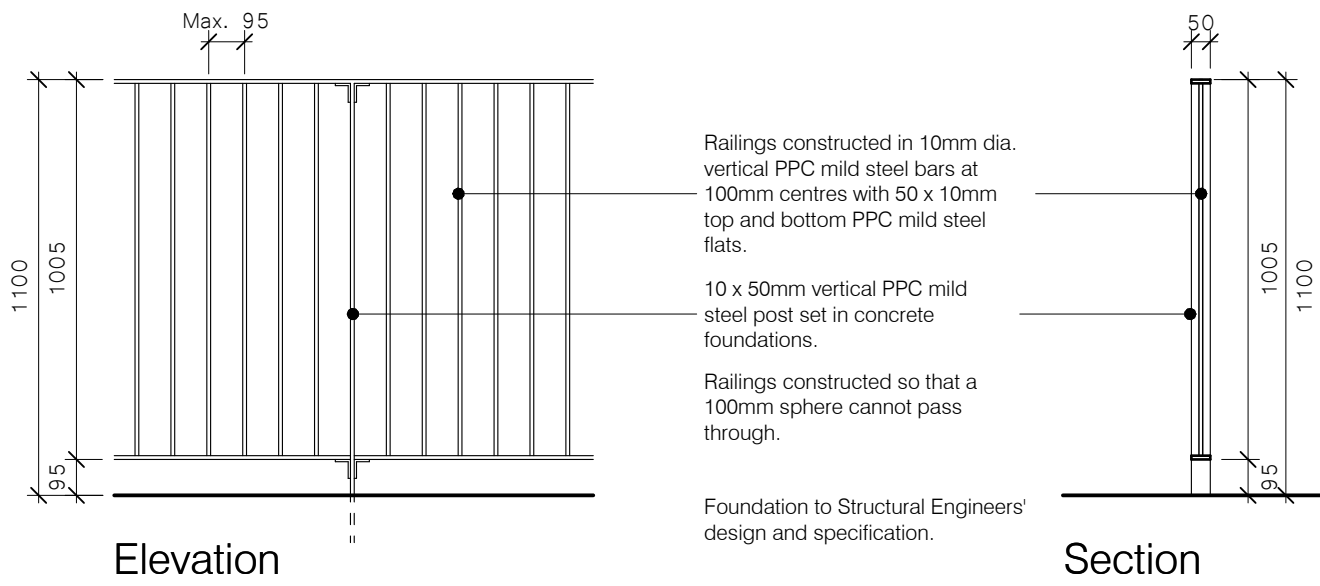


Elevation

Section

1100mm high PPC metal bar railings.

Boundary Type 02

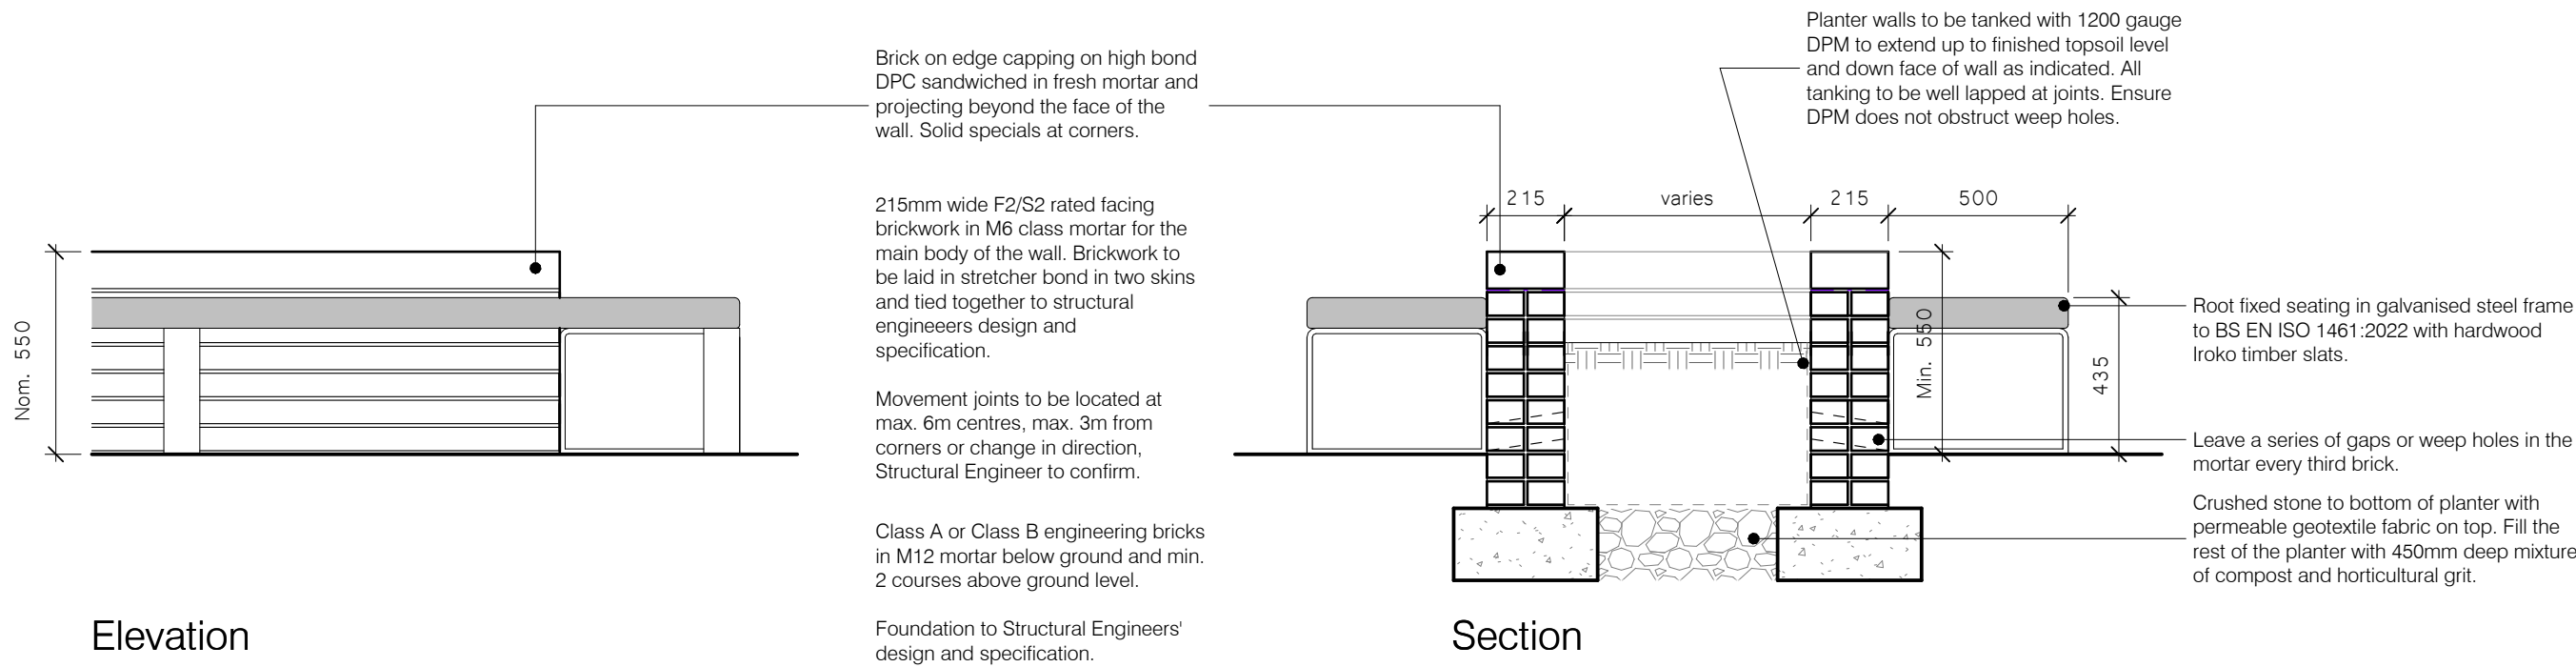


Elevation

Section

Nom 550mm high facing brickwork planter walls.

Boundary Type 03

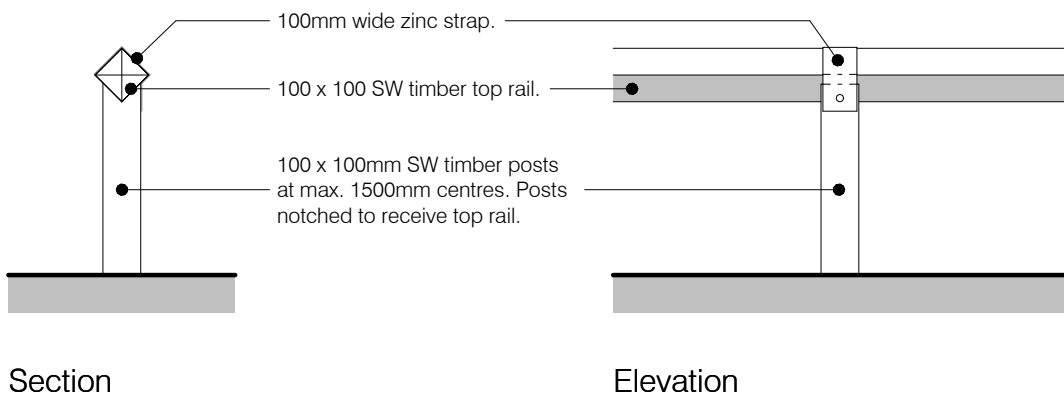

Section

Elevation

Knee-rail fencing.

Boundary Type 04

- Notes:
1. Drawings must not be scaled and any discrepancies must be reported immediately.
 2. The drawing is to be read in conjunction with all other relevant project drawings and schedules.
 3. Dimensions indicated are structural.
 4. Drawing must be printed in colour to ensure all elements are clearly identified.

P2	Issued for approval	RB	ALe	04.08.26
P1	Issued for approval	BD	AL	10.06.26
Rev.	Description	Drawn	Check	Date

FOR APPROVAL

pentan
architects

22 Cathedral Road
Cardiff CF11 9LJ
t. 029 2030 9010
info@pentan.co.uk

Project

Usk Way, Newport

Client

HEDYN

Drawing Title

External Boundary Details

Job no.	Orig.	Zone	Level	Type	Role	Description	Status	Rev.
4211	-	PEN	-	ZZ	-	ZZ - DR - A - 1502	S4	P2
Scale							Date	
1 : 20							@ A2	
							Jun' 26	

NOTES: Do not scale. All dimensions are in millimetres unless stated otherwise

