

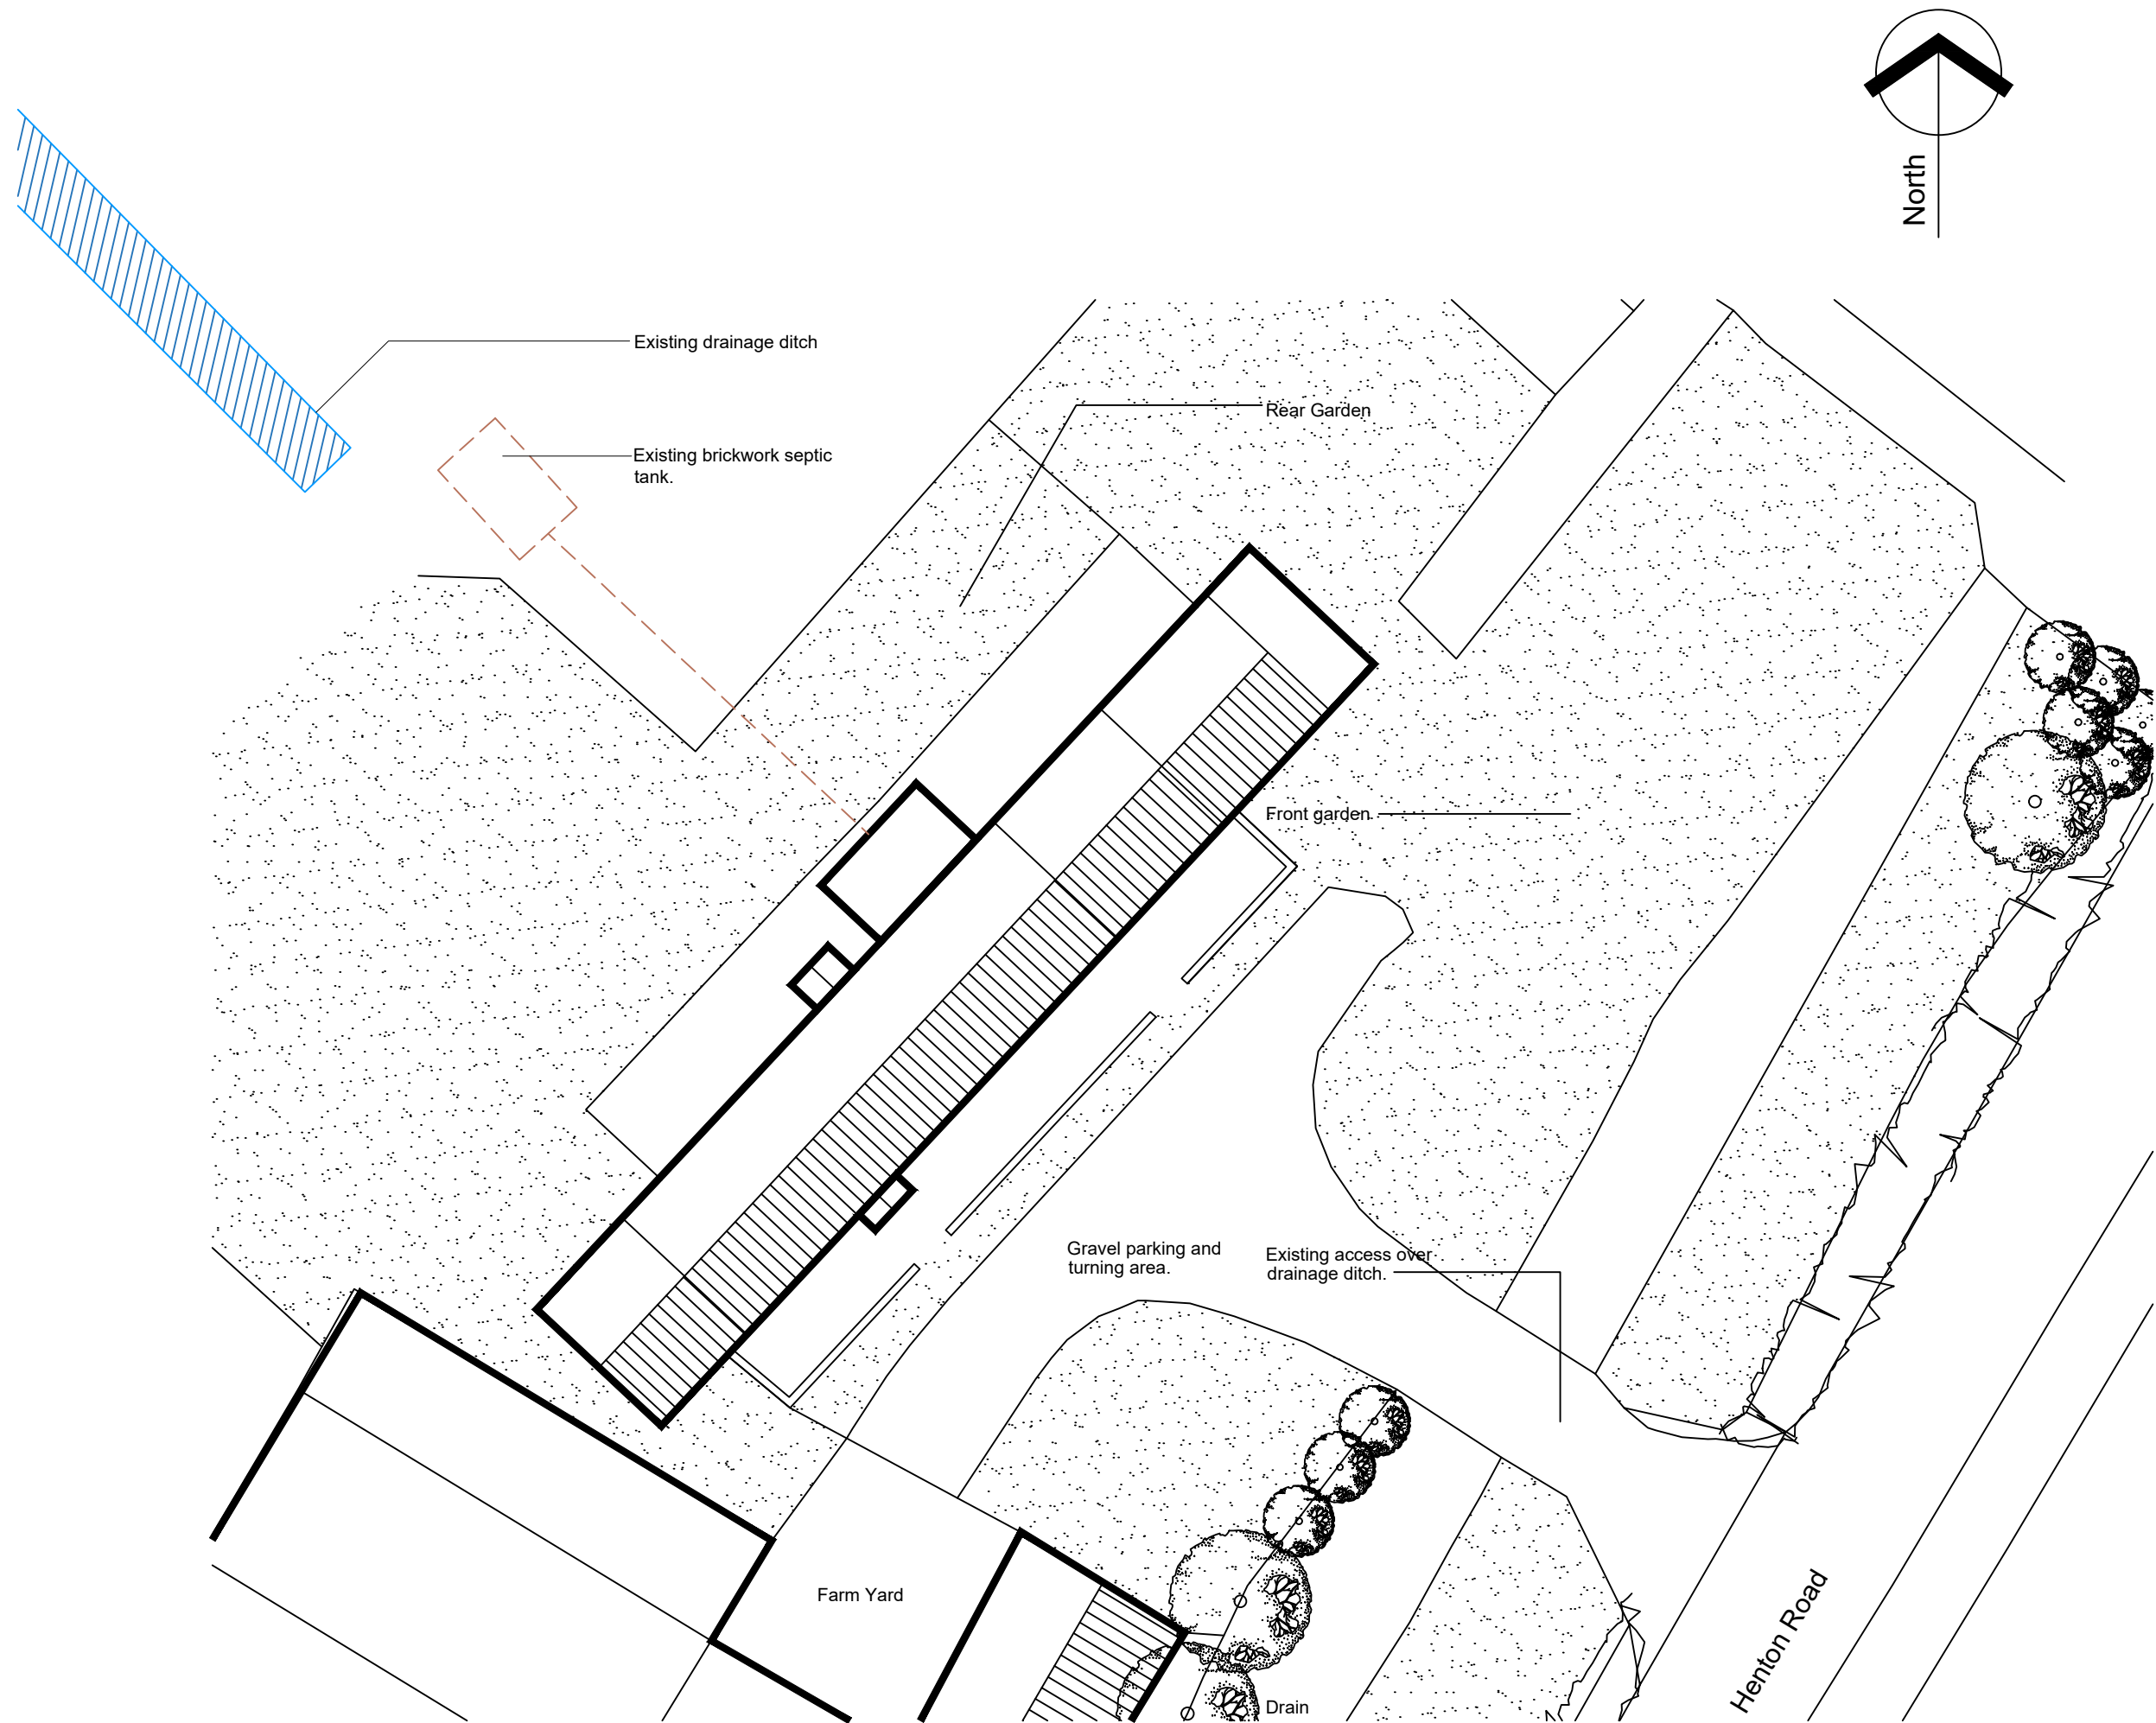


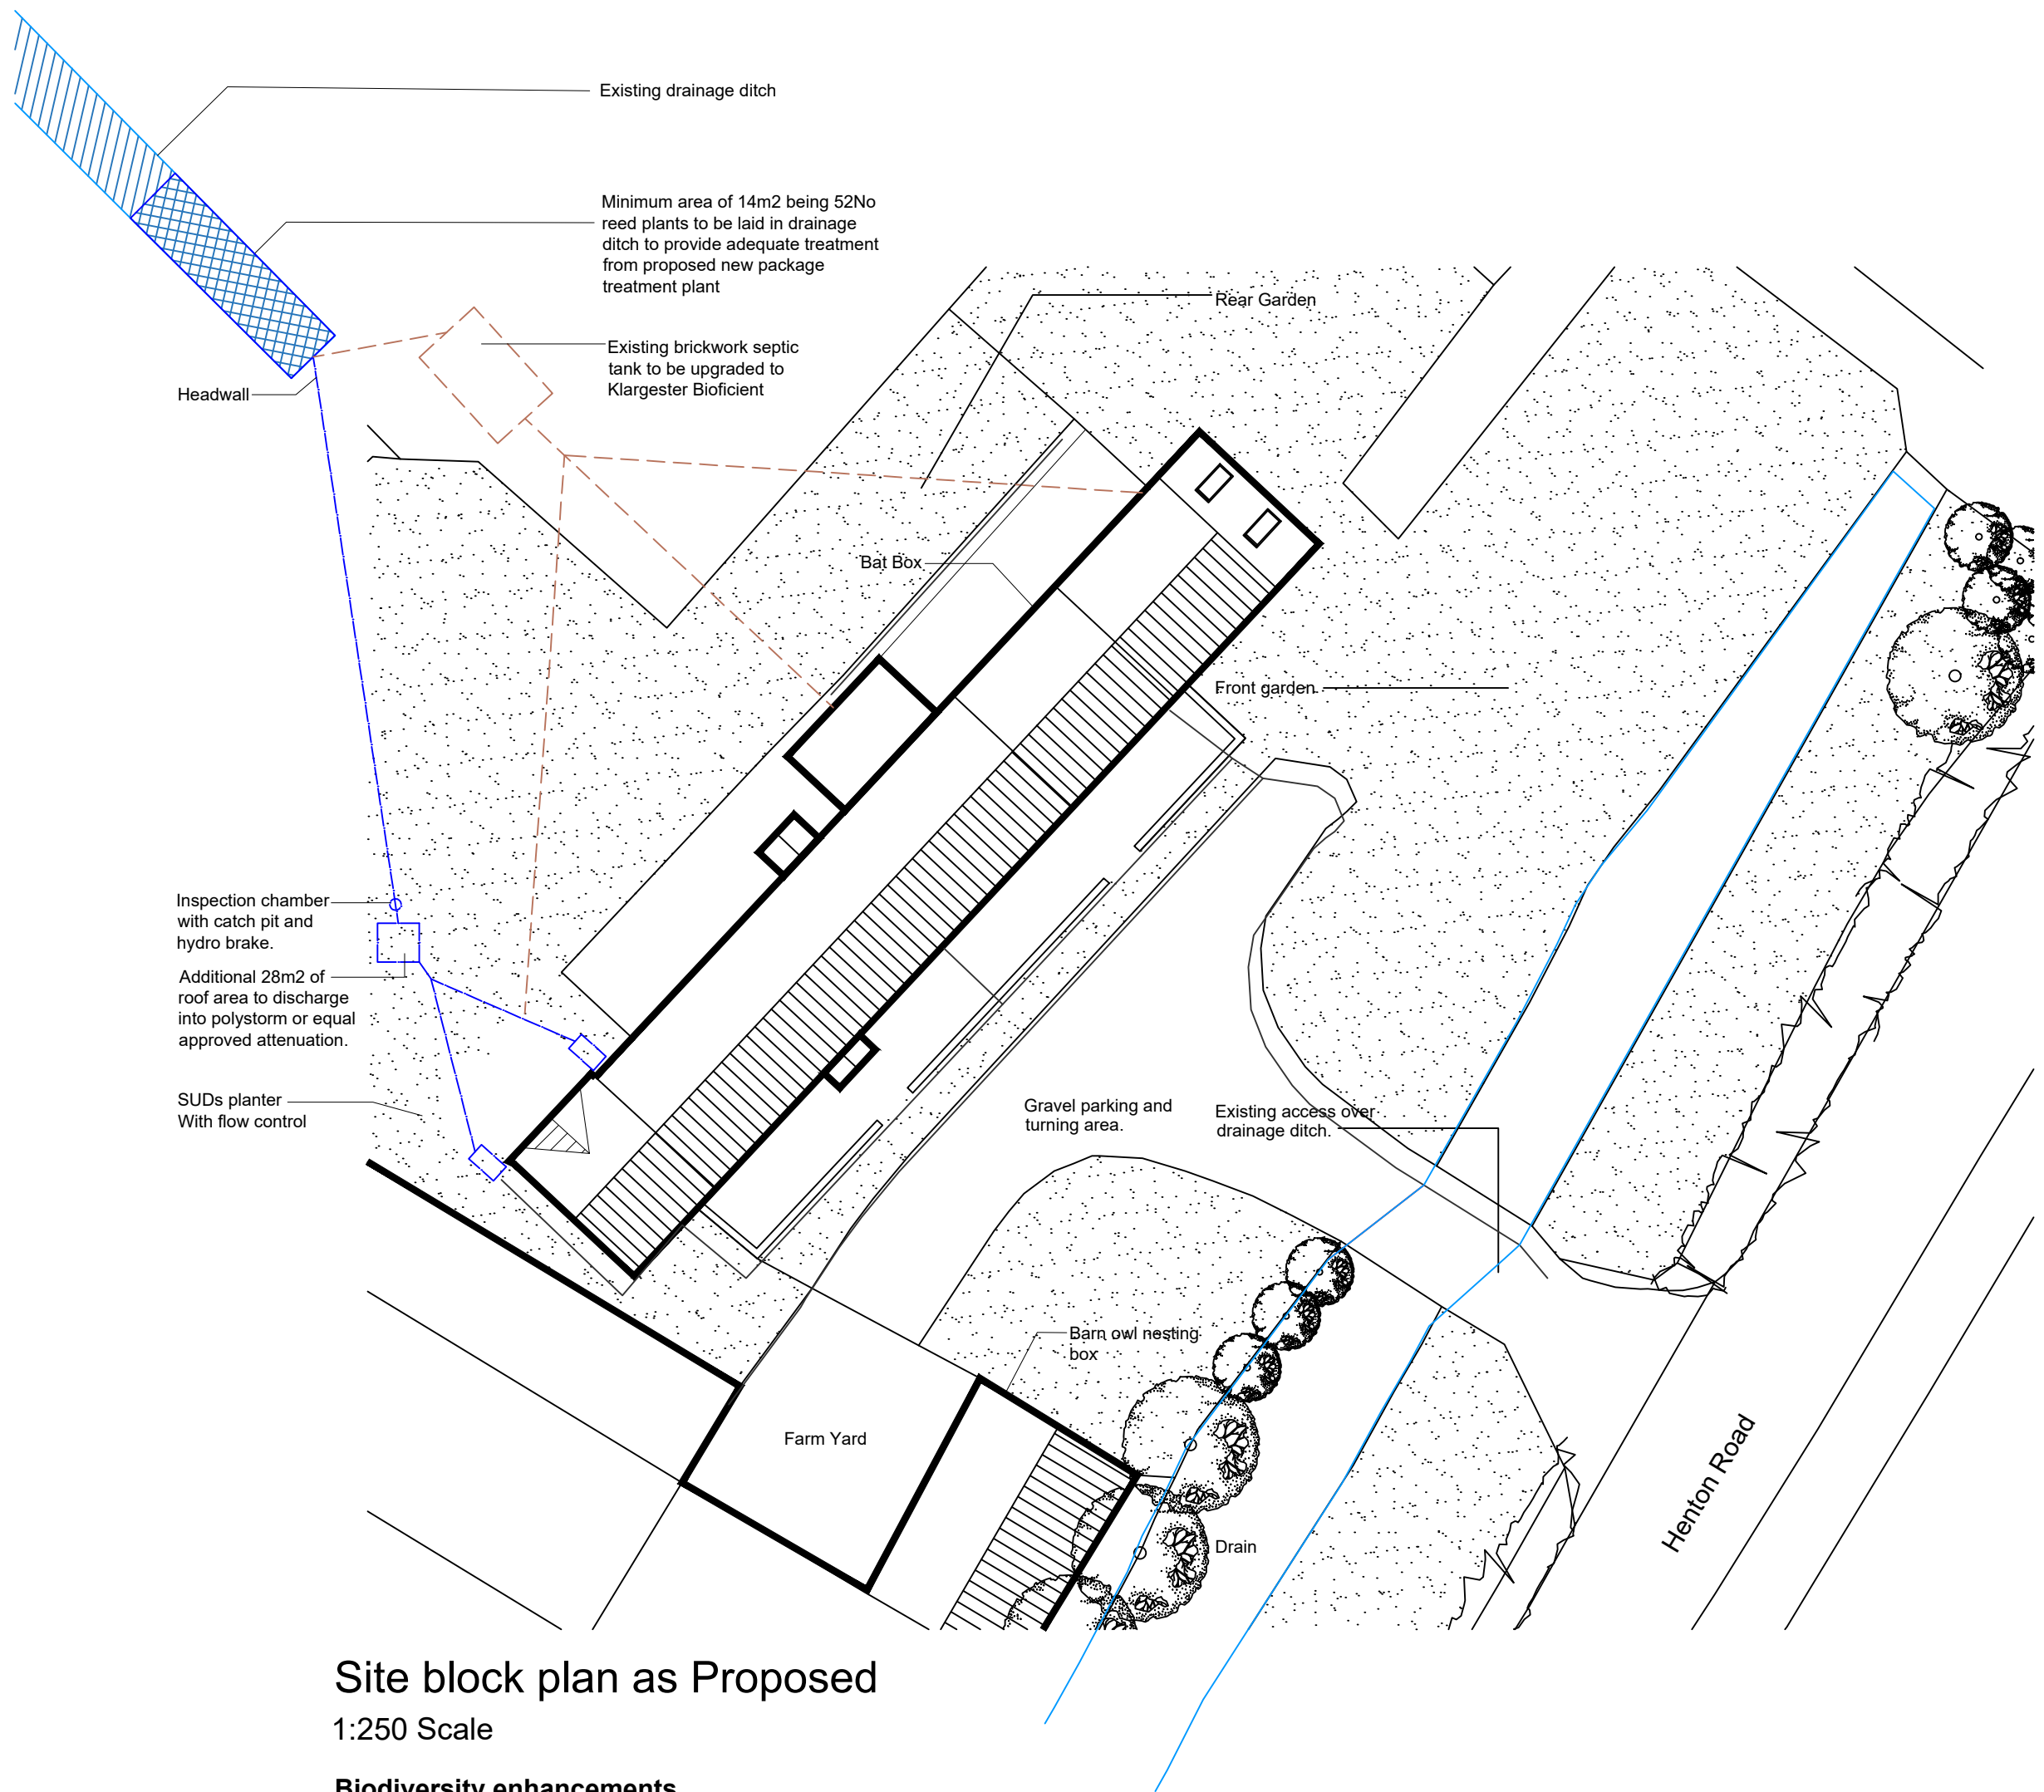

Site block plan as Existing

1:250 Scale

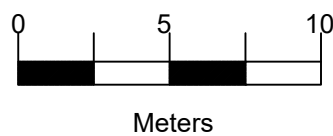


Site block plan as Proposed

1:250 Scale

Biodiversity enhancements

- Bat boxes to be Schwegler 1FF or similar that will be hung at least 3.0m in height on Northern elevation
- Barn owl nesting box

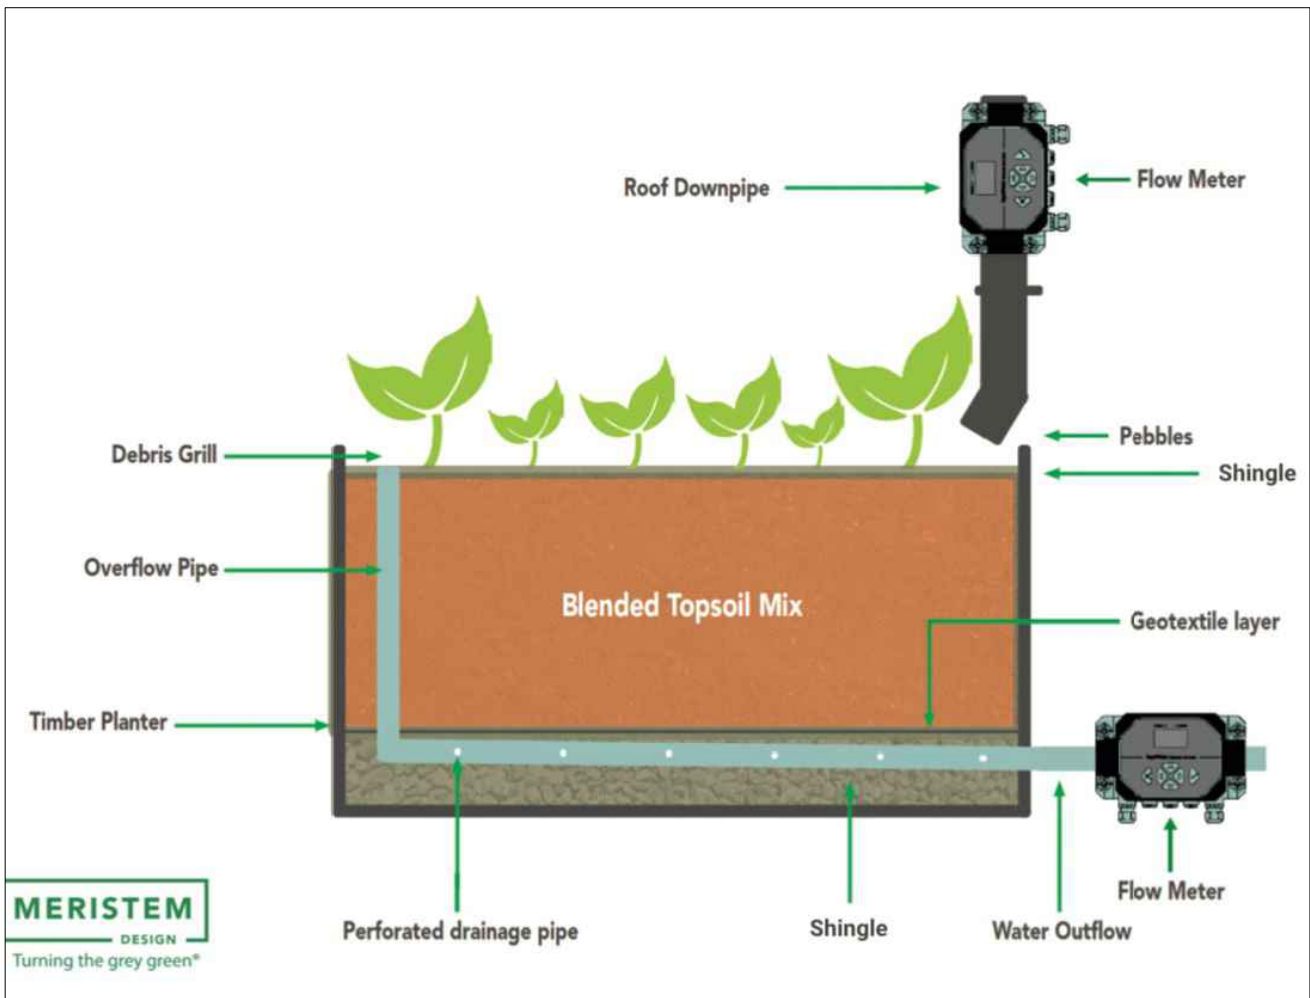

SUDs planter

June 2025 - Revision J

Amendments to biodiversity.

April 2025 - Revision I

Revised design as requested by client.

November 2023 - Revision H

Septic tank is to be replaced with new treatment plant.

March 2023 - Revision F

Surface water additional justification

February 2023 - Revision E

Foul drainage taken to existing tank with additional justification

January 2023 - Revision D

Soakaway for additional roof area.

January 2023 - Revision C

Existing foul tank shown on existing block plan.

January 2023 - Revision B

Existing Foul drainage details added to plans.

January 2023 - Revision A

Foul drainage details added to plans.

GriffithsDesign
Architectural Technologists.

Tel: 07969446621
Email: griffithsdesign@outlook.com

Client S.W.N Waters & Sons

Project Proposed alterations at;
Cross Farm,
Goldcliff,
Newport
NP18 2AT

Drawing Existing and proposed site block plans

Date September 2021

Scale 1:250@ A1

Drawn by JG

Checked by ***

Revision

Drawing No

[PP]

03 J