


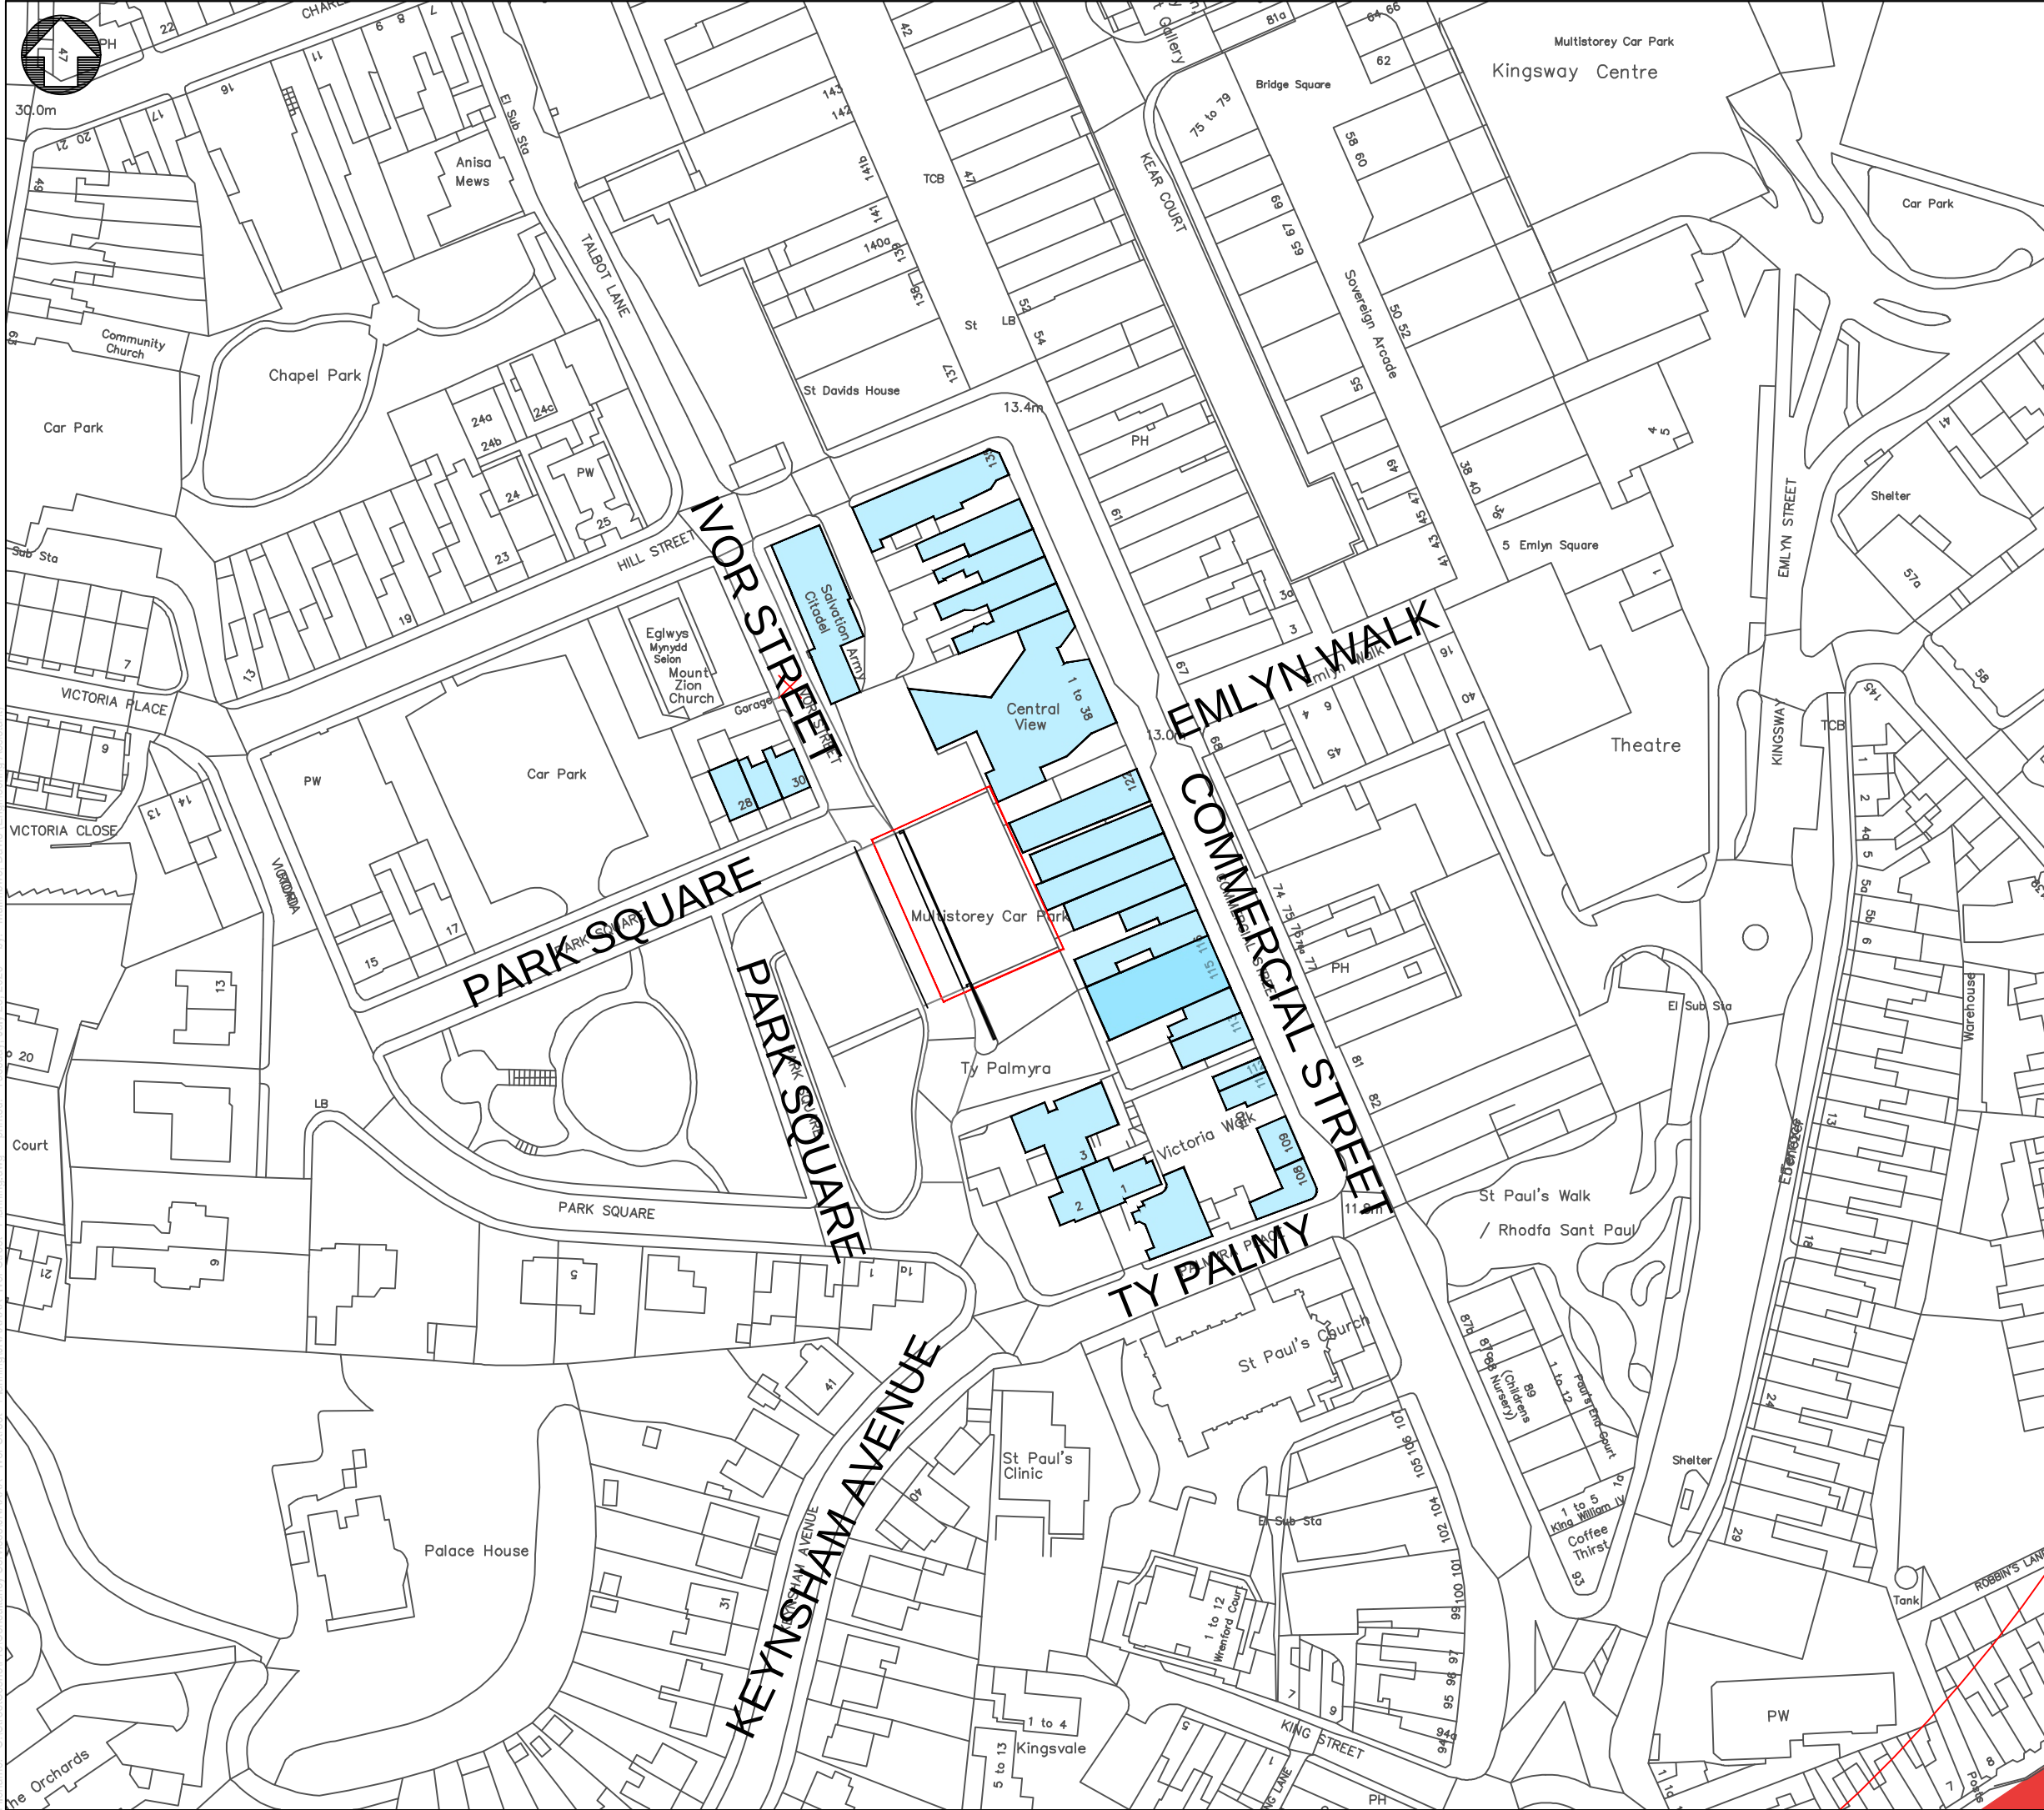

Key

Boundary

Reproduced from the Ordnance Survey mapping with the permission of the controller of Her Majesty's Stationery Office. ©Crown Copyright. Unauthorised reproduction infringes Crown Copyright and may lead to prosecution or civil proceedings. Newport City Council 100024210 (2026)

REVISIONS

Rev	Date	Description	By	Ckd	App
P01	XX/04/26	First Issue			



Newport City Council
Infrastructure
Stephen Jarret, Head of Infrastructure
Civic Centre, Newport, South Wales
NP20 4UR
t: 01633656656
e: city.services@newport.gov.uk

CLIENT
Newport City Council

PROJECT
Ivor Street
Planning Permission

TITLE
Location plan

NCC PROJECT NO. JNA-XXXXX	SCALE @ A3 1:1250
STATUS DESCRIPTION FOR COORDINATION	STATUS S1
DRAWING NO. (PROJECT-ORIGINATOR-ZONE-LEVEL-TYPE-ROLE-NUMBER) JNA-XXX-NCC-XX-CRE-DR-C-101	REVISION P01