
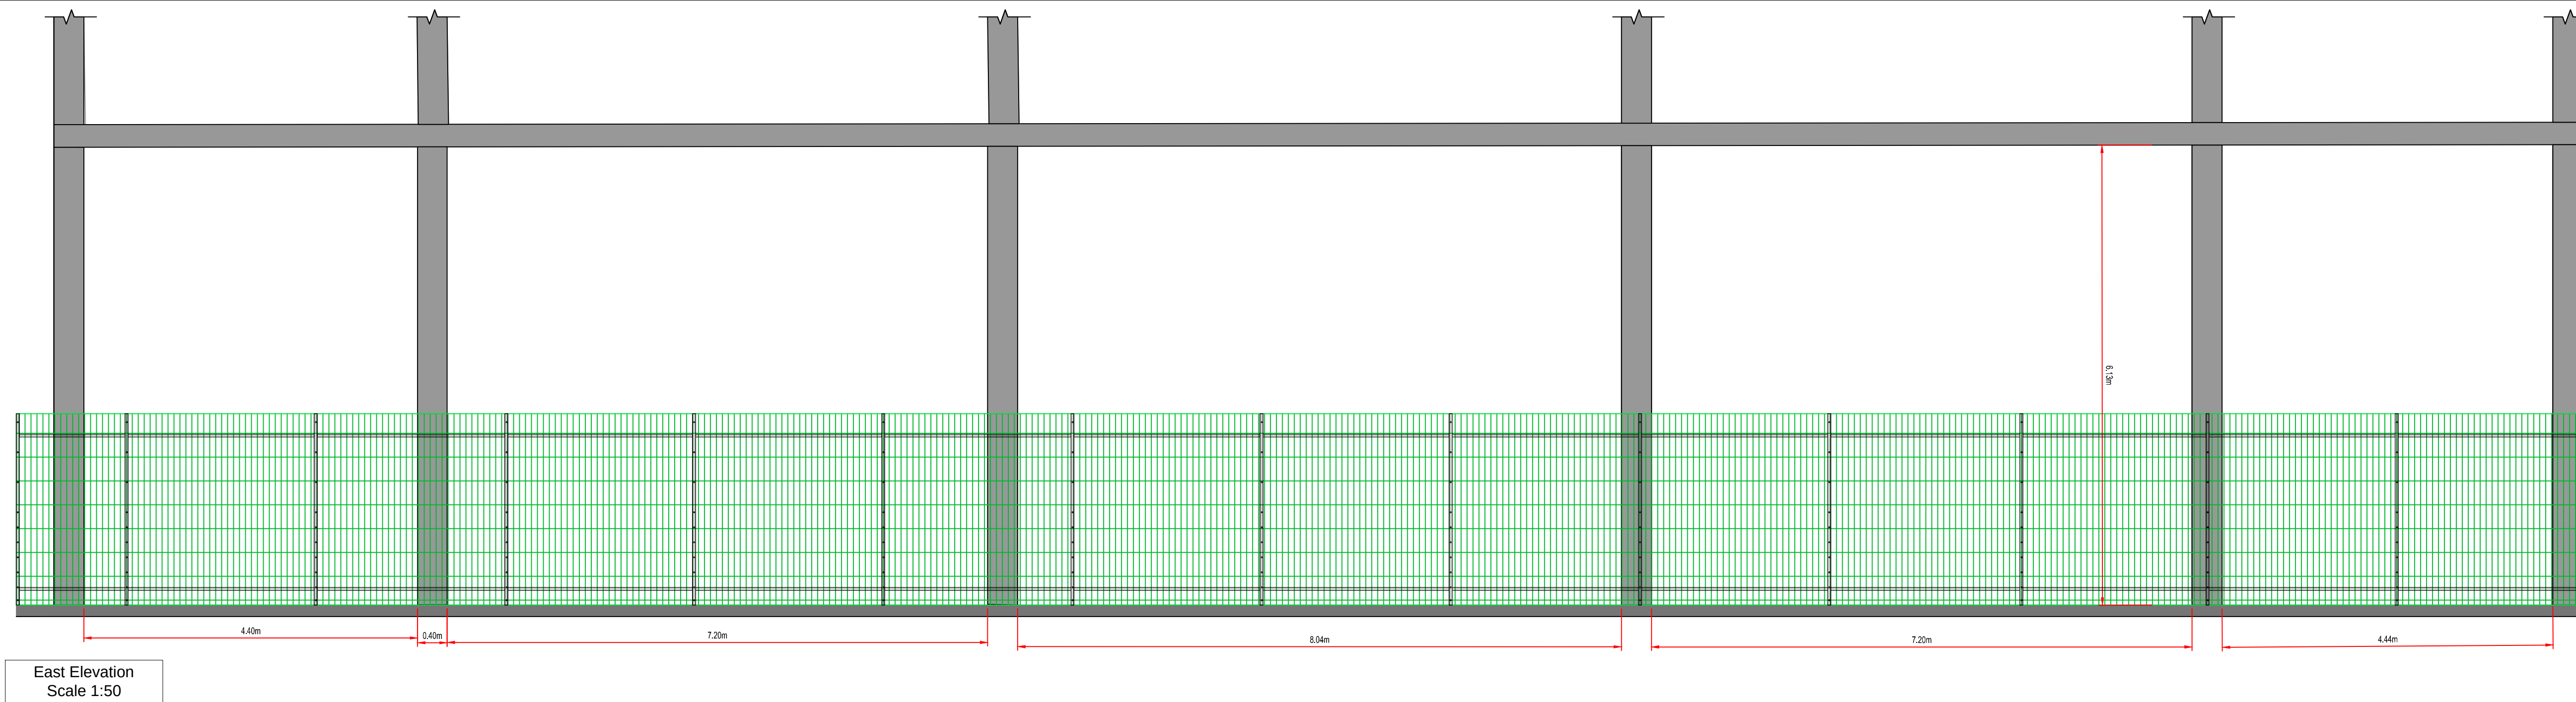
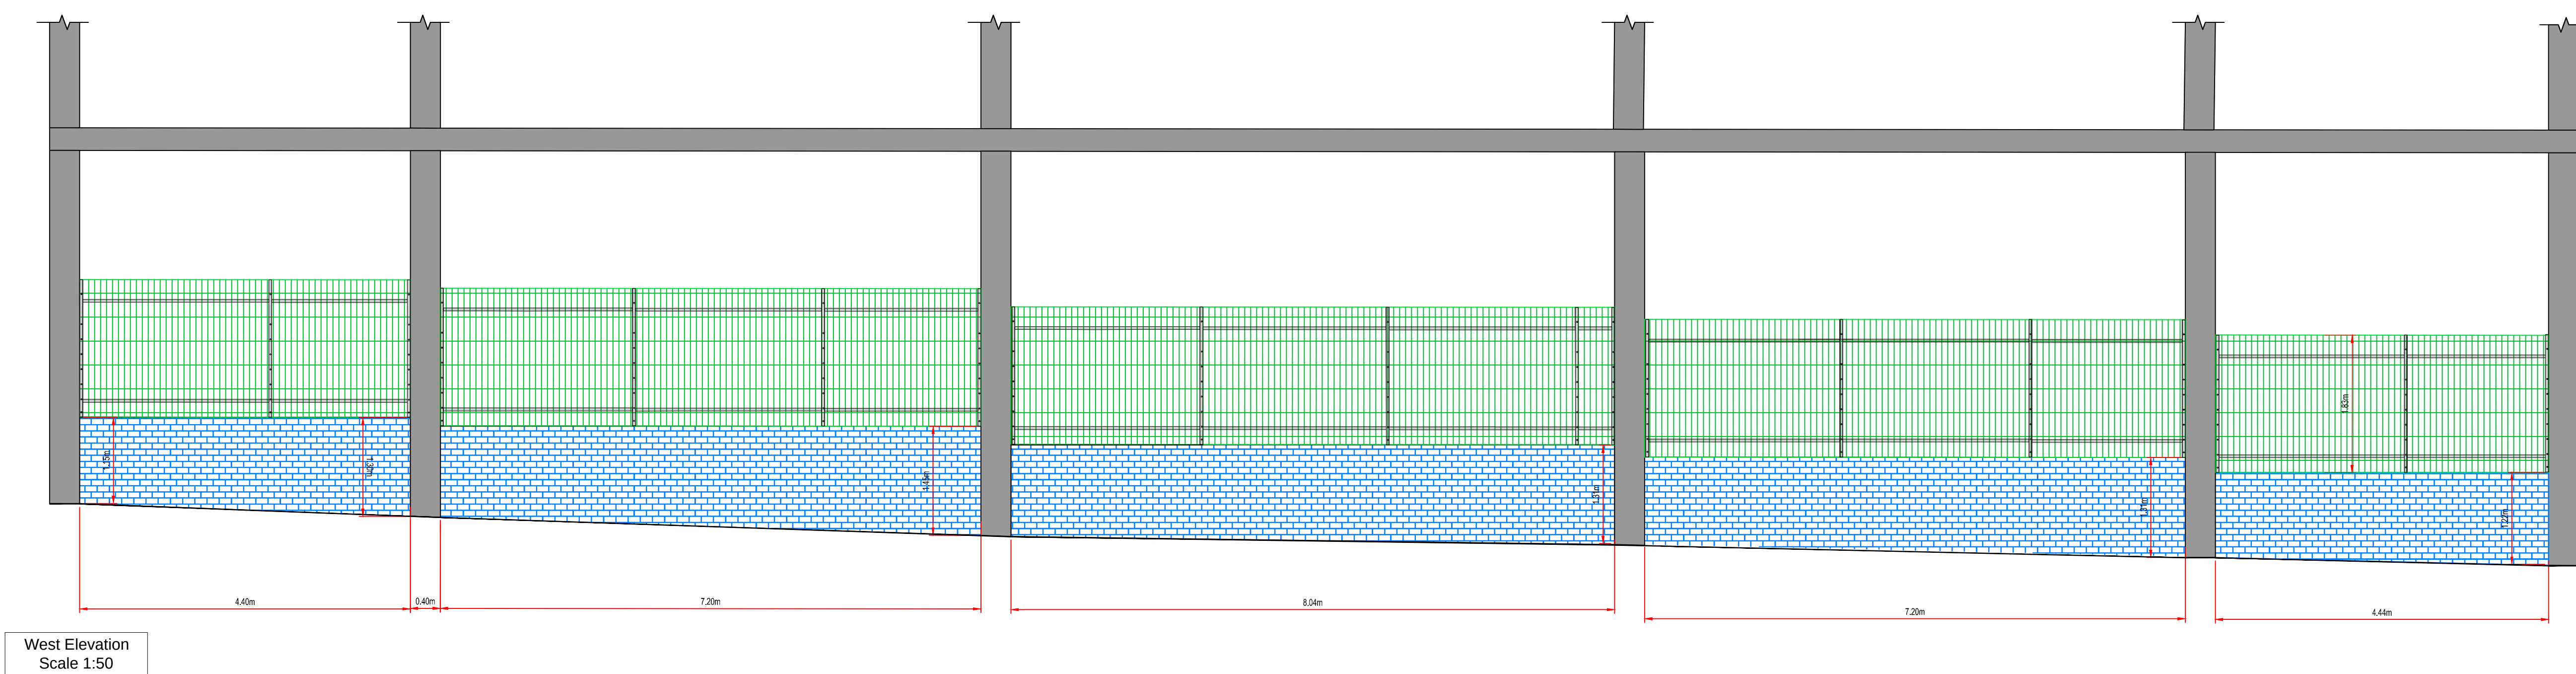
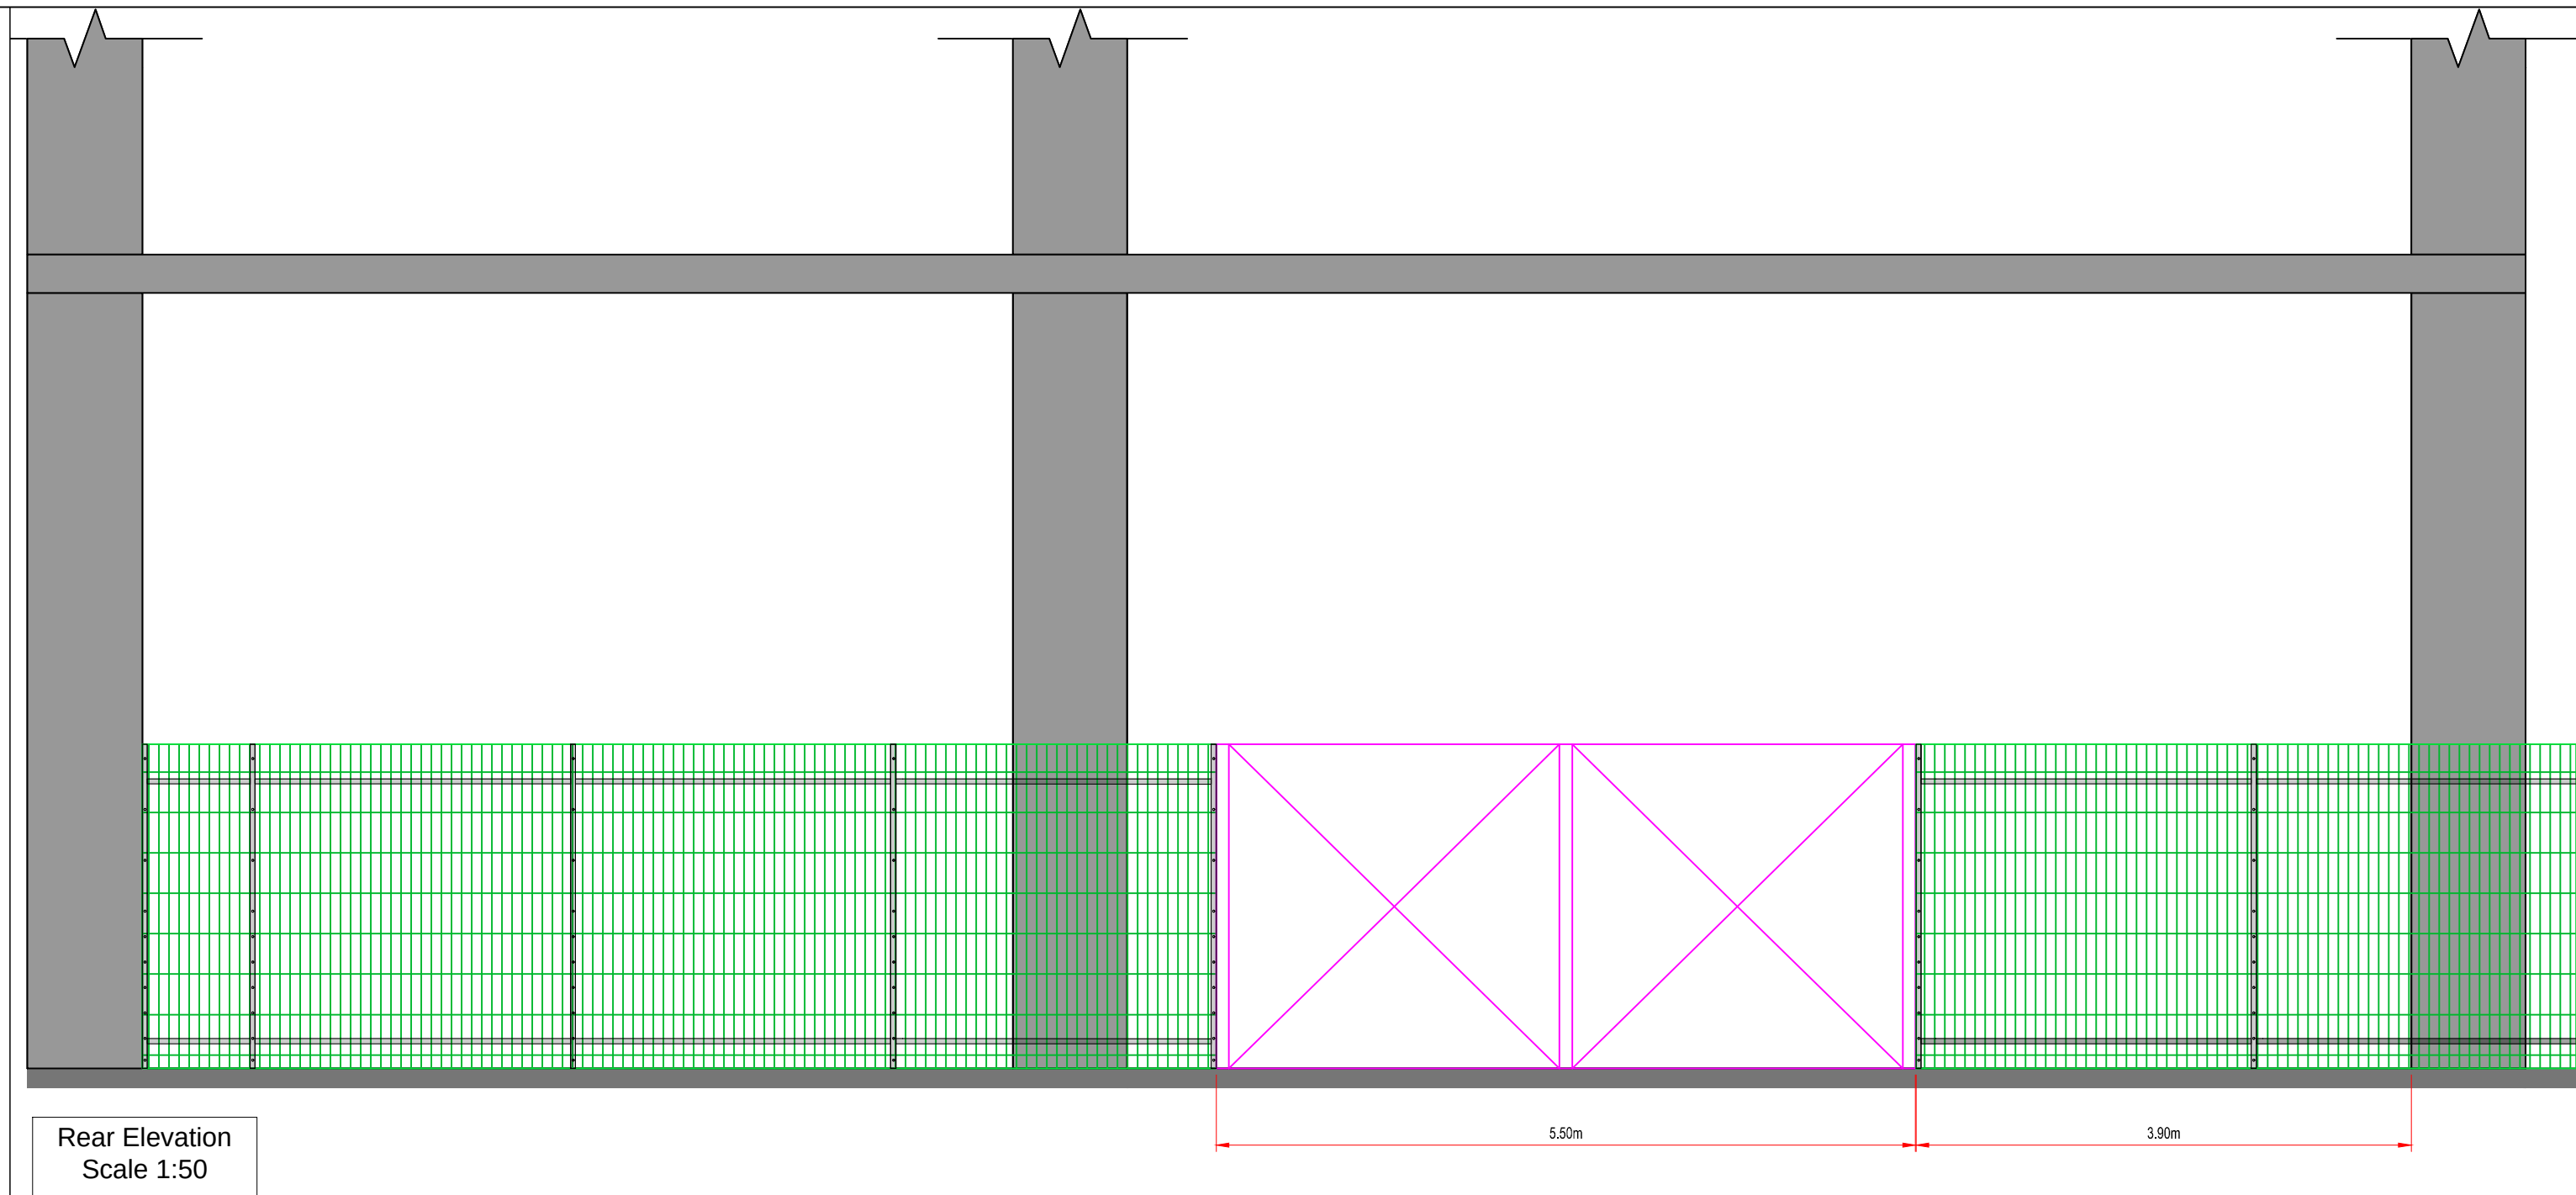


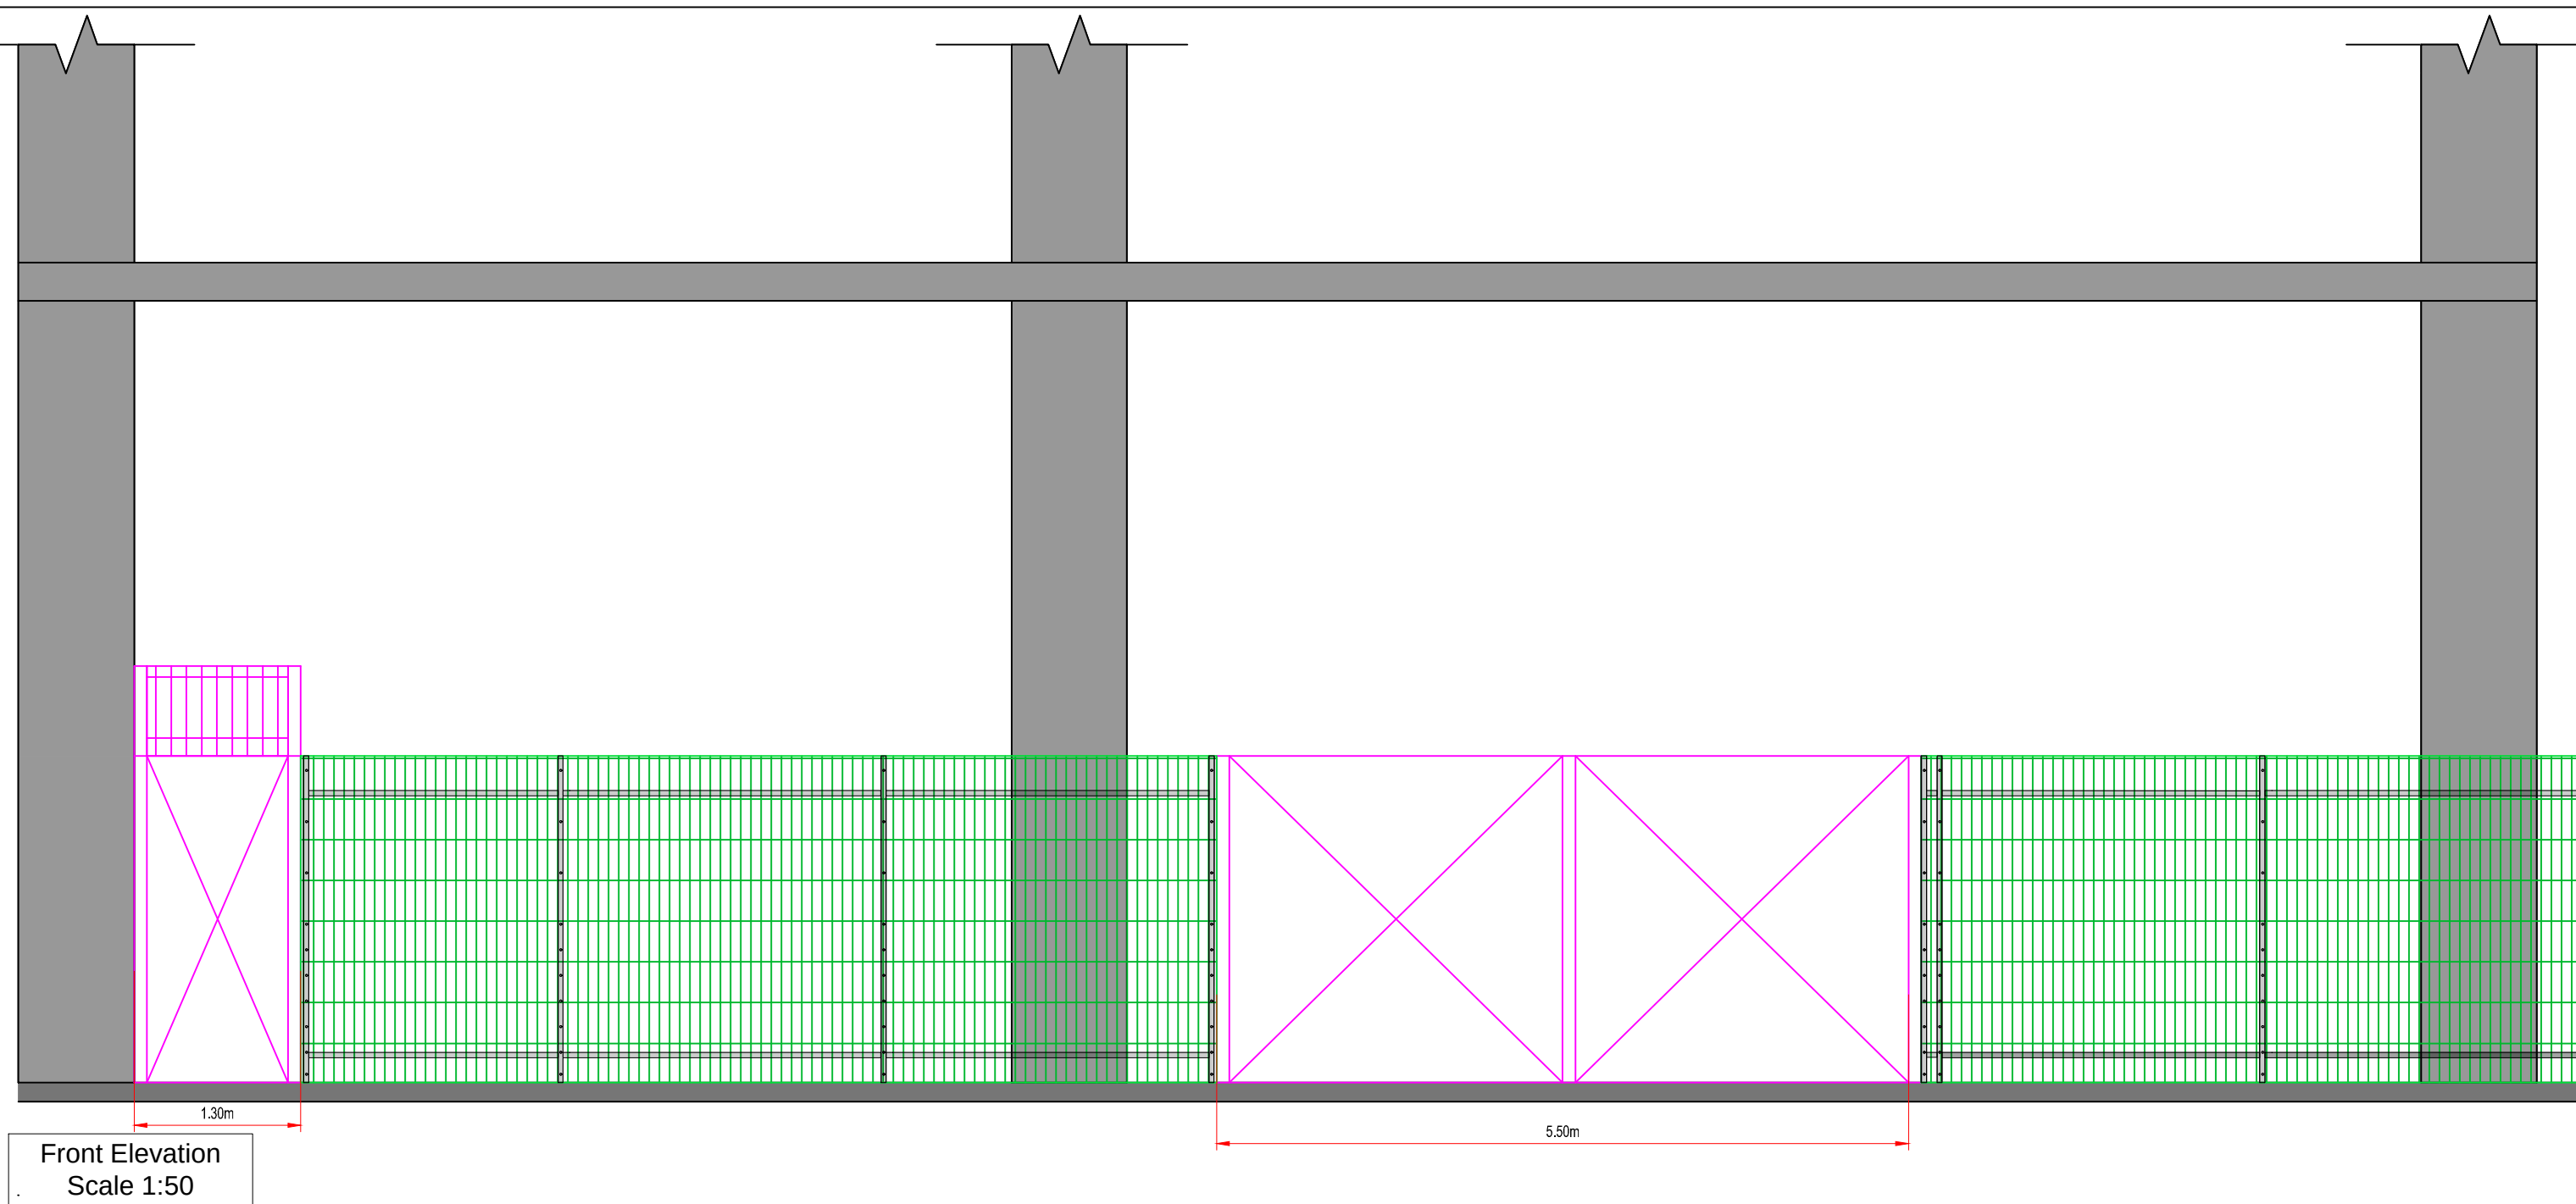

REVIEWS					
Pol	XX/XX/XX	First Issue		XXX	XXX
Rev	Date	Description		By	Cust
 NEWPORT CITY COUNCIL CYNGOR DDINAS CASNEWYDD			Newport City Council Infrastructure Stephen Jarret, Head of Infrastructure Civic Centre, Newport, South Wales NP20 4UR t: 01633656656 e: city.services@newport.gov.uk		
CLIENT CLIENT_NAME/LOGO Newport City Council					
PROJECT PROJECT_NAME Ivor Street Planning permission					
TITLE DRAWING TITLE Proposed Elevations					
NCC PROJECT NO. JNA-XXXX			SCALE @ A1 1:50		
STATUS DESCRIPTION FOR REVIEW AND COMMENT				STATUS S3	
DRAWING NO. (PROJECT-ORIGINATOR:ZONE-LEVEL-TYPE-ROLE-NUMBER) JNA- XXX-NCC-XX-CRE-DR-C-103				REVISION P01	