
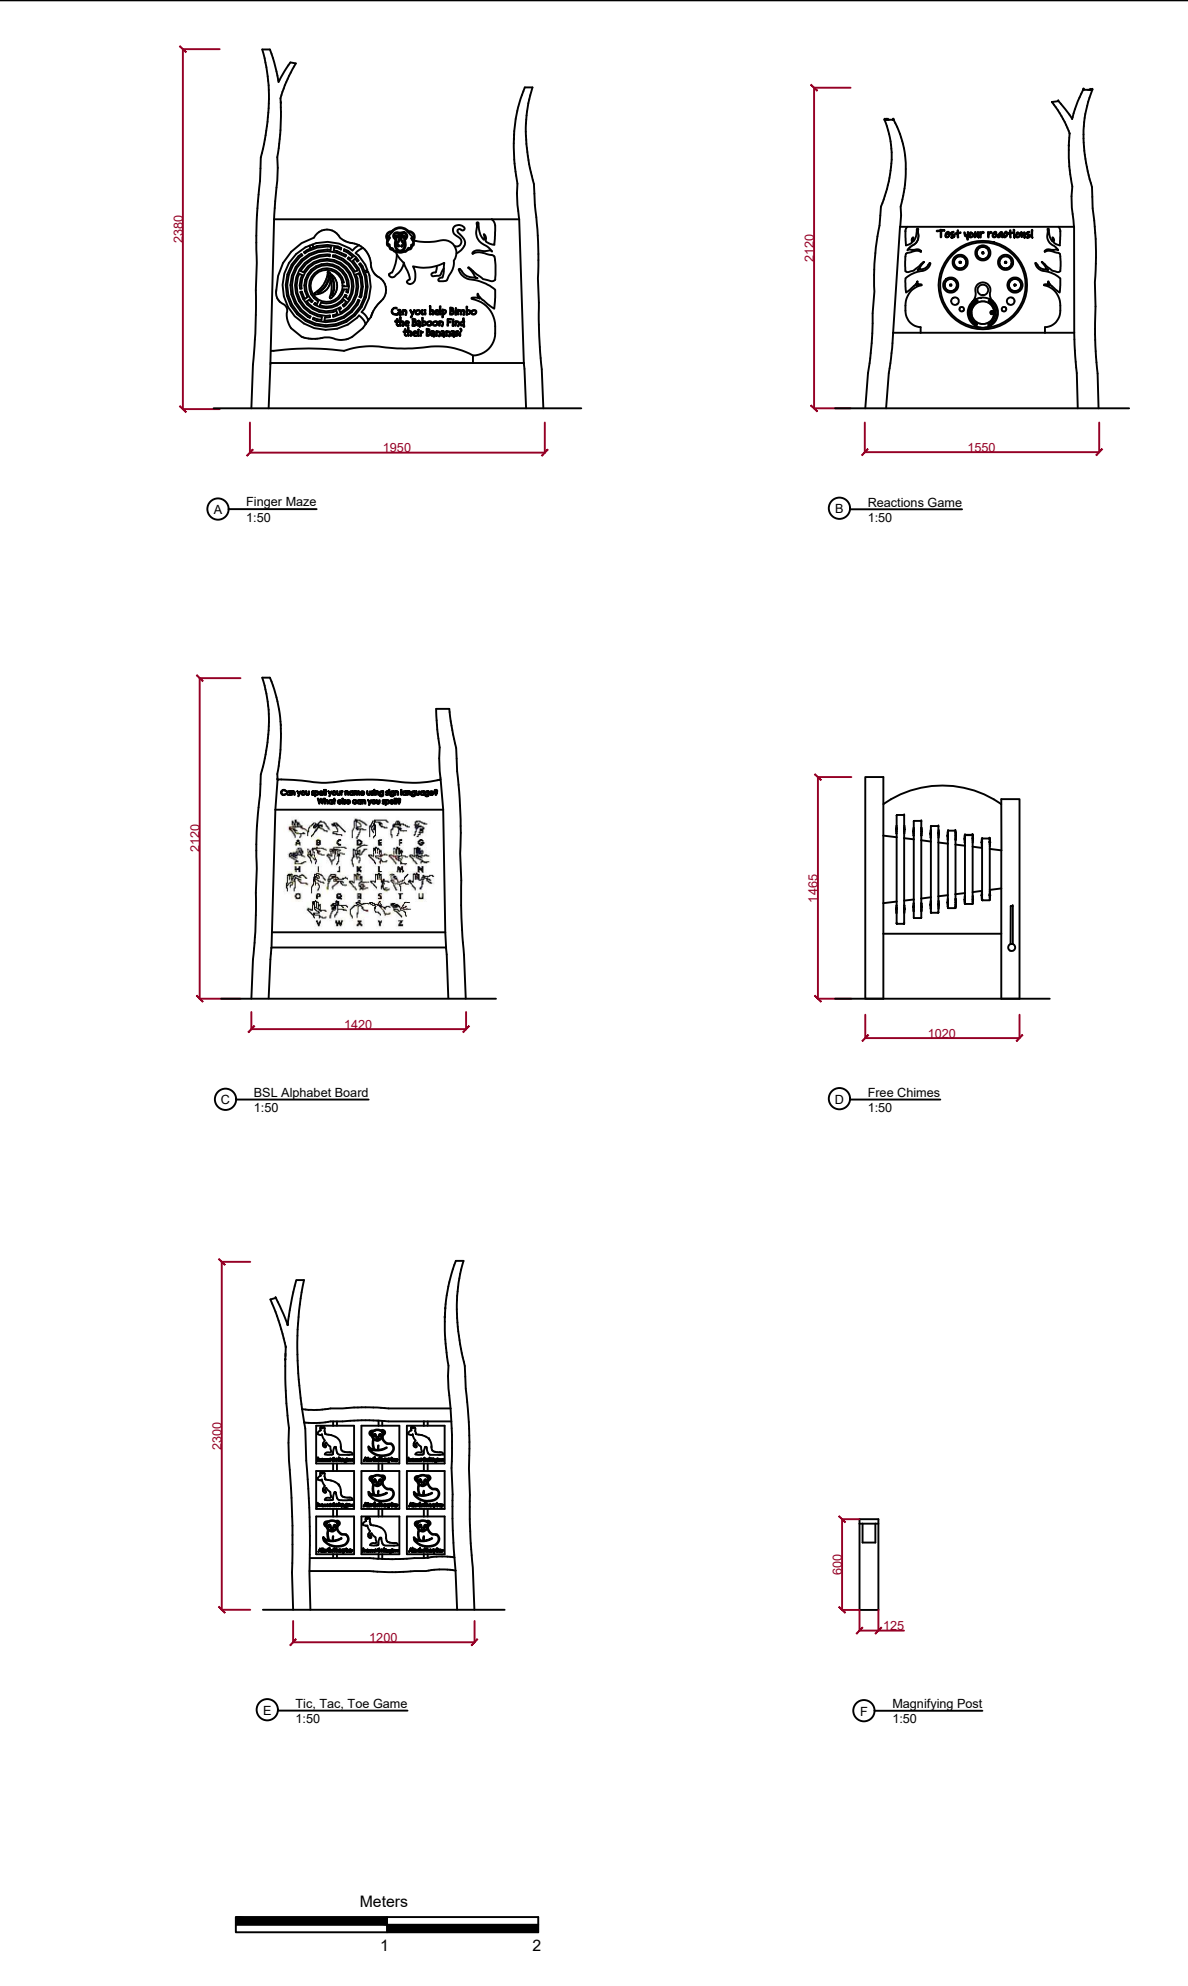


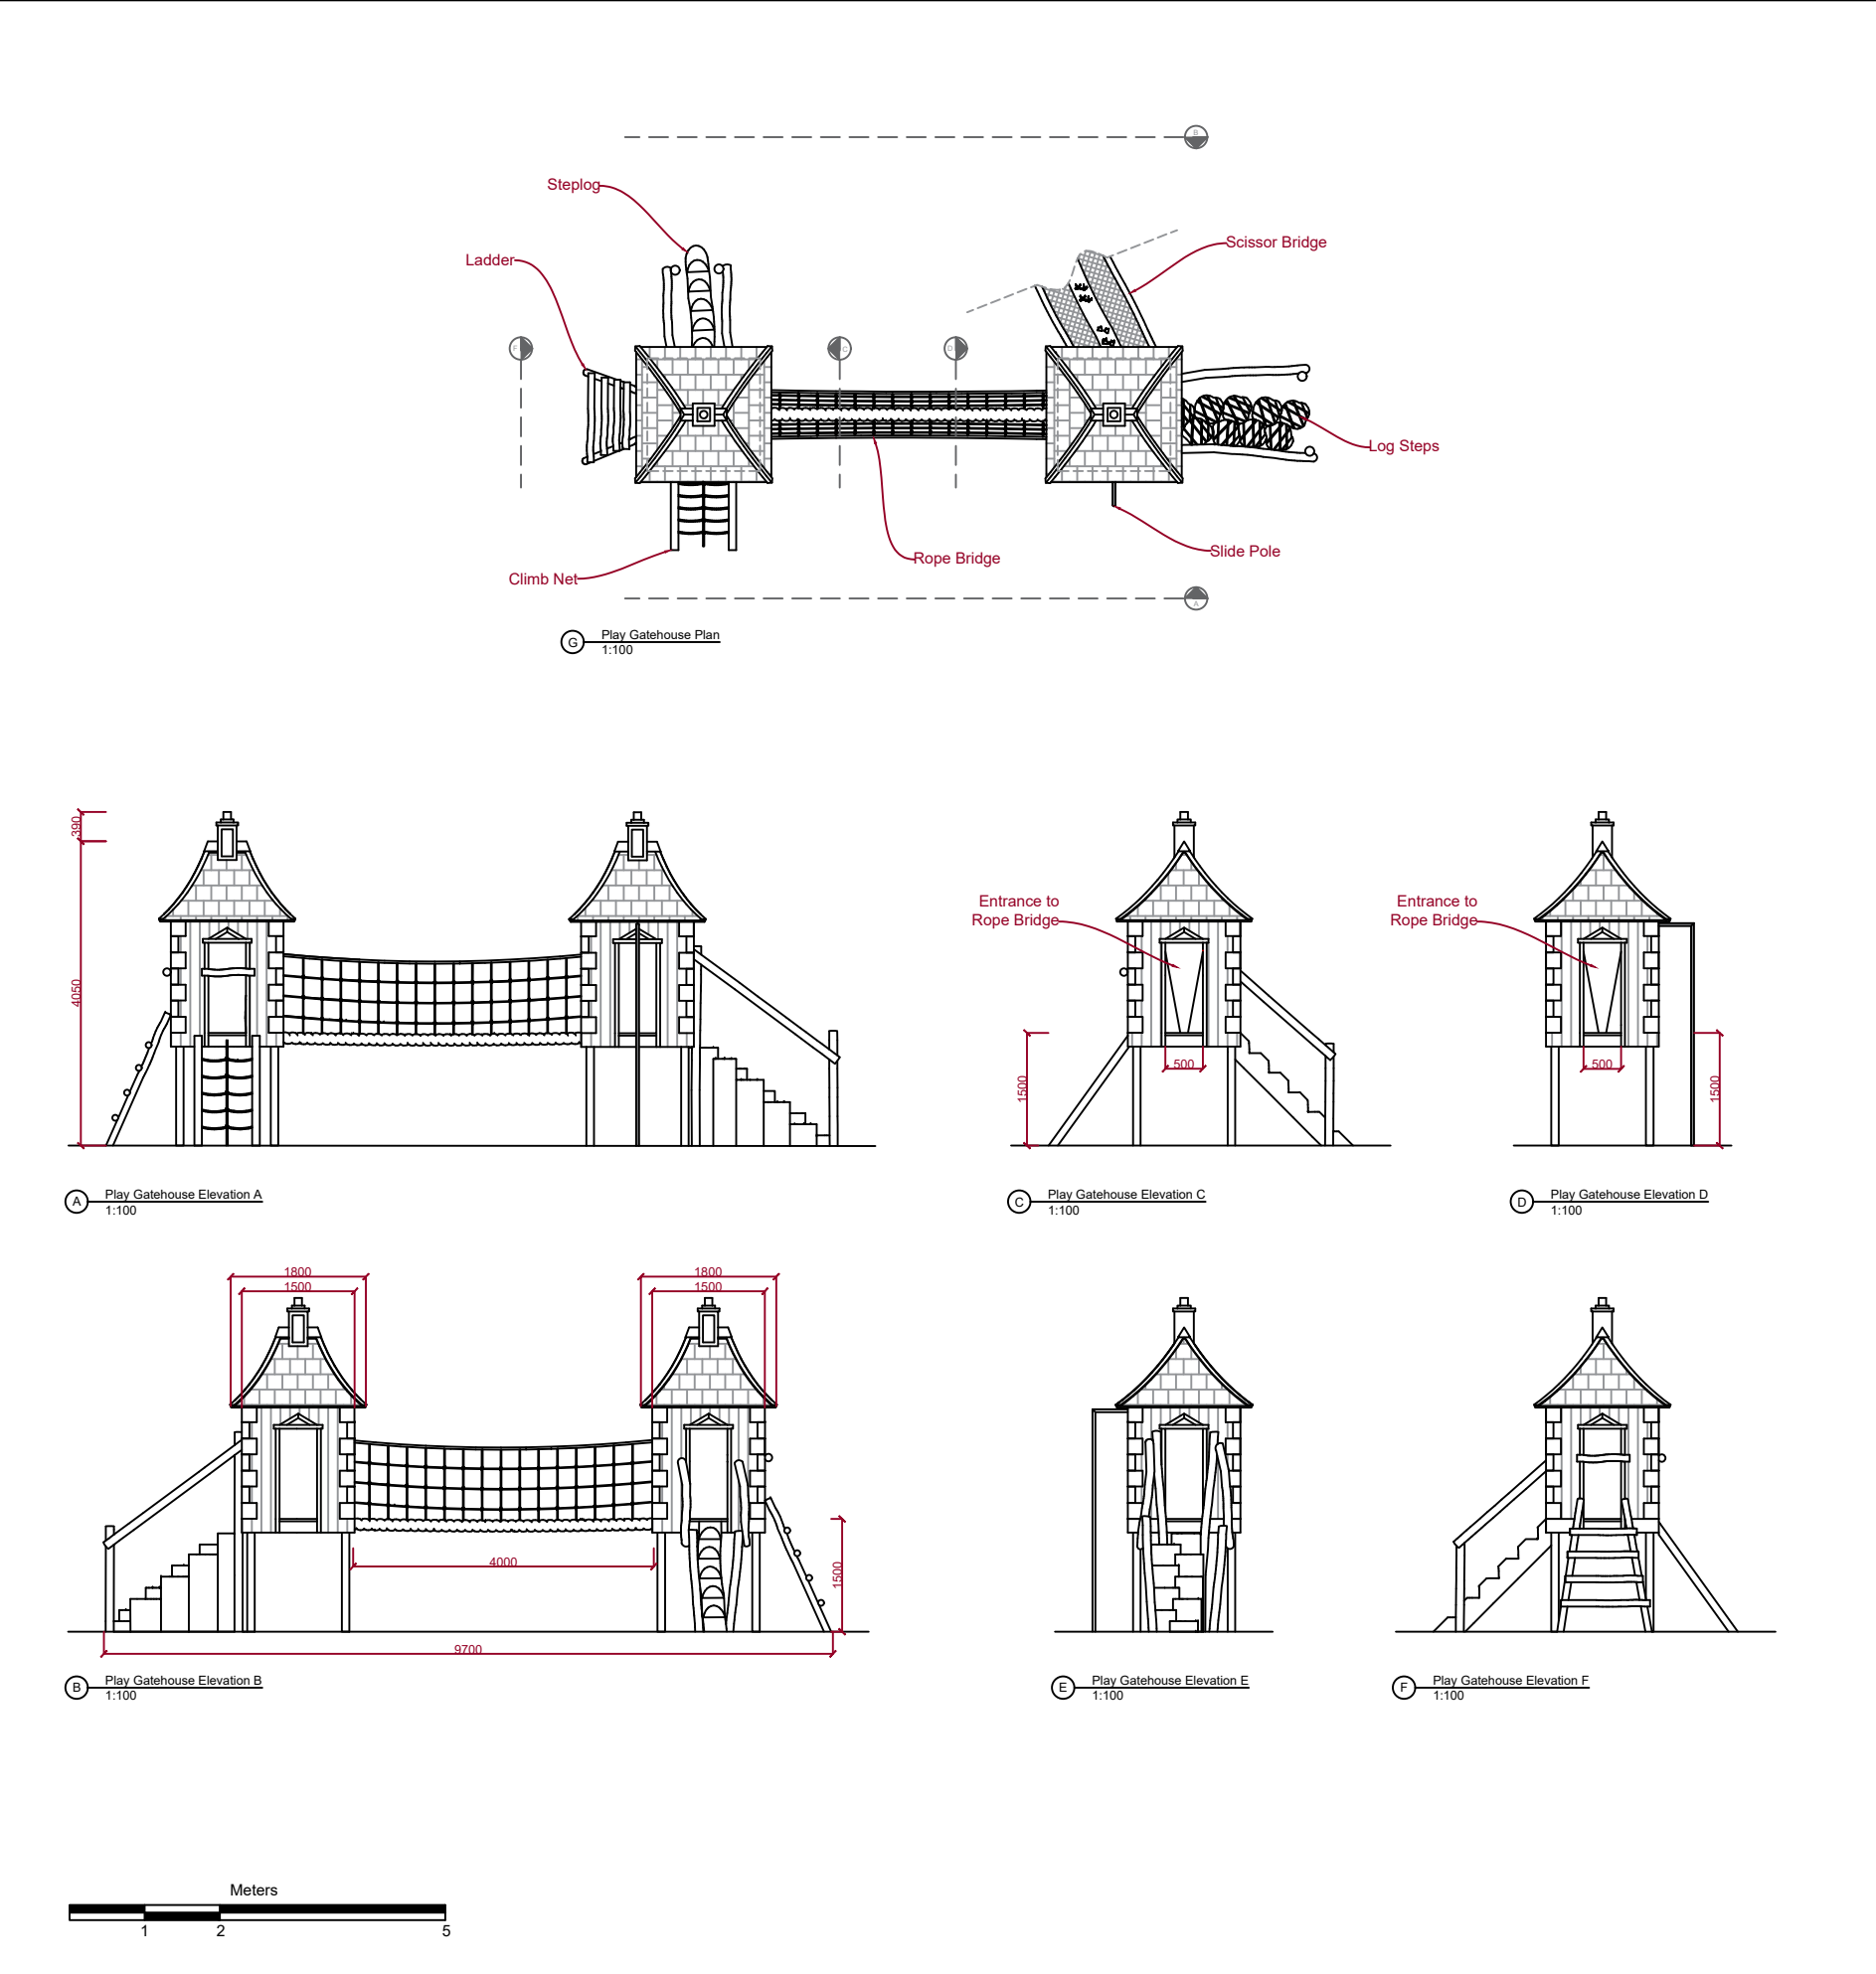

FoFWDC Ltd T/A Flights of Fantasy Creative Play & The Wild Deck Company Unit 2 Fern Hill, Dersingham Kings Lynn, Norfolk PE31 6HT Tel: 01485 544114 Email: Info@flightsoffantasy.co.uk / Info@thewilddeckcompany.co.uk	Client: National Trust Tredegar House	Plan Description: Gatehouses & Interactive Panels	Scale: As stated @ A3	Drawn By: HB	Date: June 2025	Plan No: 415_TH123.02.01	General Notes: Do not scale from this drawing. All measurements in millimeters unless otherwise stated. All dimensions to be checked on site before manufacture. This drawing is the property of FoFWDC Ltd. Copies or replication by written permission only.
--	---	---	---------------------------------------	------------------------------	---------------------------------	--	--