



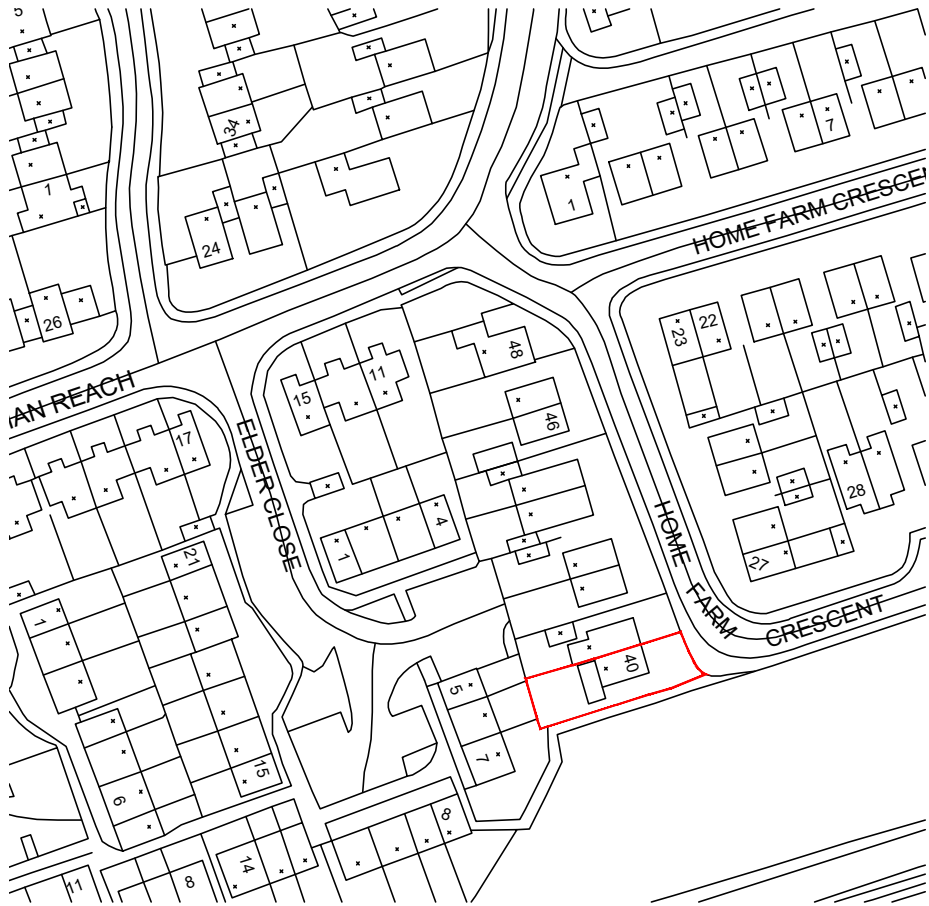


SITE LOCATION PLAN
1:1250 @ A3

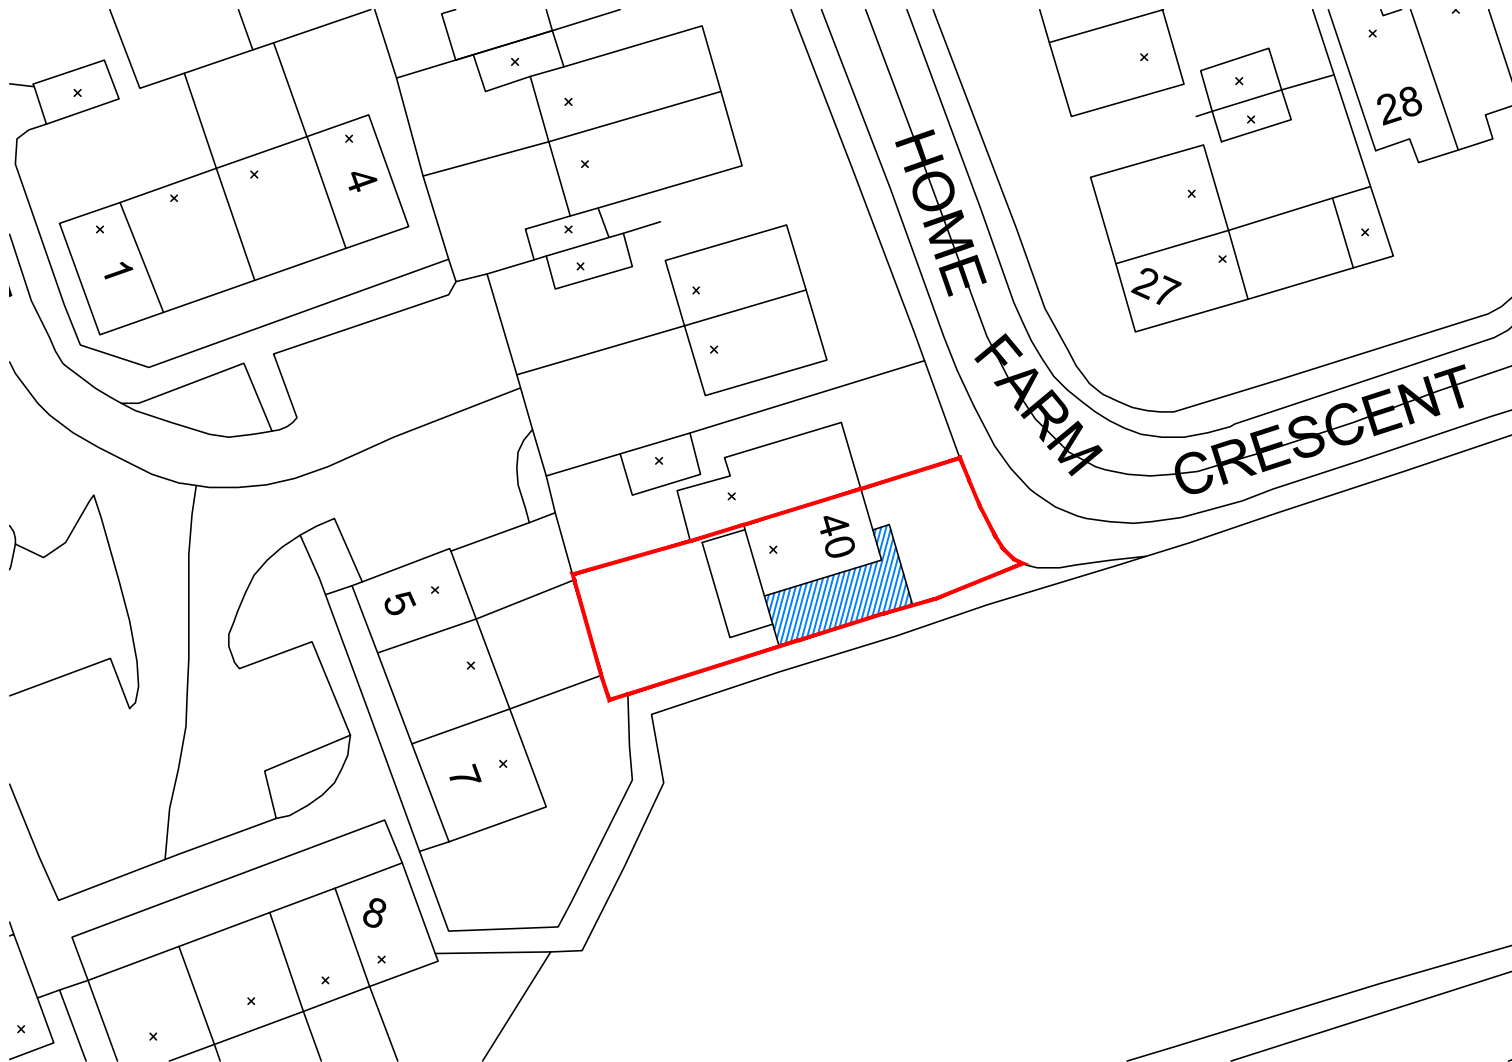

PROPOSED BLOCK PLAN
1:500 @ A3

Notes:

1. THE COPYRIGHT OF THIS DRAWING BELONGS TO CMB DESIGN AND MANAGEMENT LTD. IT SHOULD NOT BE REPRODUCED OR DISCLOSED TO THIRD PARTIES WITHOUT PERMISSION OF CMB DESIGN AND MANAGEMENT LTD.
2. DO NOT SCALE THIS DRAWING
3. MEASUREMENTS IN MM UNLESS STATED. ANY DISCREPANCIES TO BE BROUGHT TO ATTENTION OF CMB DESIGN AND MANAGEMENT IMMEDIATELY.

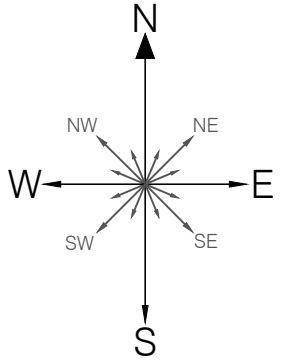

REV:	DESCRIPTION:	BY:	DATE:
STATUS: PLANNING SUBMISSION			



CLIENT:	MR & MRS JAMES 40 HOME FARM CRESCENT NEWPORT NP18 3RF		
AGENT:	CMB DESIGN & BUILD info@cmbdesignandbuild.co.uk www.cmbdesignandbuild.co.uk 07512 520 833		

SITE:	40 HOME FARM CRESCENT PROPOSED EXTENSION		
TITLE:	SITE LOCATION PLAN & PROPOSED BLOCK PLAN		
SCALE AT A3: AS SHOWN @ A3	DATE: SEP 25'	DRAWN: CMB	CHECKED: CMB
PROJECT NO: 23_0429	DRAWING NO: OS01	REVISION: *	