




Existing South West Elevation
1:100

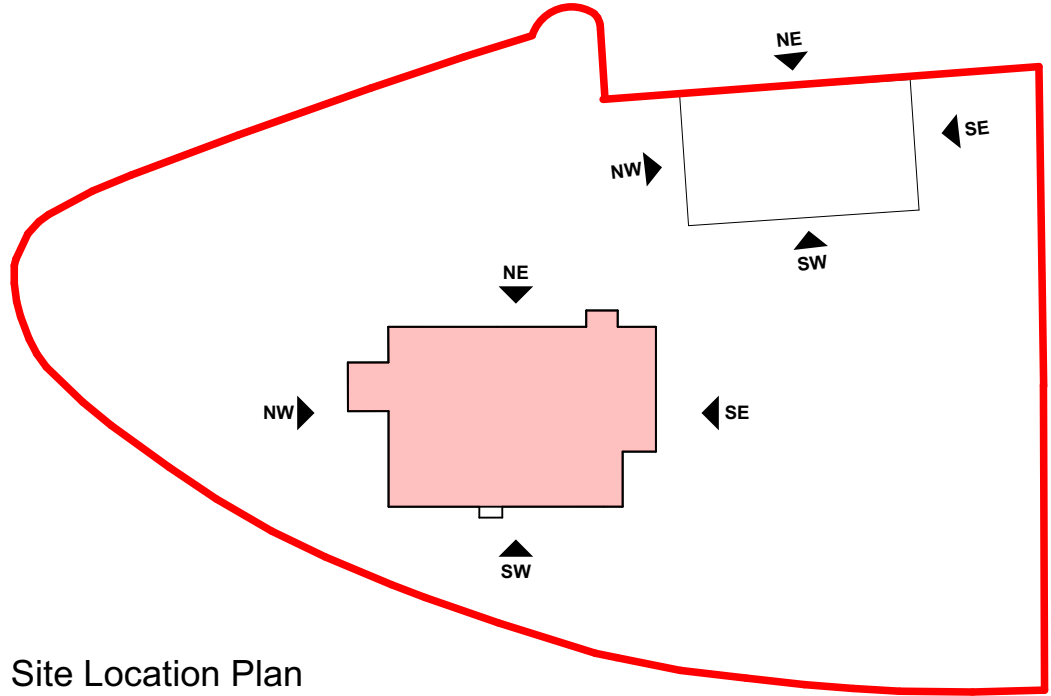


Site Location Plan
1:1250

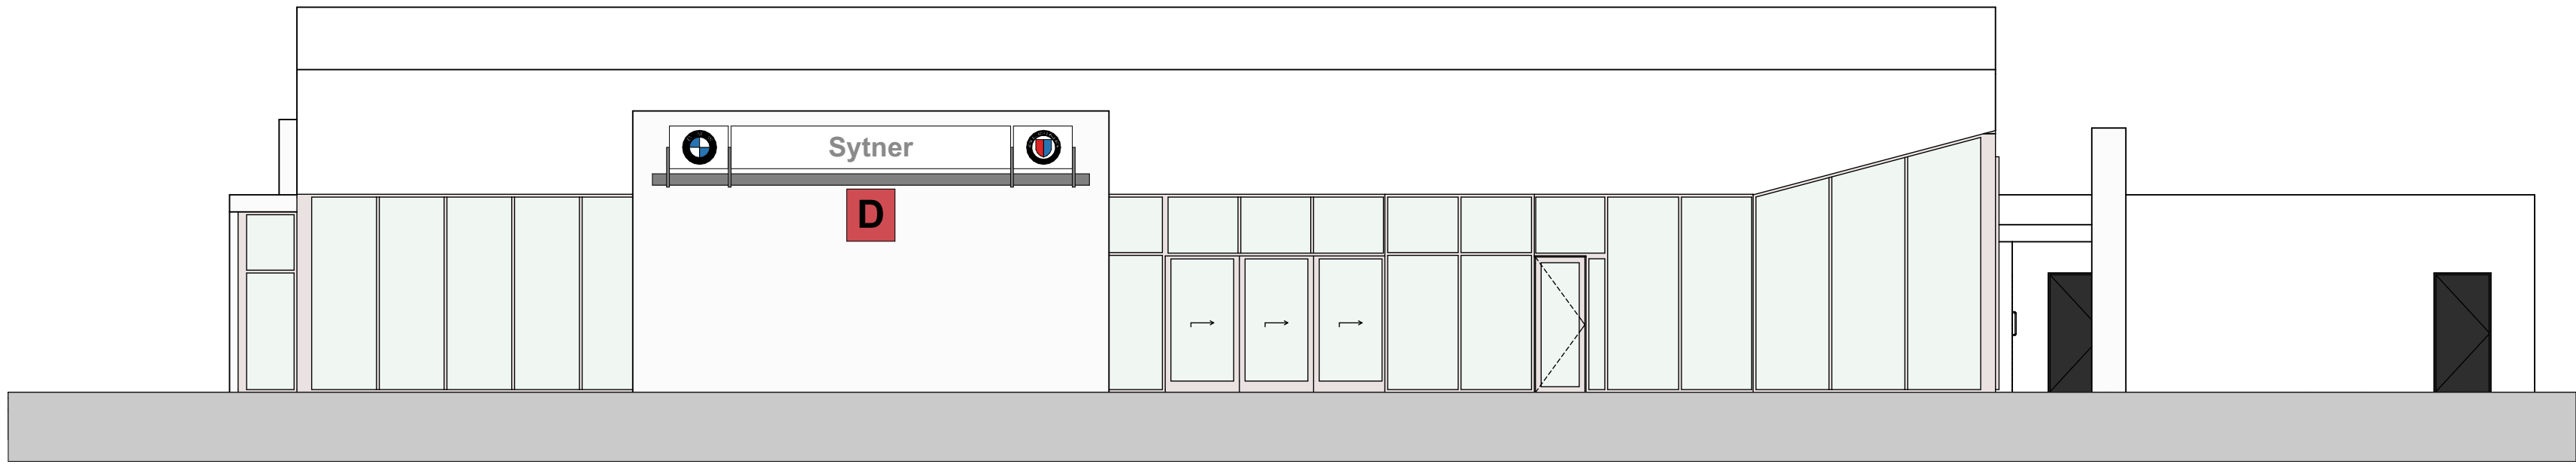


Existing North West Elevation
1:100

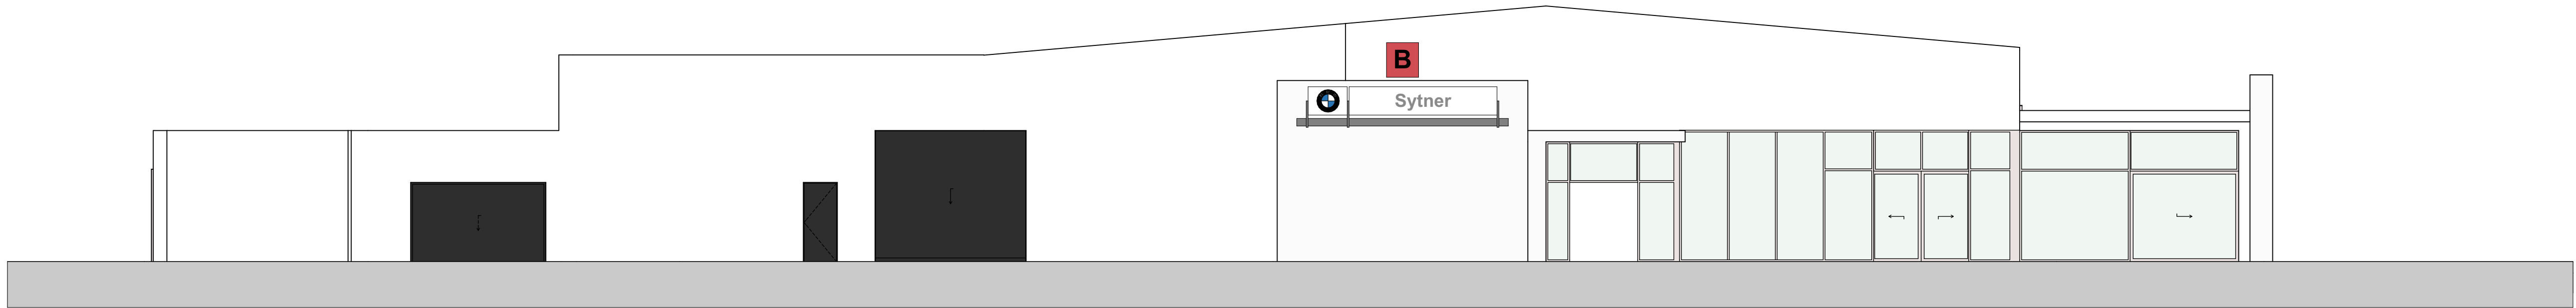

Existing North East Elevation
1:100

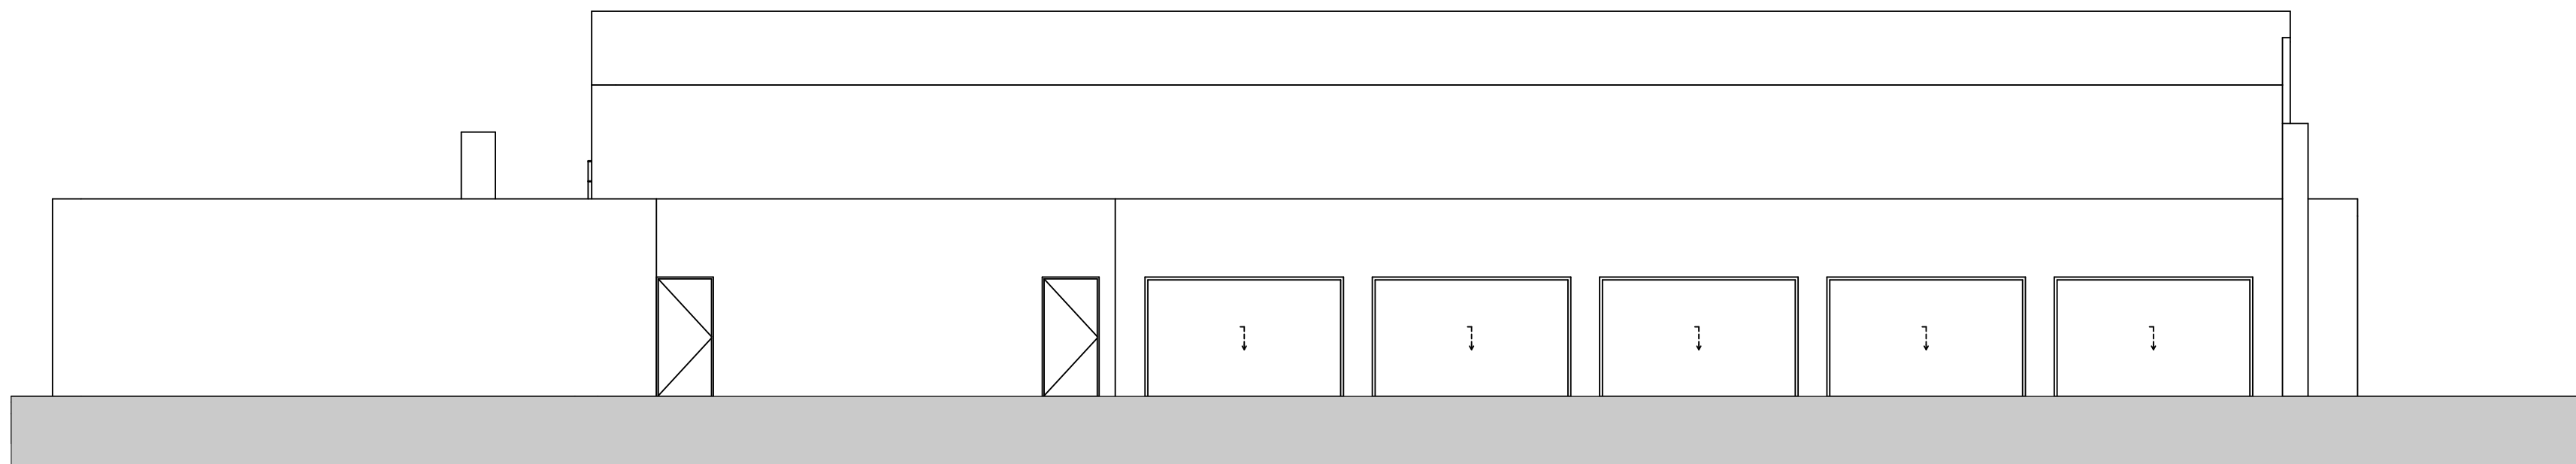

Existing South East Elevation
1:100

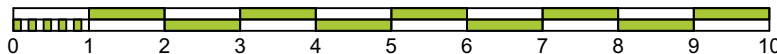

A1 Pylon
BMW & MINI combined
(to be removed)



A2 Pylon
BMW & MINI combined
(to be removed and replaced with new sign in line with Brand CI specifications)



B Fascia Sign
Sytner + BMW Logo
(to be removed and replaced with new in line with Brand CI specifications)



C Fascia Sign
BMW + BMW M + Sytner + Alpina
(to be removed)



D Fascia Sign
BMW + Sytner + Alpina
(to be removed)

