



Existing South West Elevation
1:100

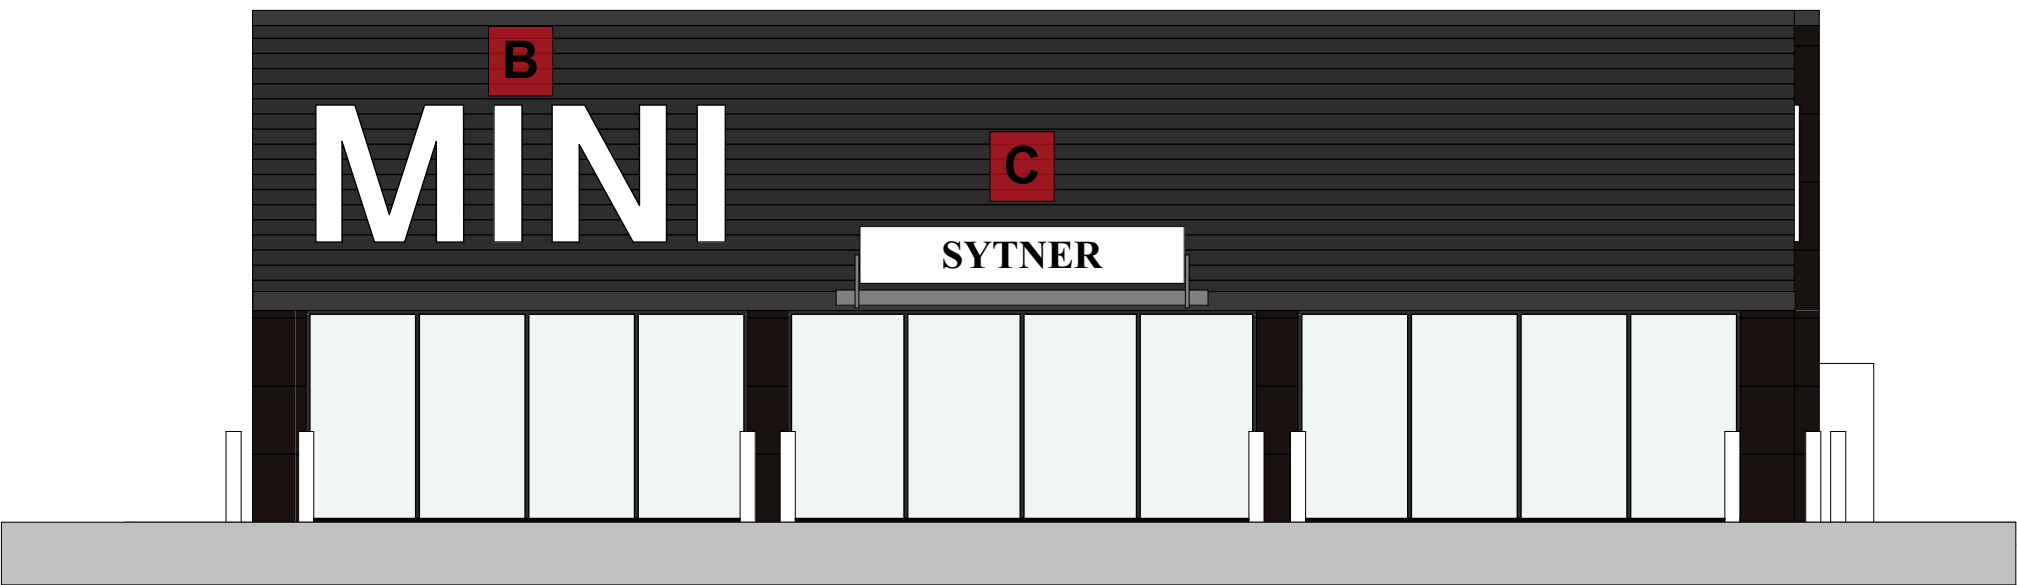



Existing North West Elevation
1:100

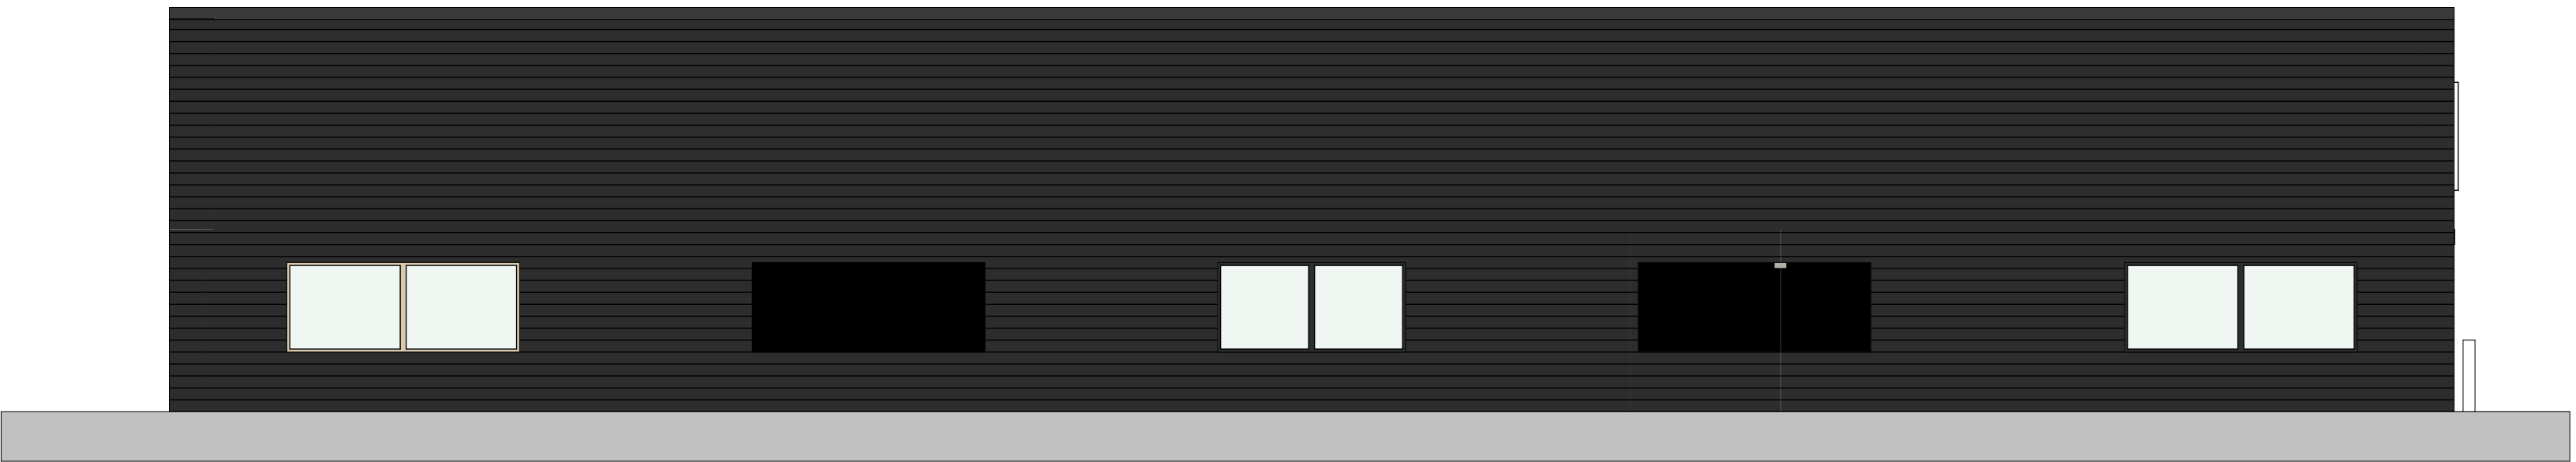

Existing North East Elevation
1:100



Existing South East Elevation
1:100

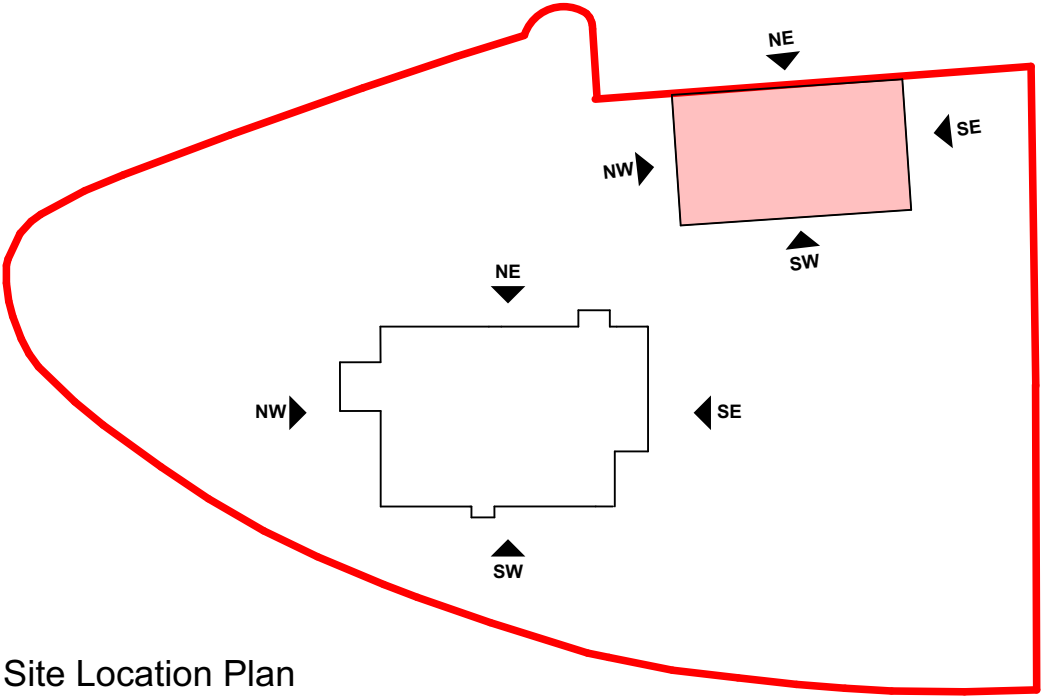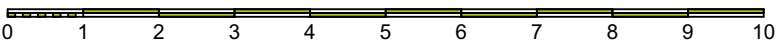

Site Location Plan
1:1250

