


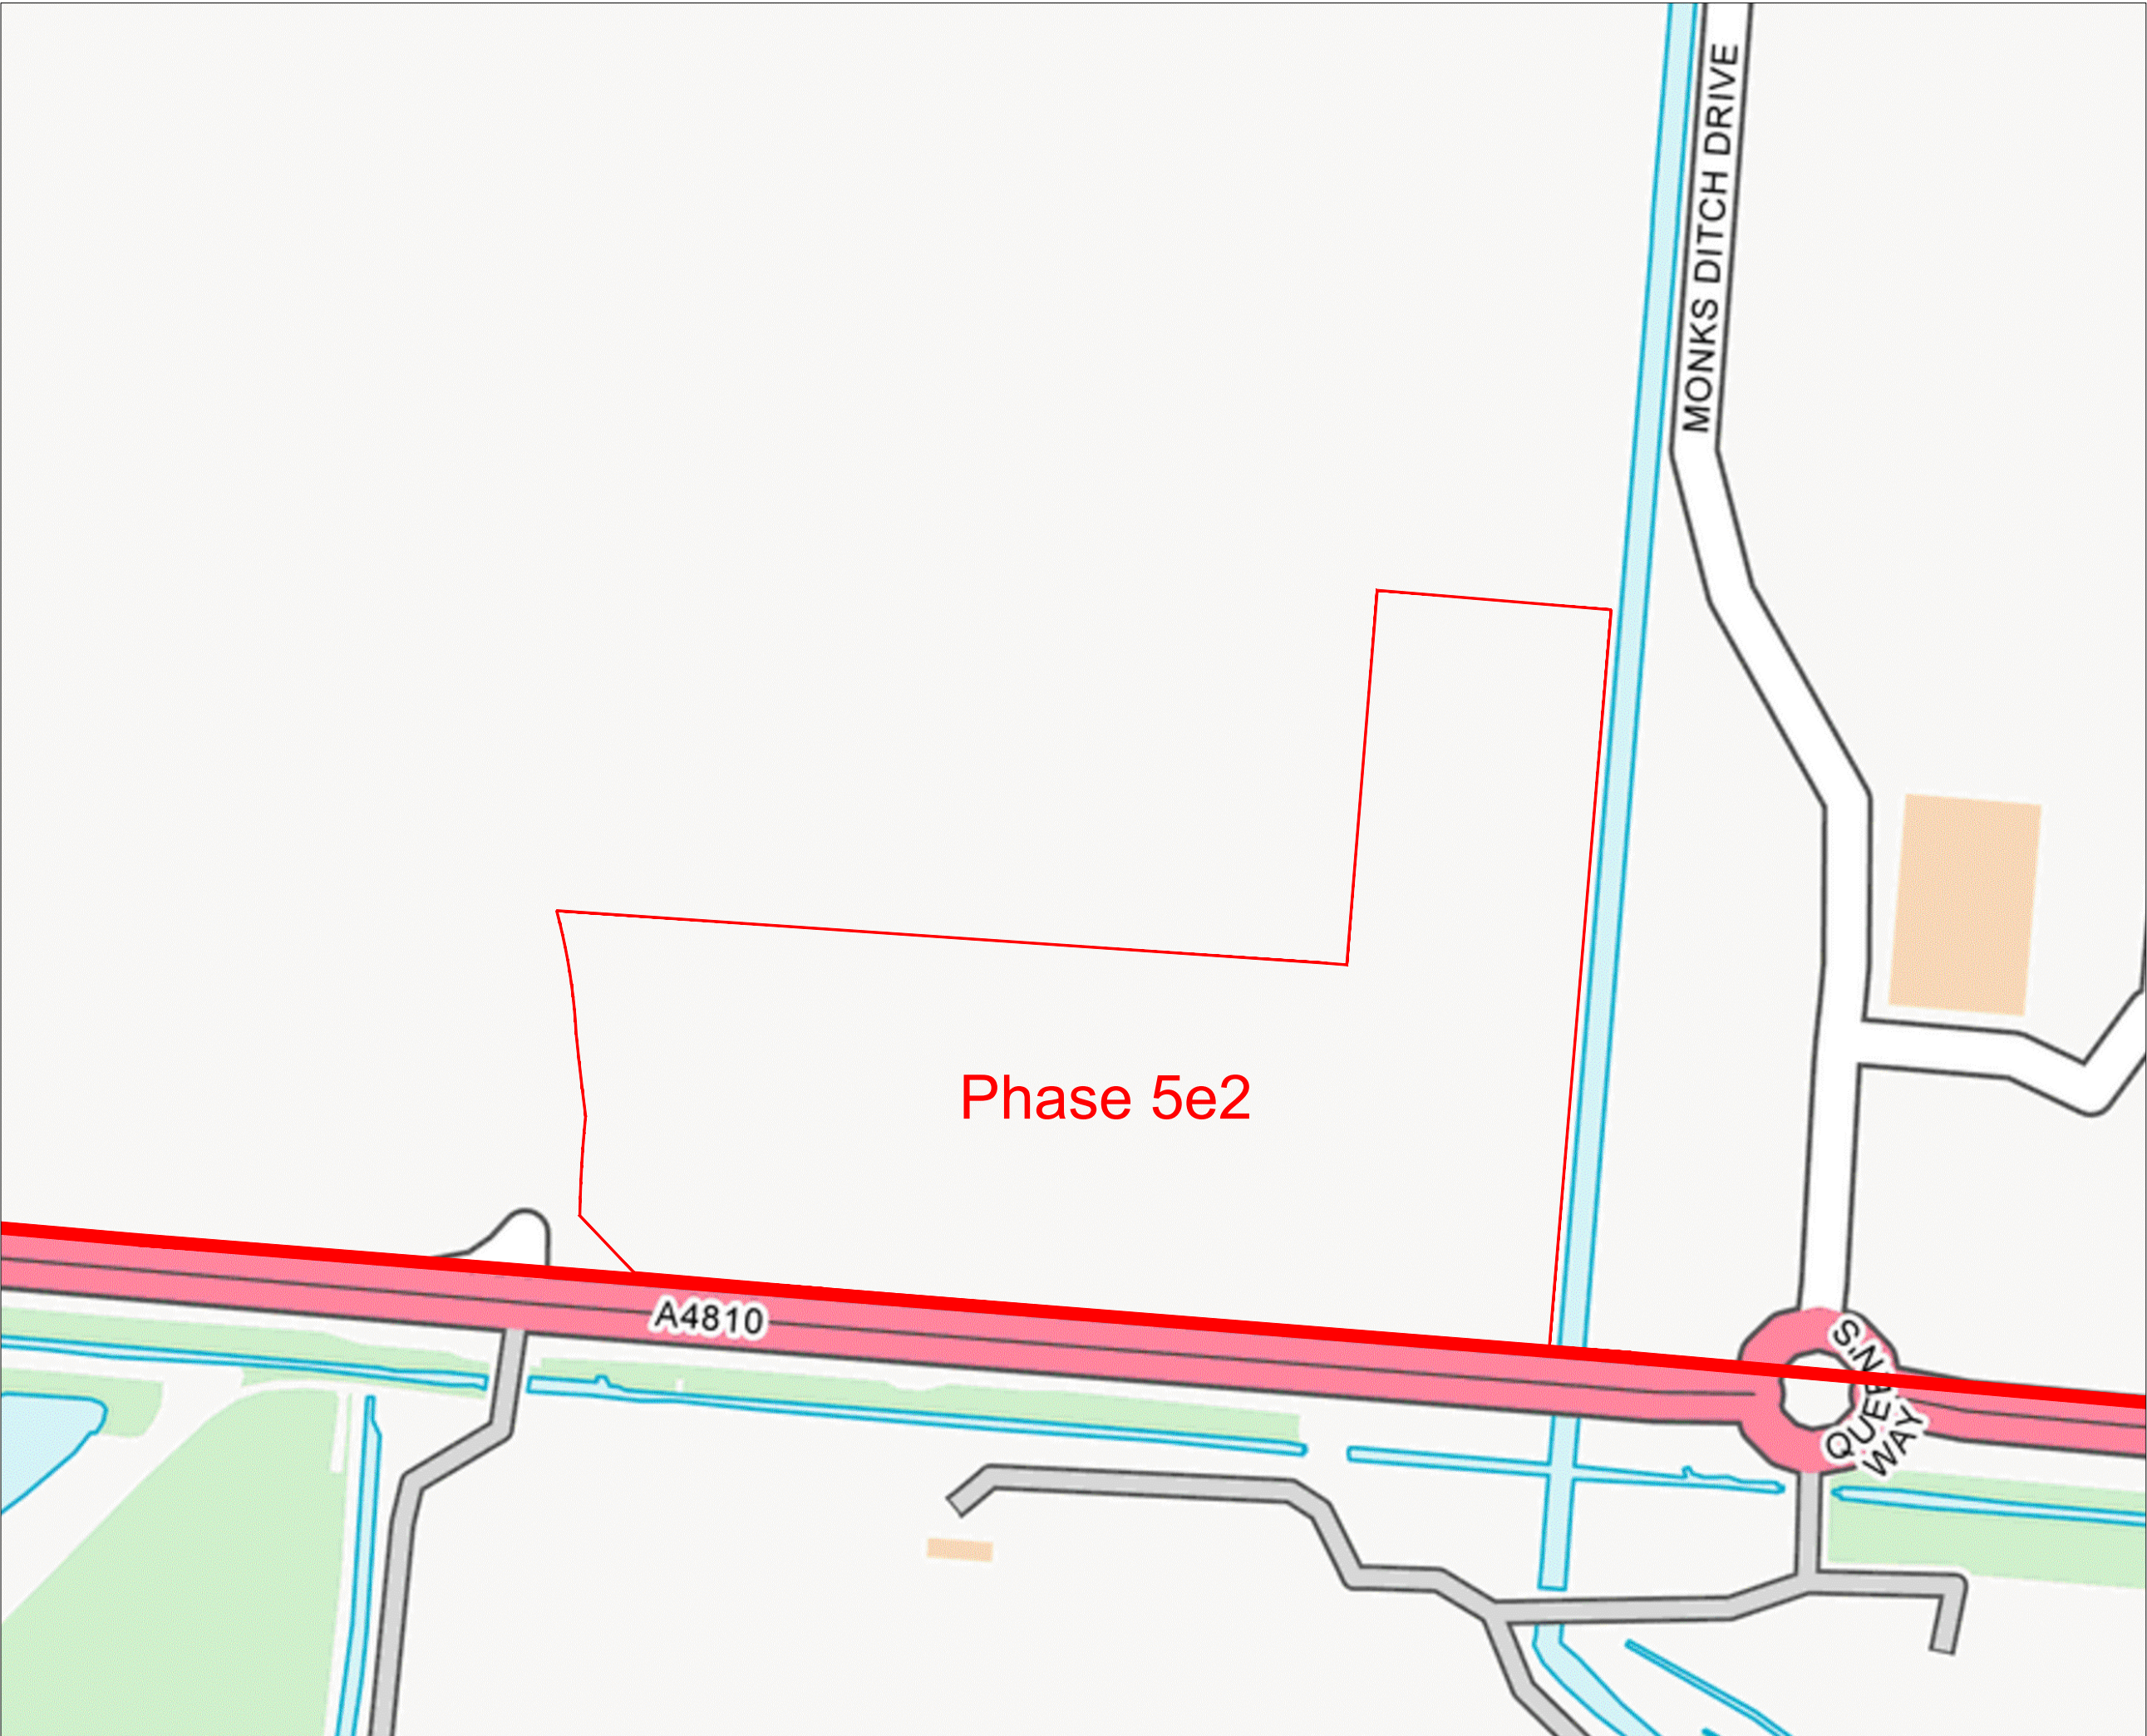

GENERAL NOTES

NO DIMENSIONS TO BE SCALED OFF THIS DRAWING.
THIS DRAWING TO BE READ IN CONJUNCTION WITH ALL RELEVANT ARCHITECT'S AND ENGINEER'S DRAWINGS.
ALL DIMENSIONS ARE IN MILLIMETRES UNLESS NOTED OTHERWISE.
ALL LEVELS ARE IN METRES UNLESS NOTED OTHERWISE.
ANY DISCREPANCIES NOTED ON SITE ARE TO BE REPORTED TO THE ENGINEER IMMEDIATELY.

KEY:

 **Approximate Site Boundary**

Rev	Date	Amendments	By	Chk



Client
St Modwen Developments

Project
P18-669 Llanwern Reclamation

Drawing Title
**Phase 5e2
Site Location Plan**

INFORMATION		Drawn	Checked	Date
1:1250 @ A1		SR	CW	10.08.22
Drawing No.		Rev.		
18669-RLL-22-XX-RP-O-0298				