


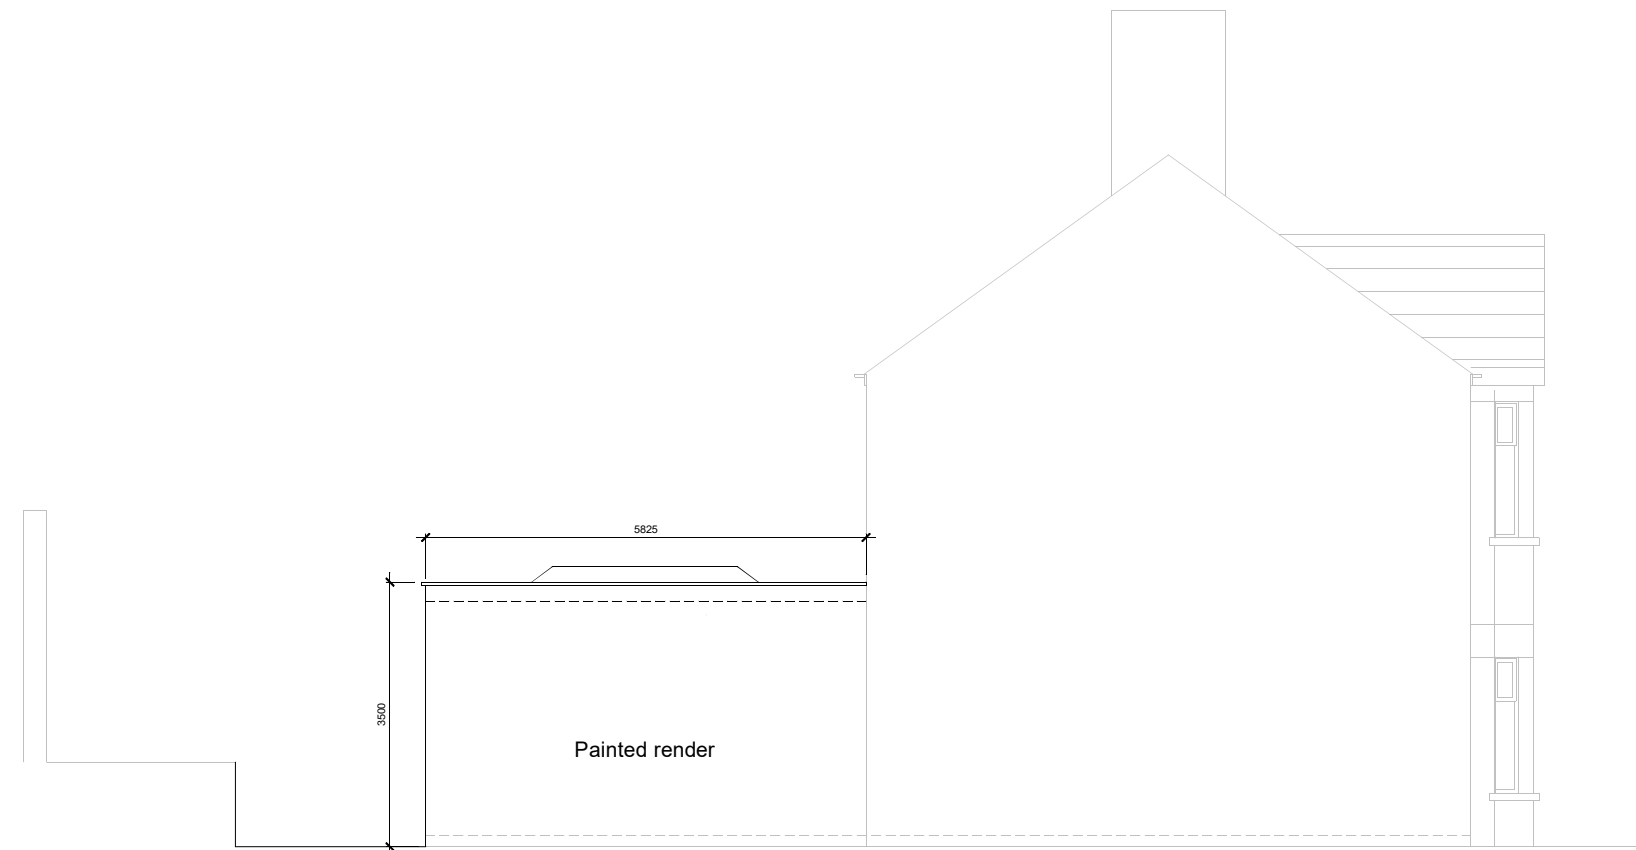

SIDE ELEVATION (WEST)

CLIENT MARTIN DUFFY	AMENDMENT	PROJECT 11 DREWSLAND PARK ROAD, NEWPORT NP20 4FE		
Anthony Dring Structural Engineer & Building Consultant 7 Churchill Close, Lisvane, Cardiff CF14 0EP. Email: info@anthonydring.co.uk		TITLE PROPOSED ELEVATIONS 2 of 2		
		DRAWING No. 23/103/P4/2	SCALE 1:100 @ A3	DATE 04/03/25