




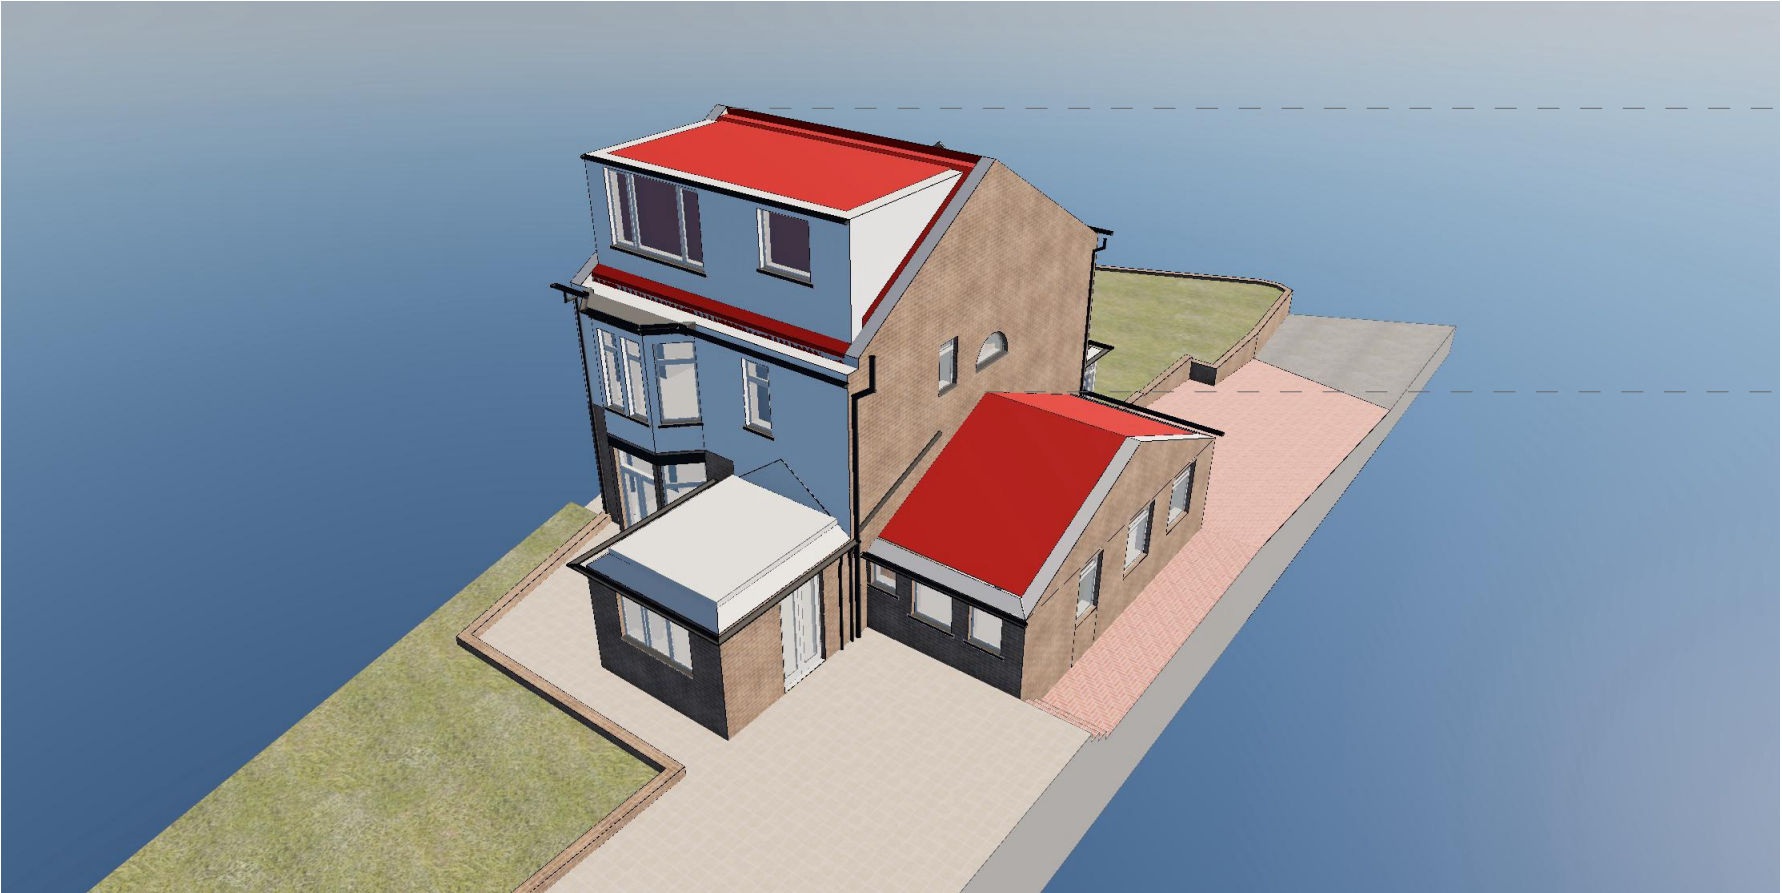


Proposed
Volume Calculation

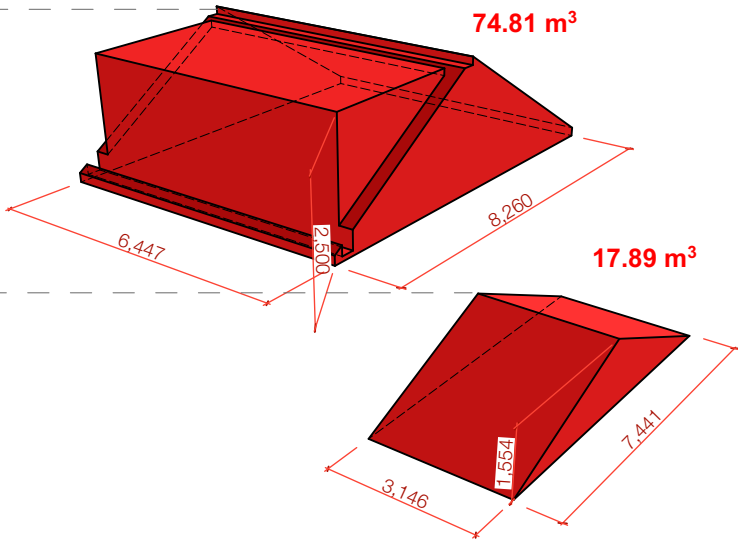

Total proposed Volume: 92.70 m³

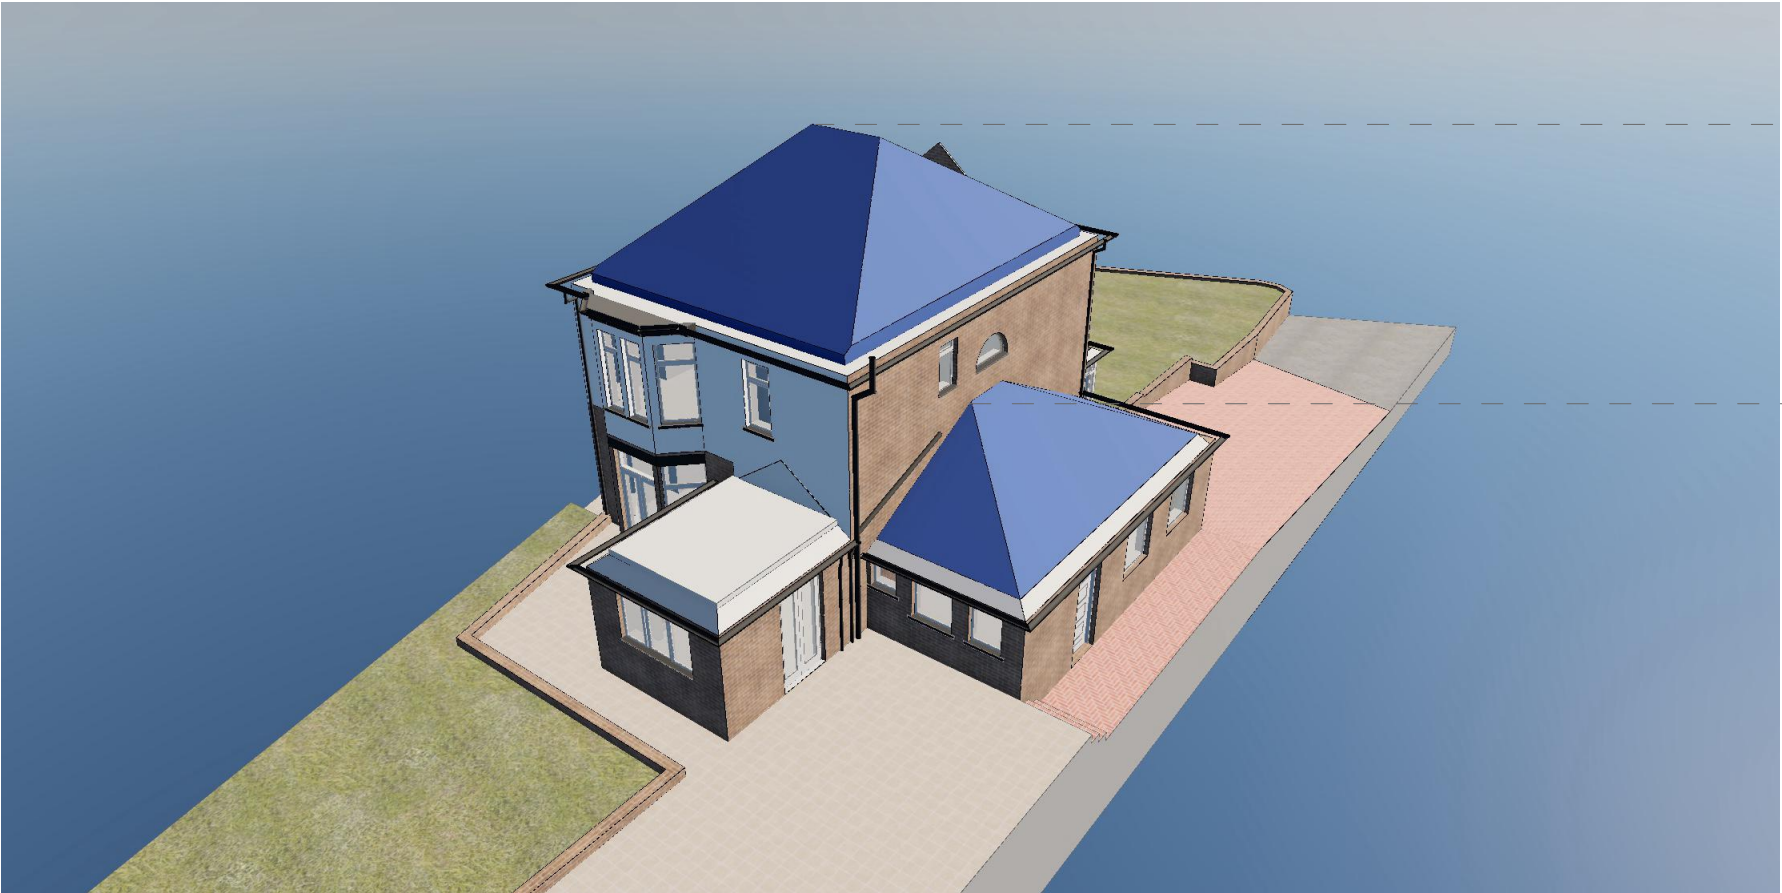

Existing
Volume Calculation

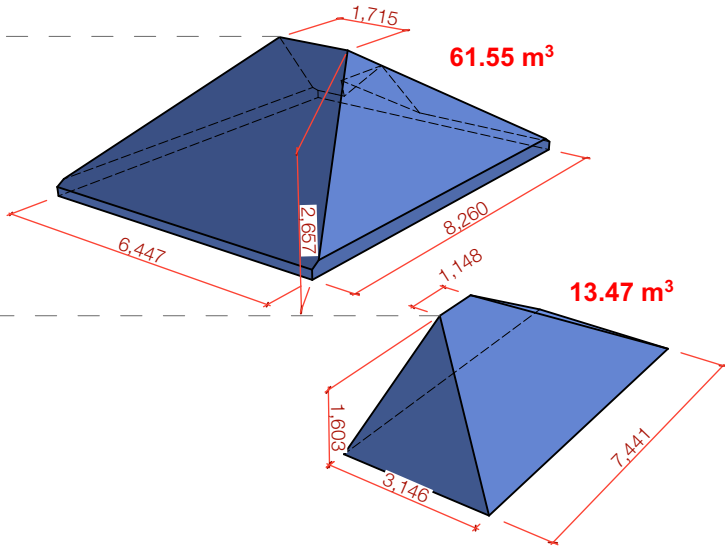

Total existing Volume: 75.02 m³

Total increased Volume: 17.68 m³
23.56% increased in roof volume