




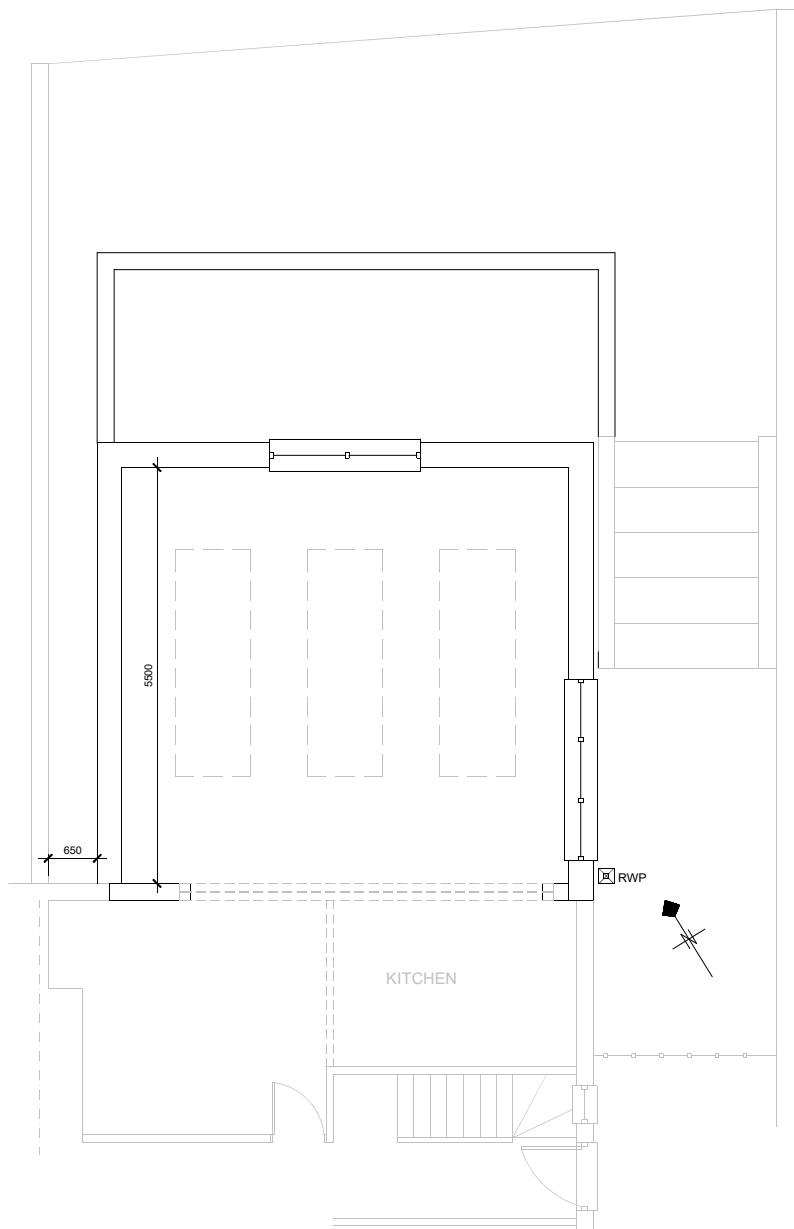


GROUND FLOOR

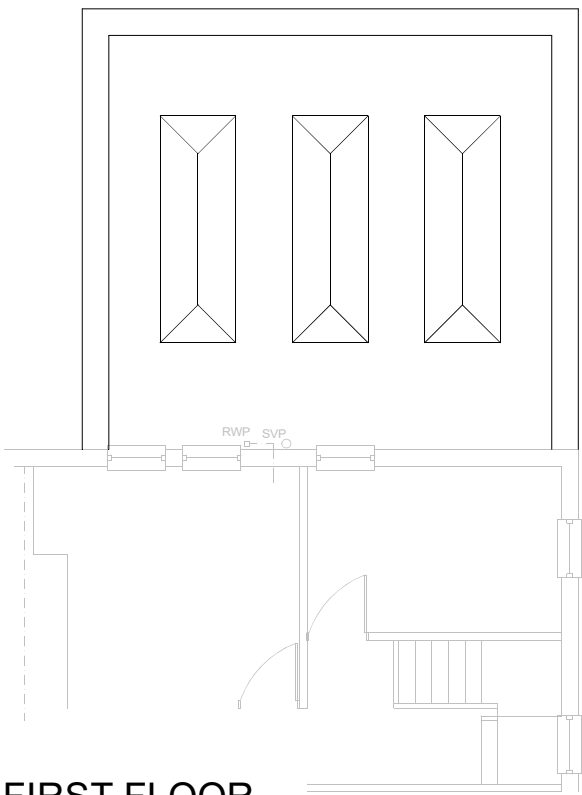

FIRST FLOOR

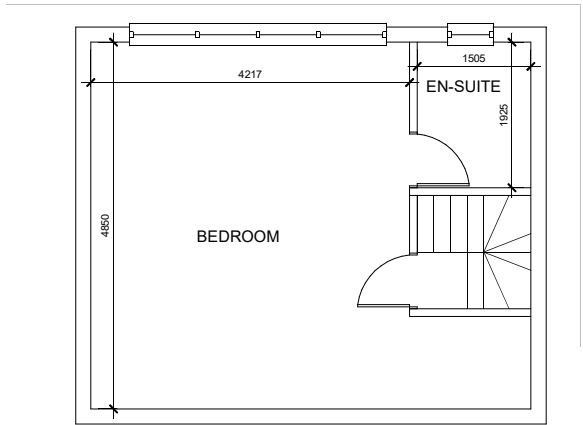

LOFT

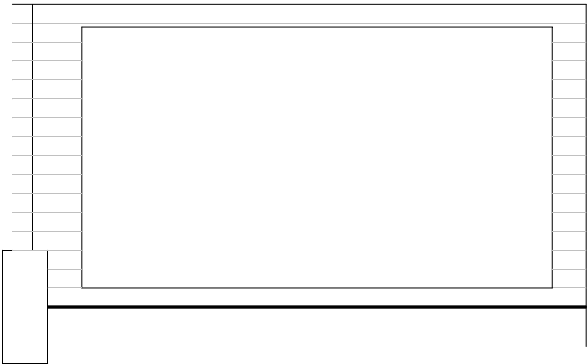

ROOF

CLIENT MARTIN DUFFY Anthony Dring Structural Engineer & Building Consultant 7 Churchill Close, Lisvane, Cardiff CF14 0EP. Email: info@anthonydring.co.uk	AMENDMENT	PROJECT 11 DREWSLAND PARK ROAD, NEWPORT NP20 4FE		
		TITLE PROPOSED LAYOUTS		
		DRAWING No. 25/103/P3	SCALE 1:100 @ A3	DATE 22/01/25