



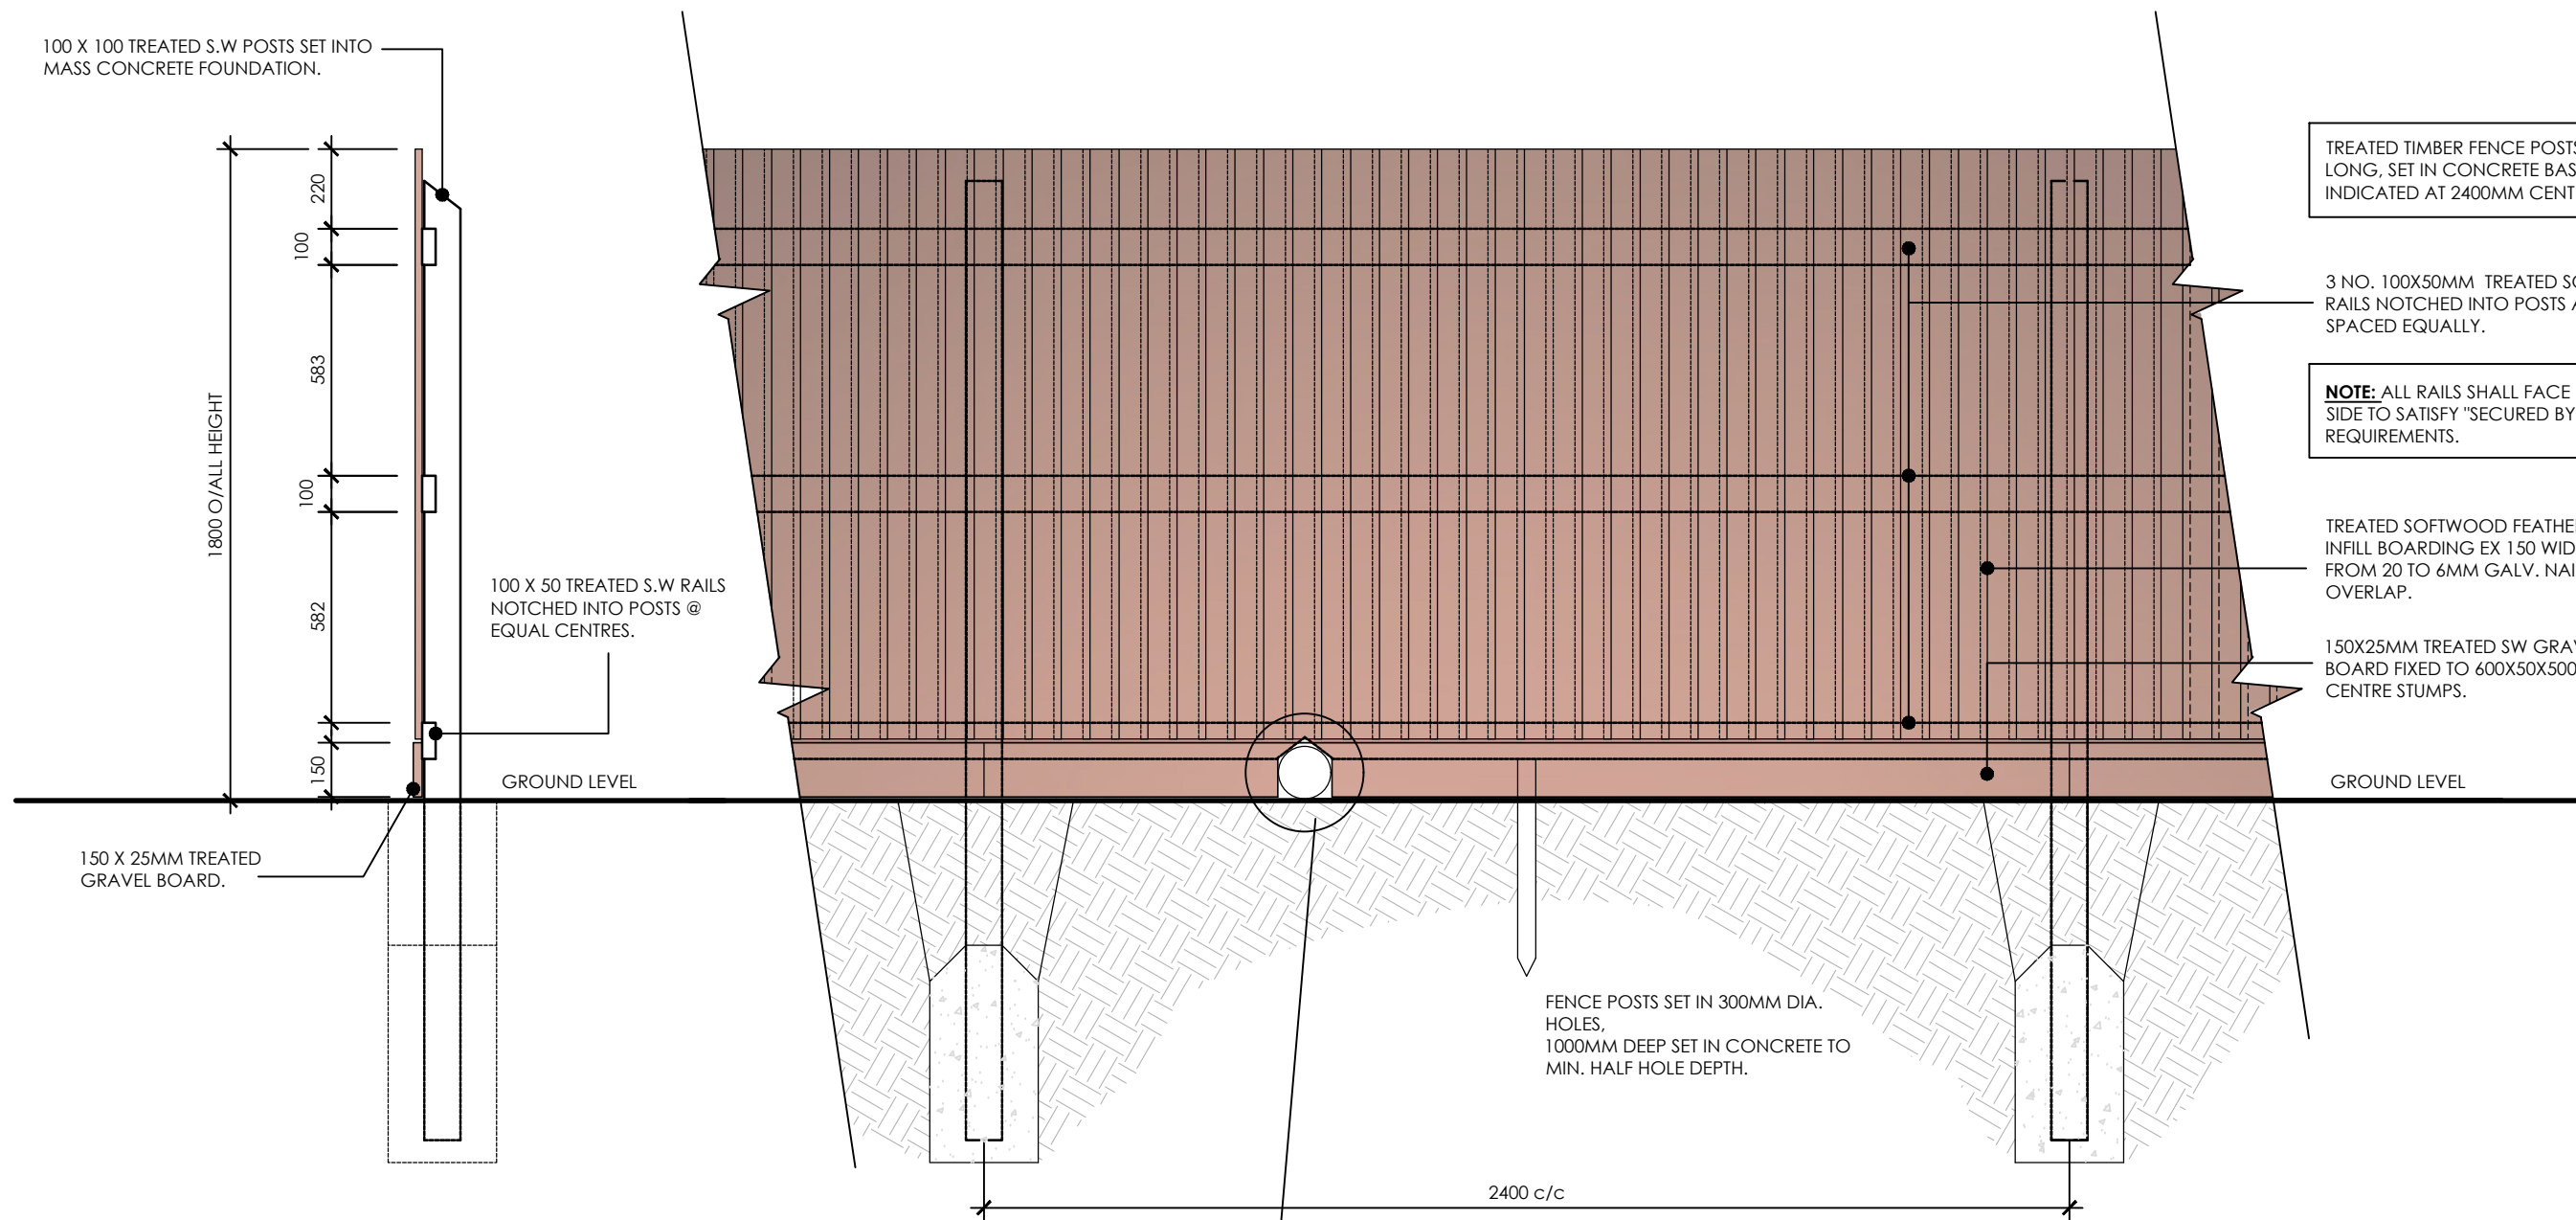


TYPE A: CLOSE BOARDED TIMBER FENCE _ 1800MM HIGH

PLAN KEY REFERENCE

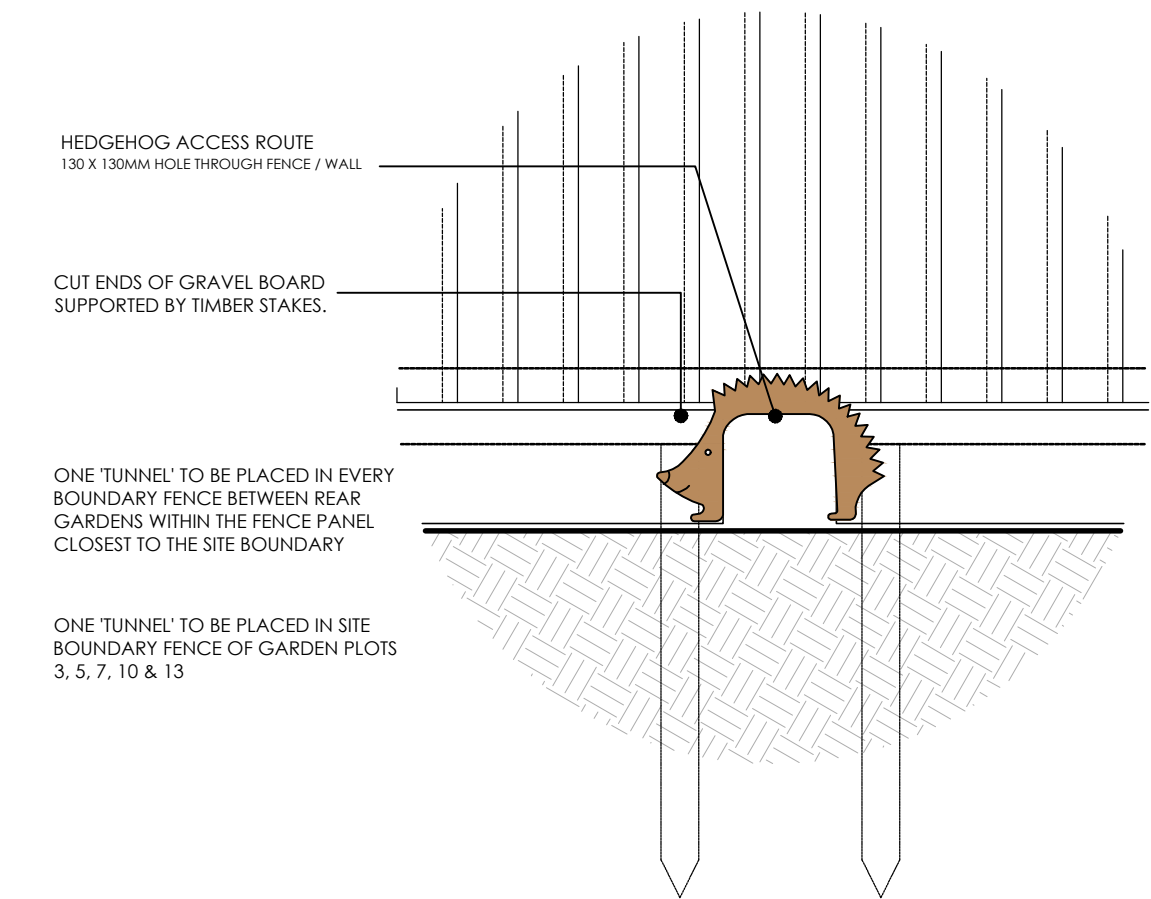


'WILDLIFE TUNNEL' 1:10

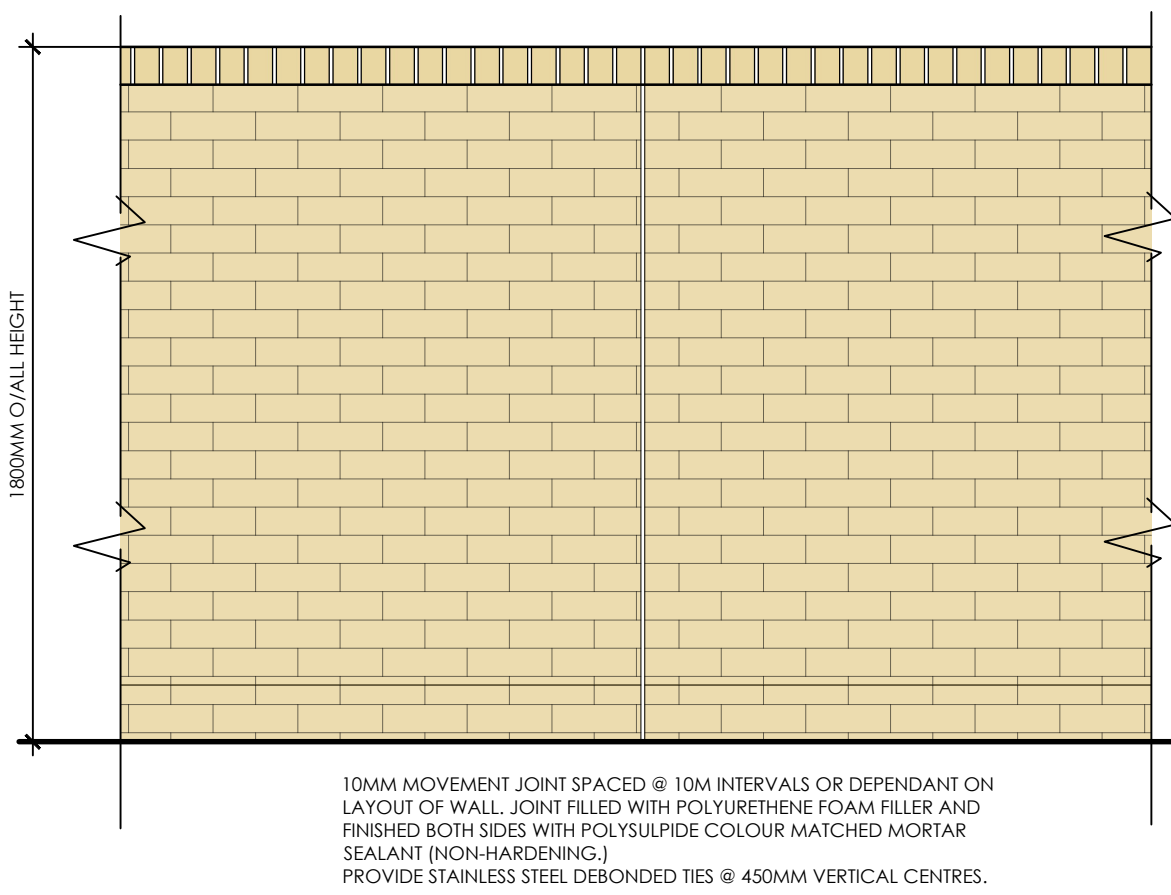

TYPE C: 1800MM HIGH FACING BRICKWORK BOUNDARY WALL WITH BRICK FEATURE BAND COURSE

PLAN KEY REFERENCE


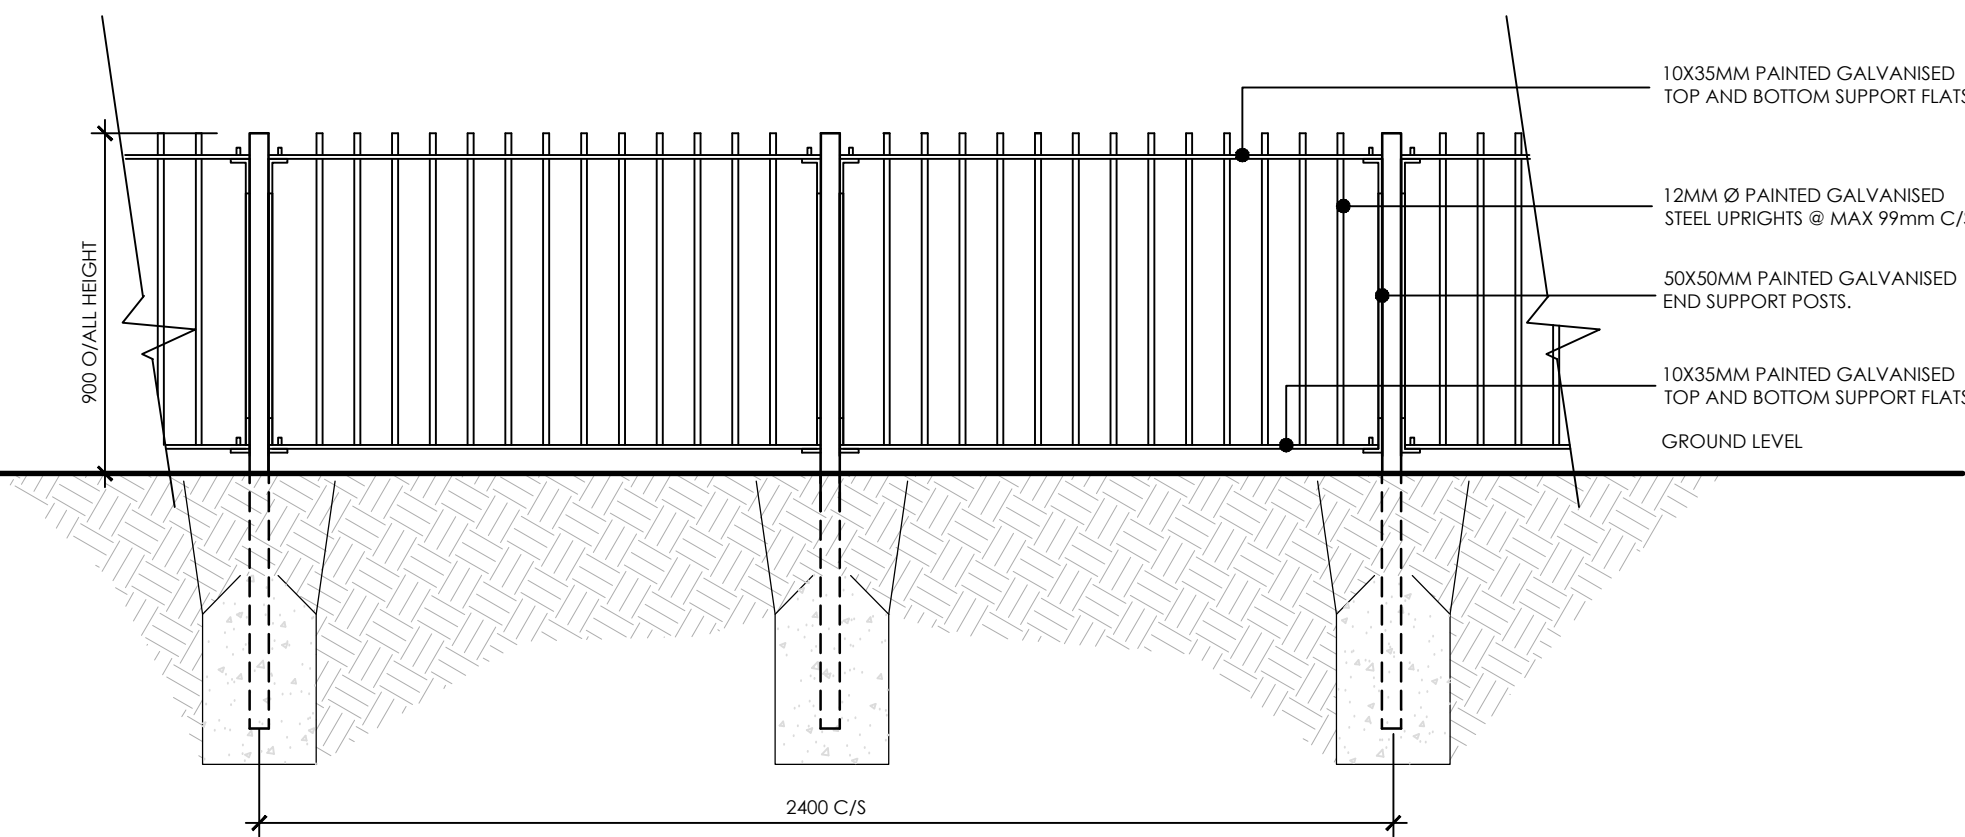


TYPE B: 900mm HIGH RAILINGS [Colour Black]

PLAN KEY REFERENCE



BOUNDARY TREATMENTS

Scale: 1:20

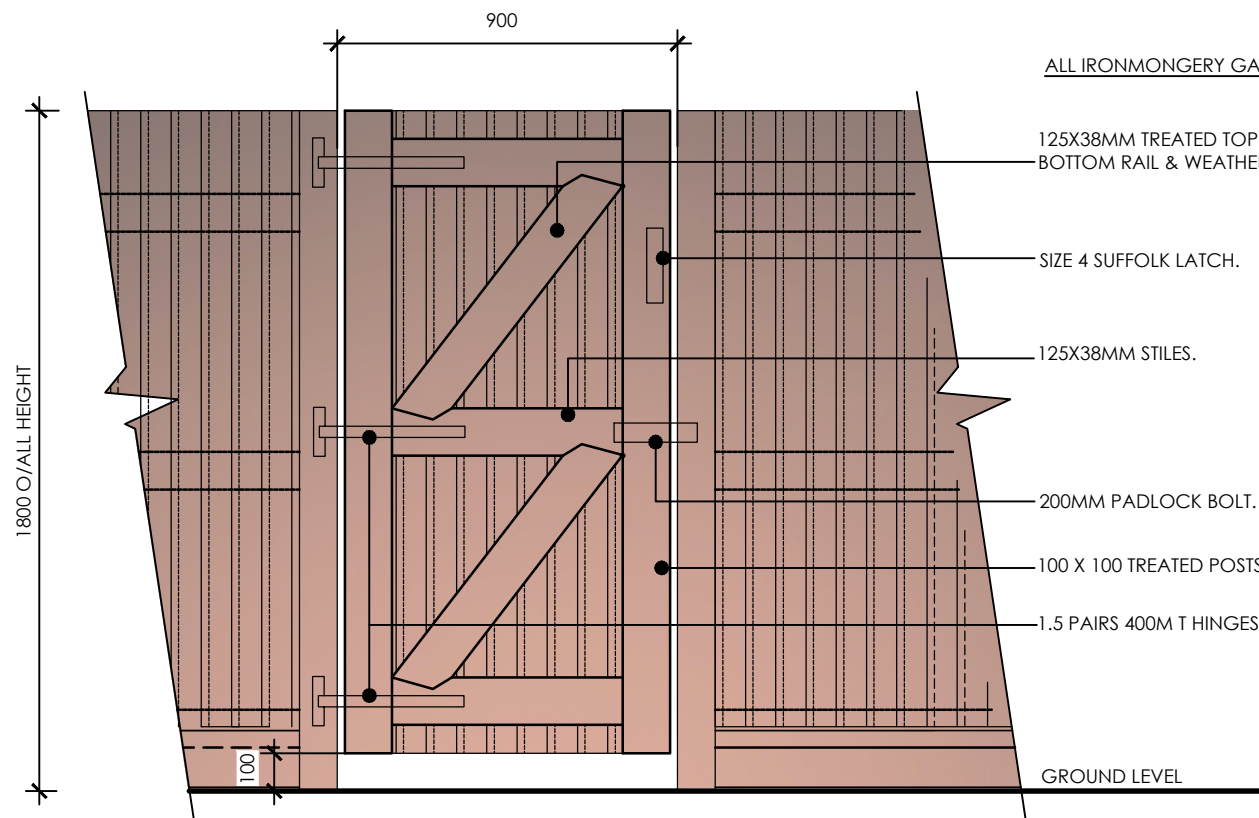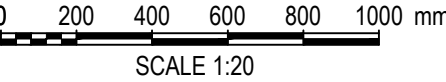

INSIDE ELEVATION

SINGLE GATE IN CLOSE BOARDED TIMBER FENCE

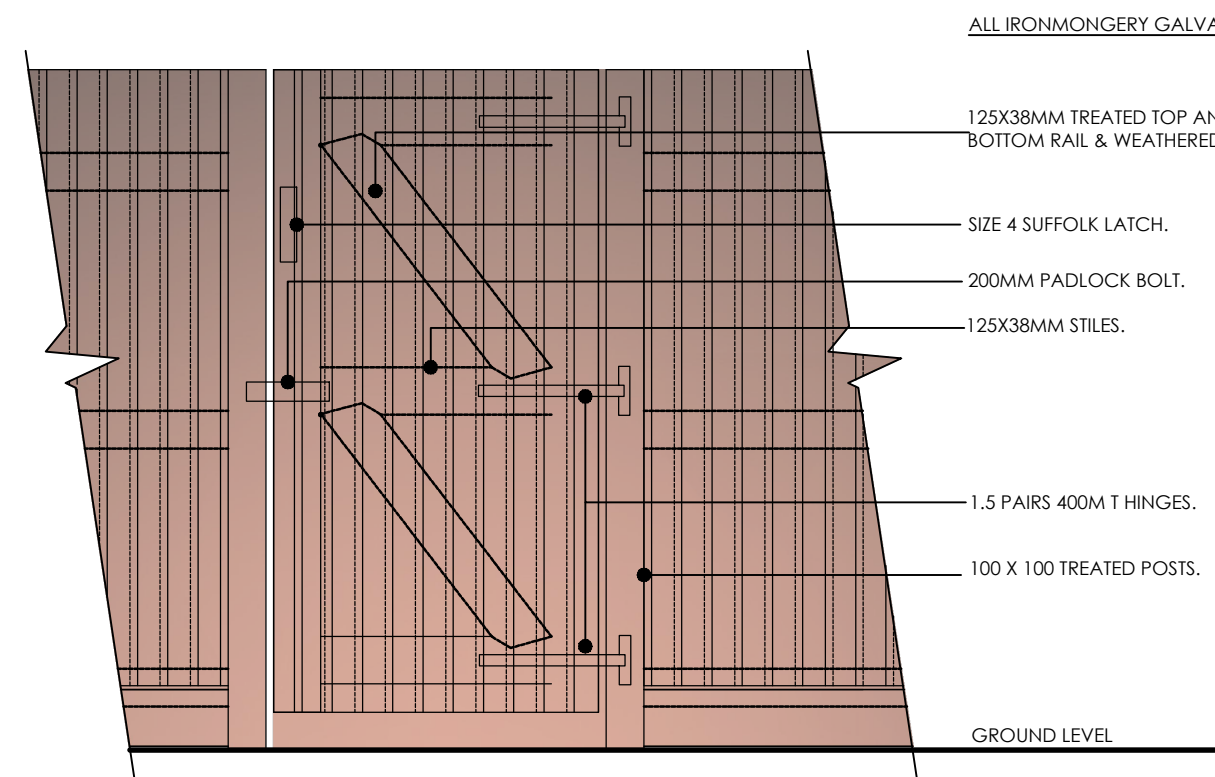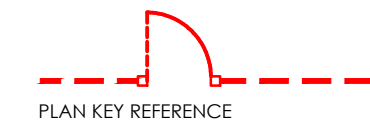


OUTSIDE ELEVATION



PRIOR TO HYDROSEED



AFTER HYDROSEED AND ESTABLISHED

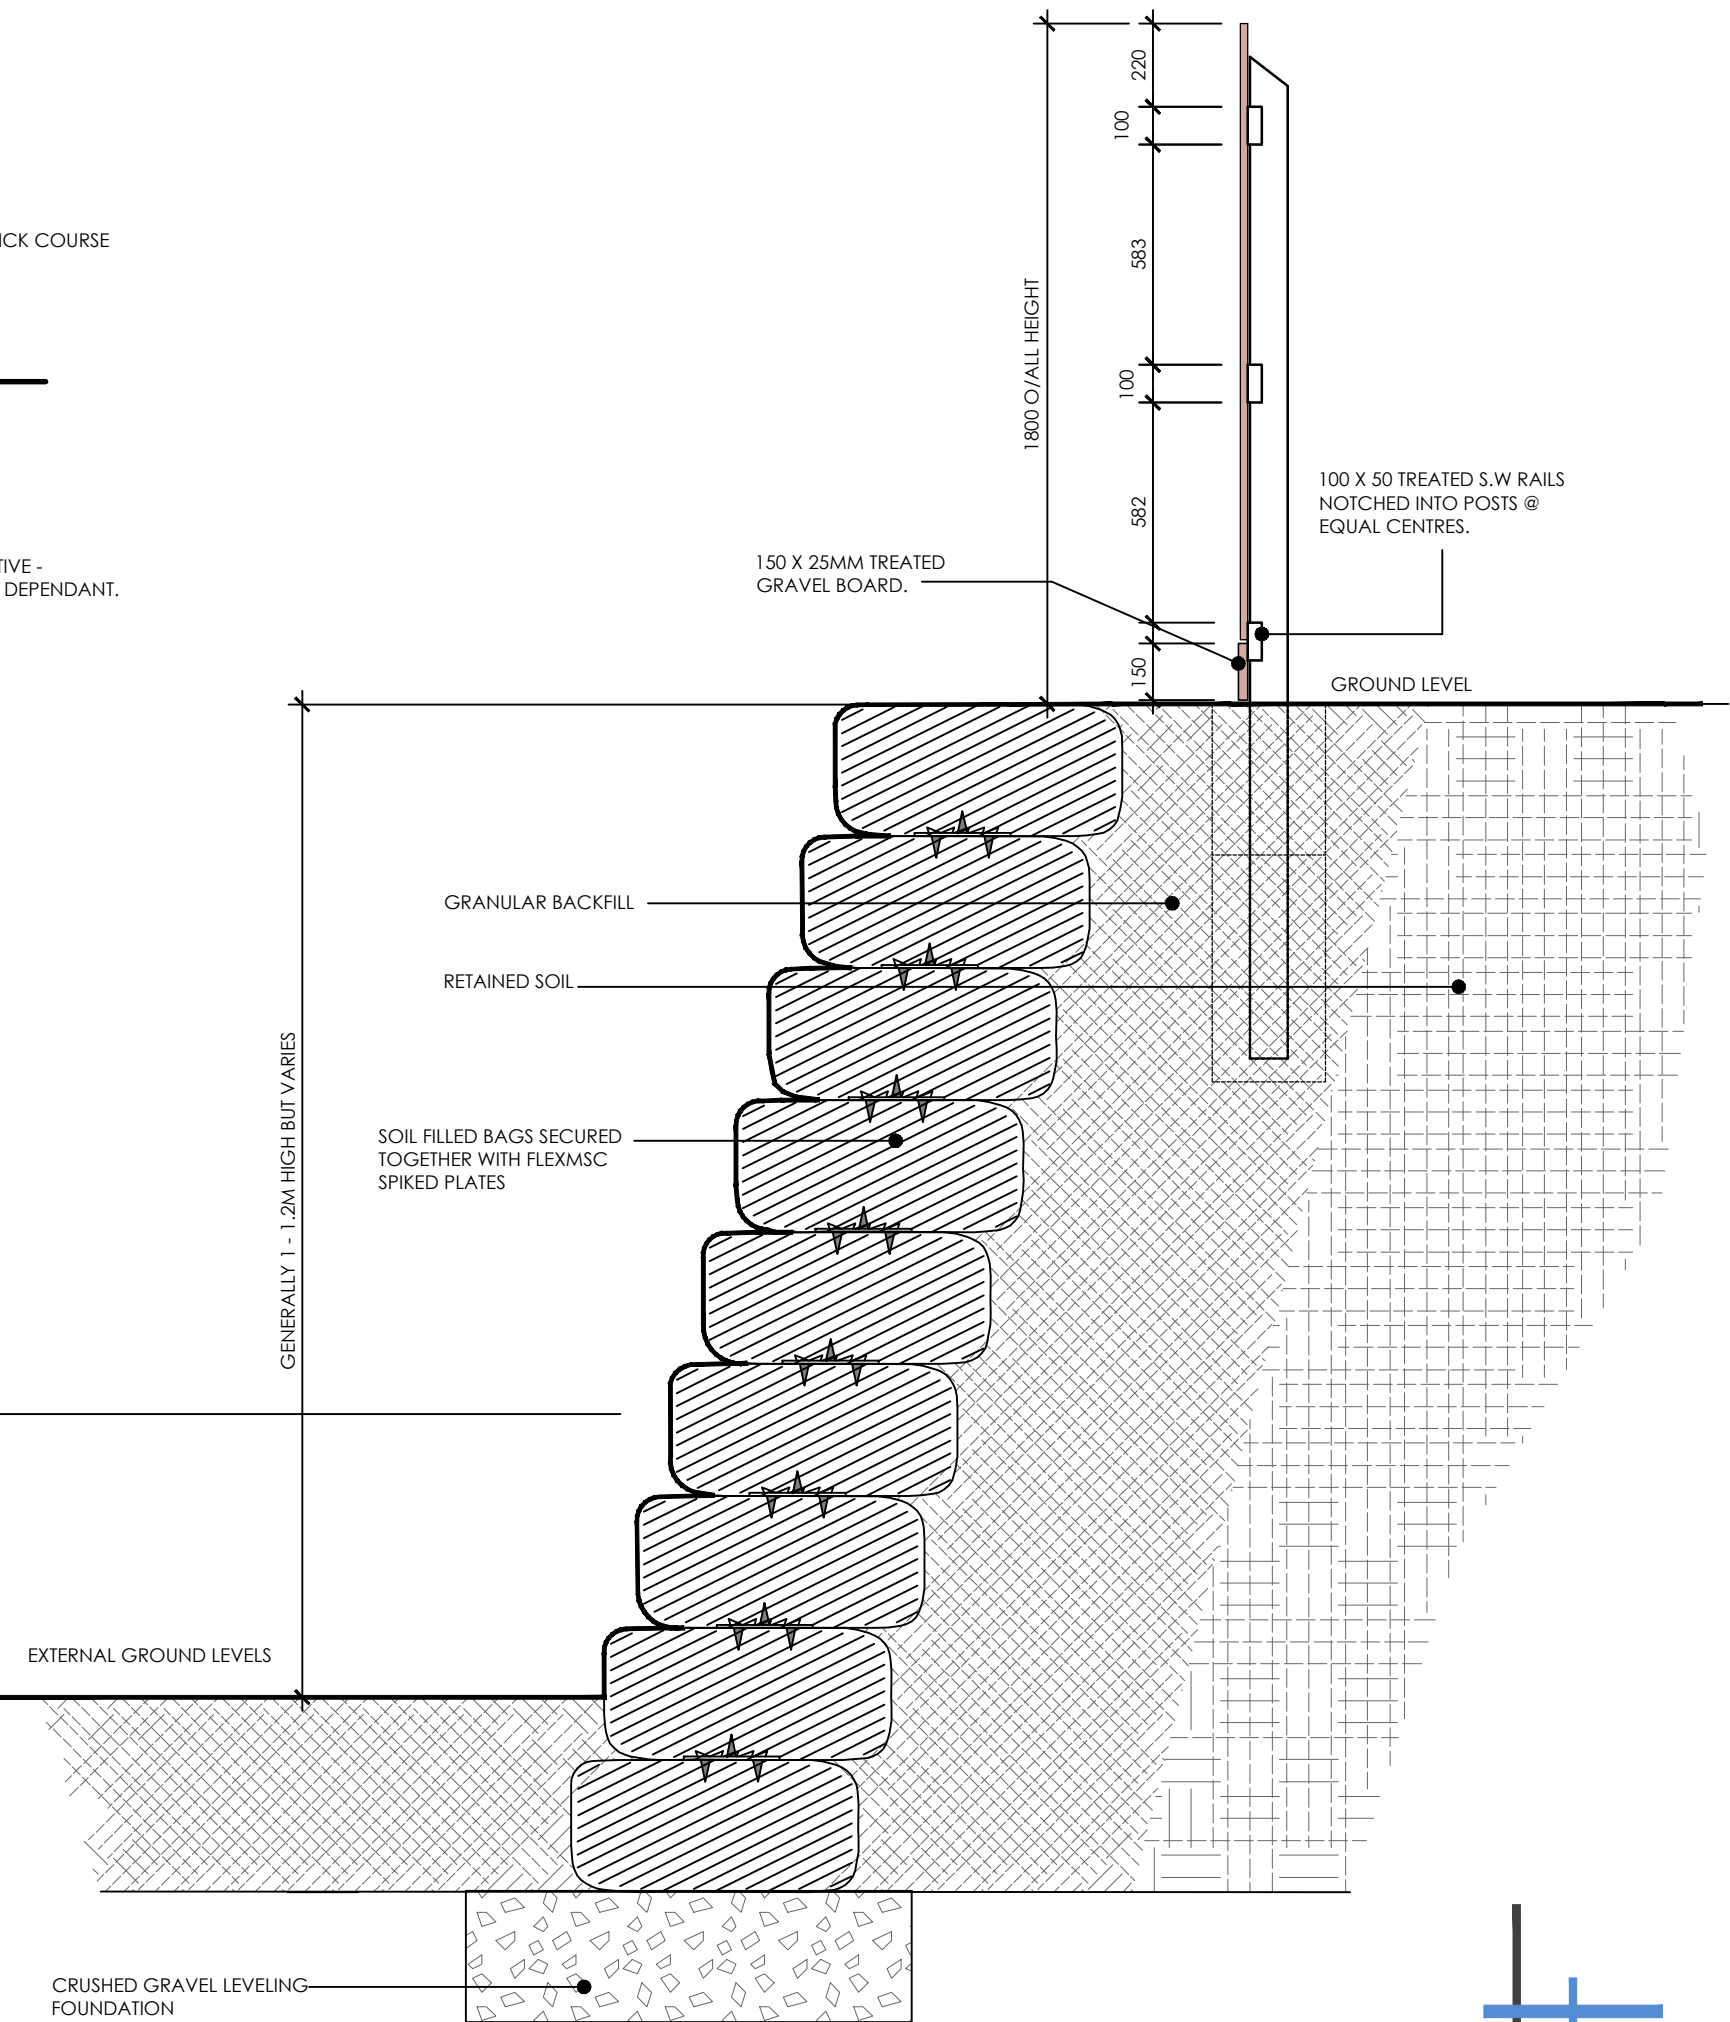

TYPE B: HYDROSEED BAG RETAINING WALL_ 1M - 1.2M HIGH

PLAN KEY REFERENCE

Do not scale from this drawing. The users of this drawing shall check all dimensions and details for errors and omissions and ensure they are correct and consistent with the design.

Revisions
REV A NOV 24 WALL DETAILS ADDED
REV B OCT 25 HEMP BOUNDARY WALL OMITTED.
REV C JAN 26 HEMP BOUNDARY DETAILS RENSTATED.
REV D APRIL 26 WALL REMOVED AND REPLACED WITH SOIL BAG RETAINING WALL

Revision	Scale	Drawing No	Client
D	1:20 @ A1	LT2413.04.04	Wellspring / BronAfon HA
Checked	Date	Drawing Title	Job Title
kpc	Nov 24	Boundary Details	Traston Lane, Newport

Drawing Purpose
PLANNING