

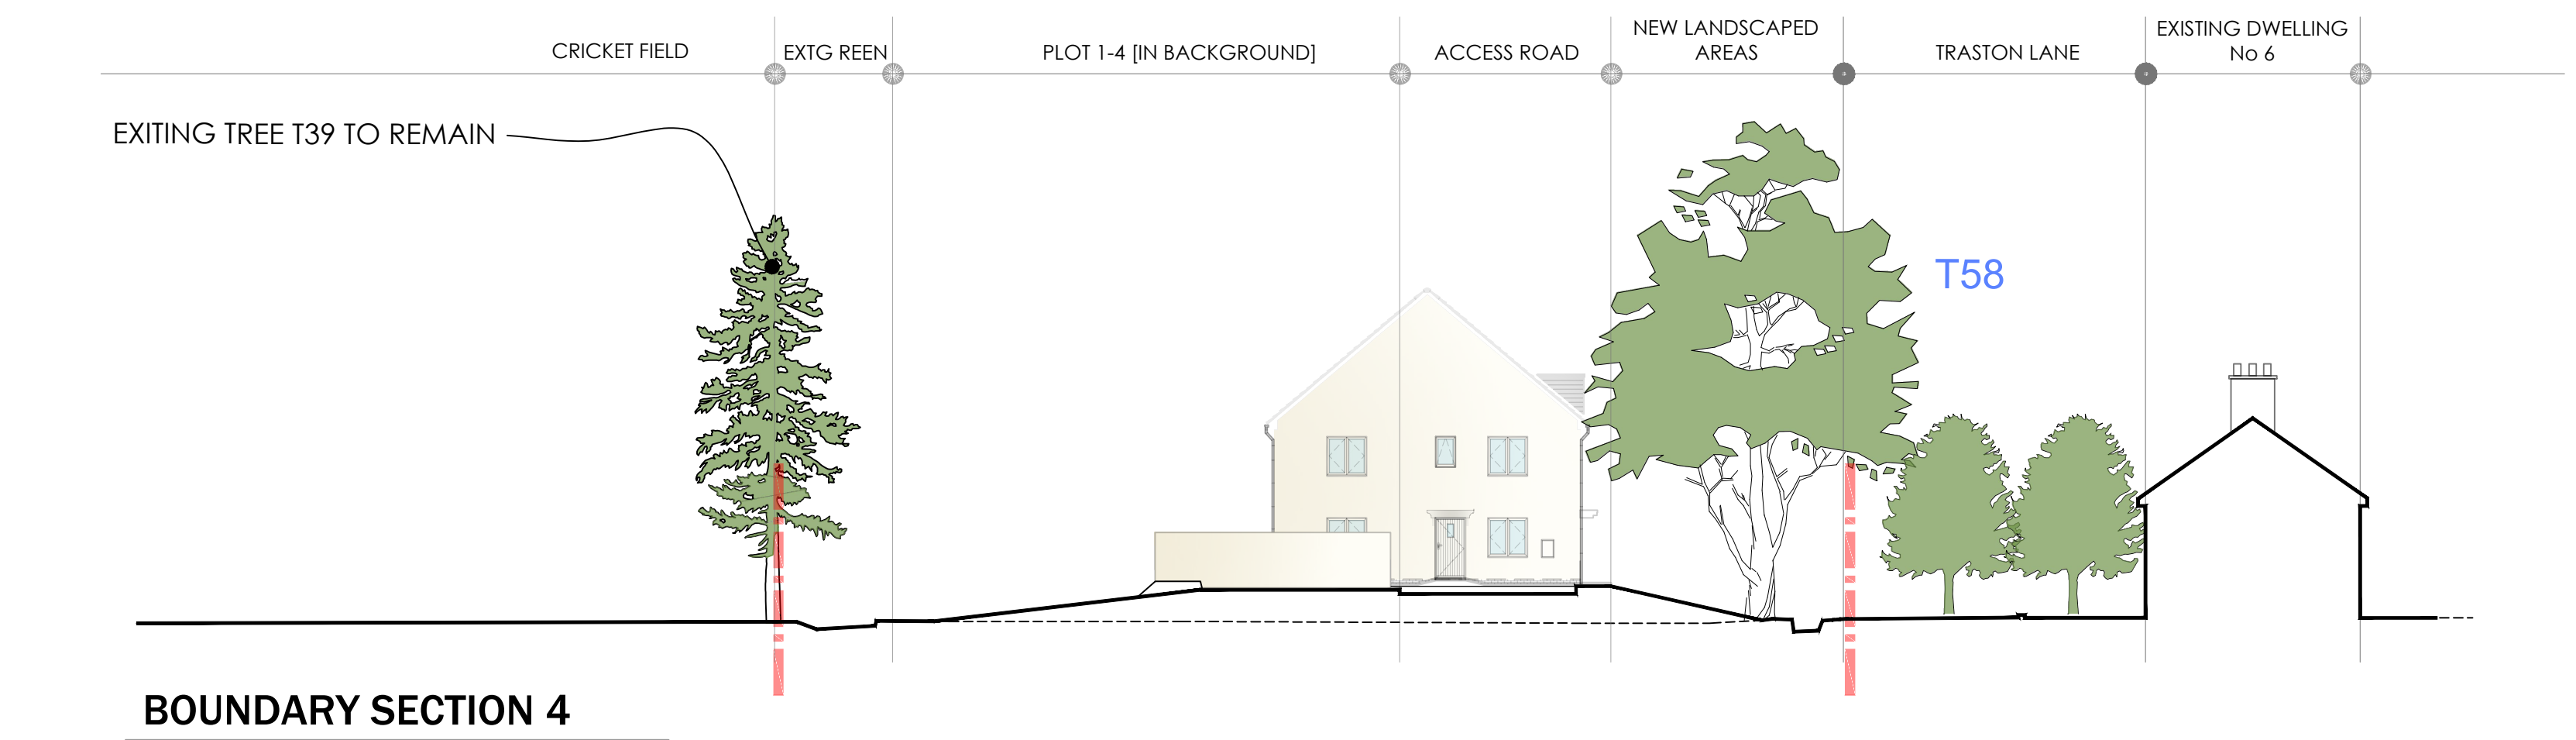
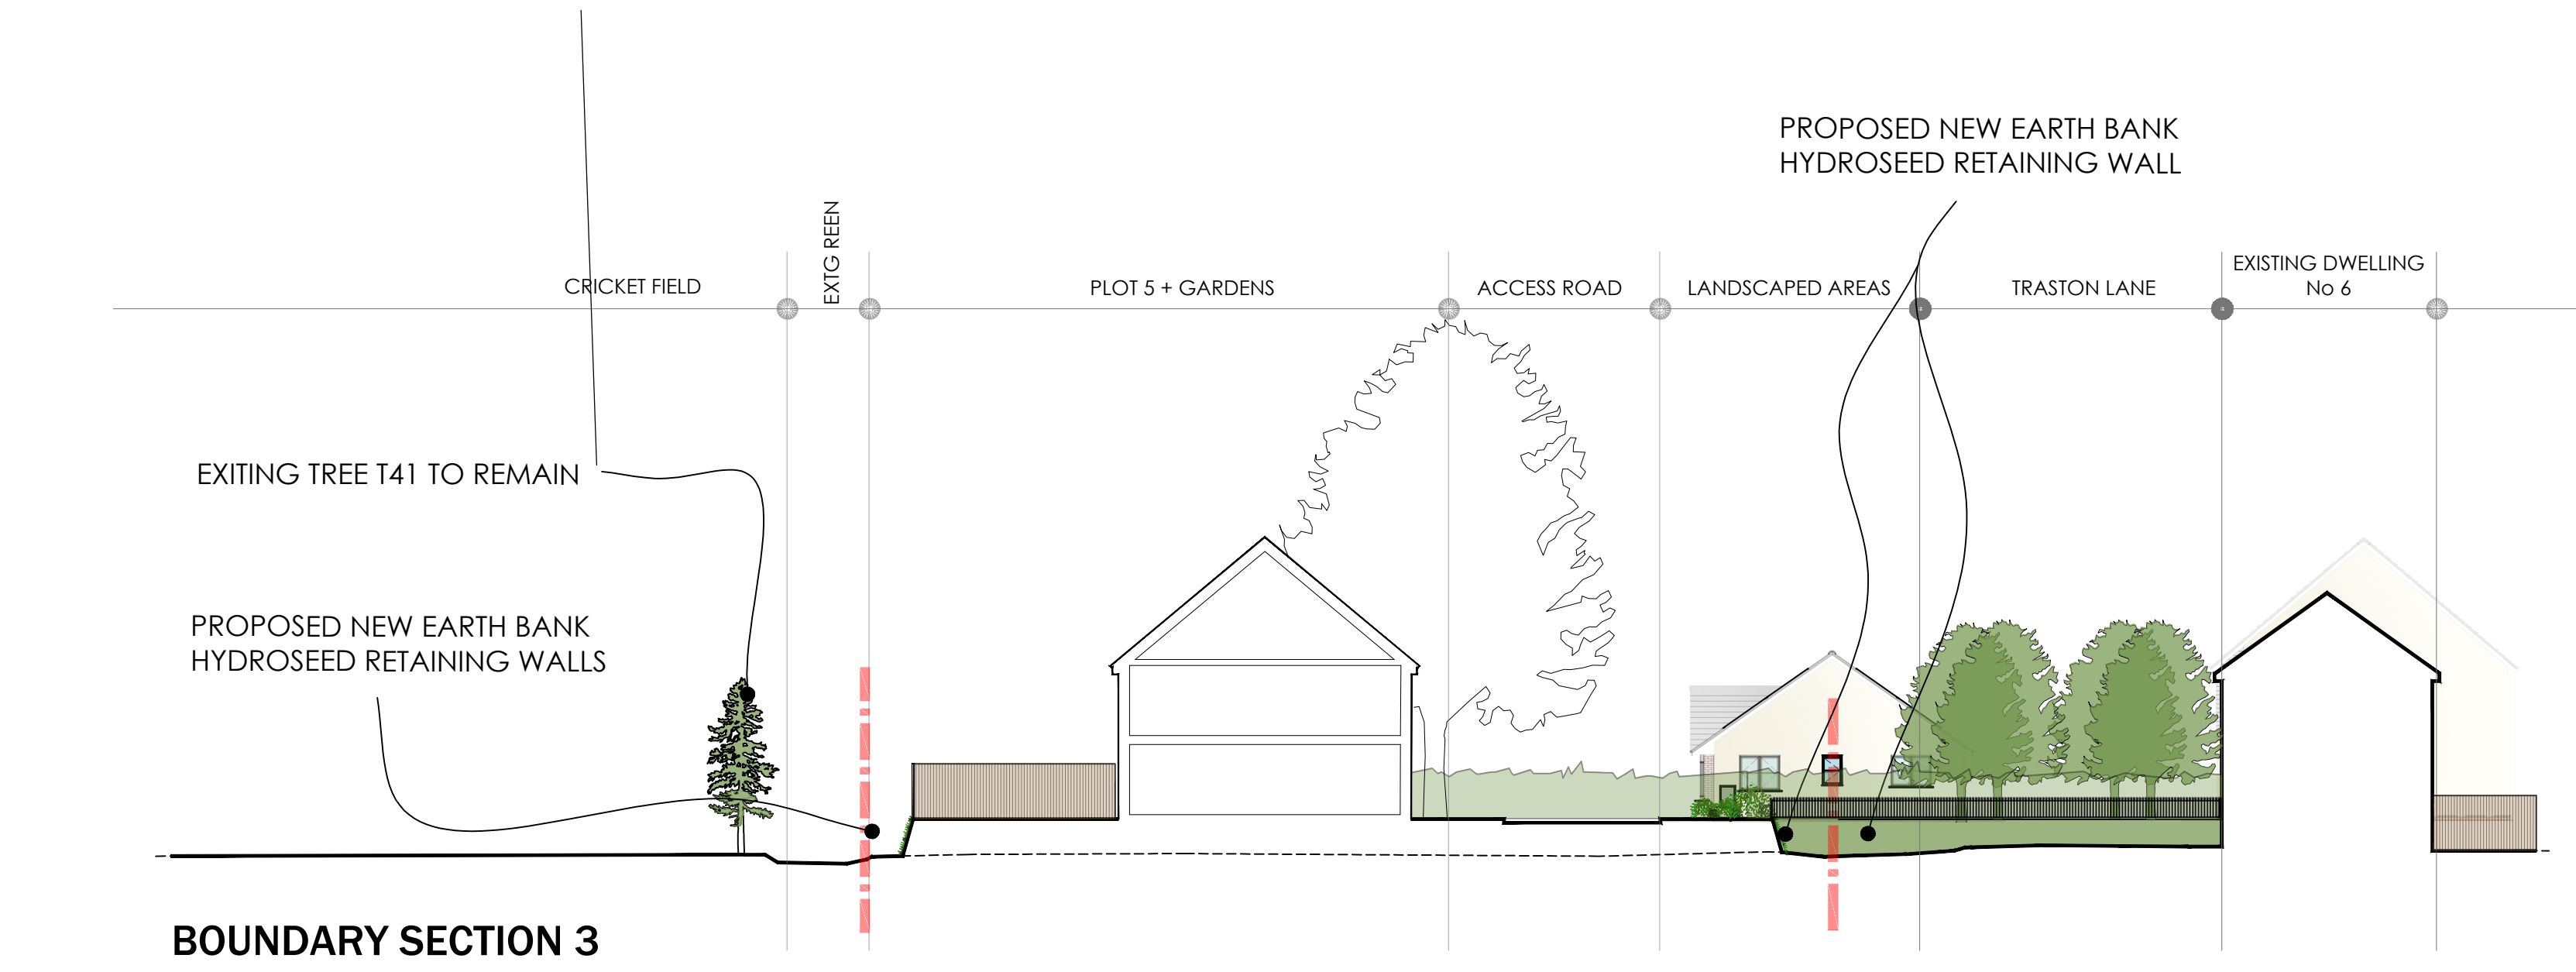


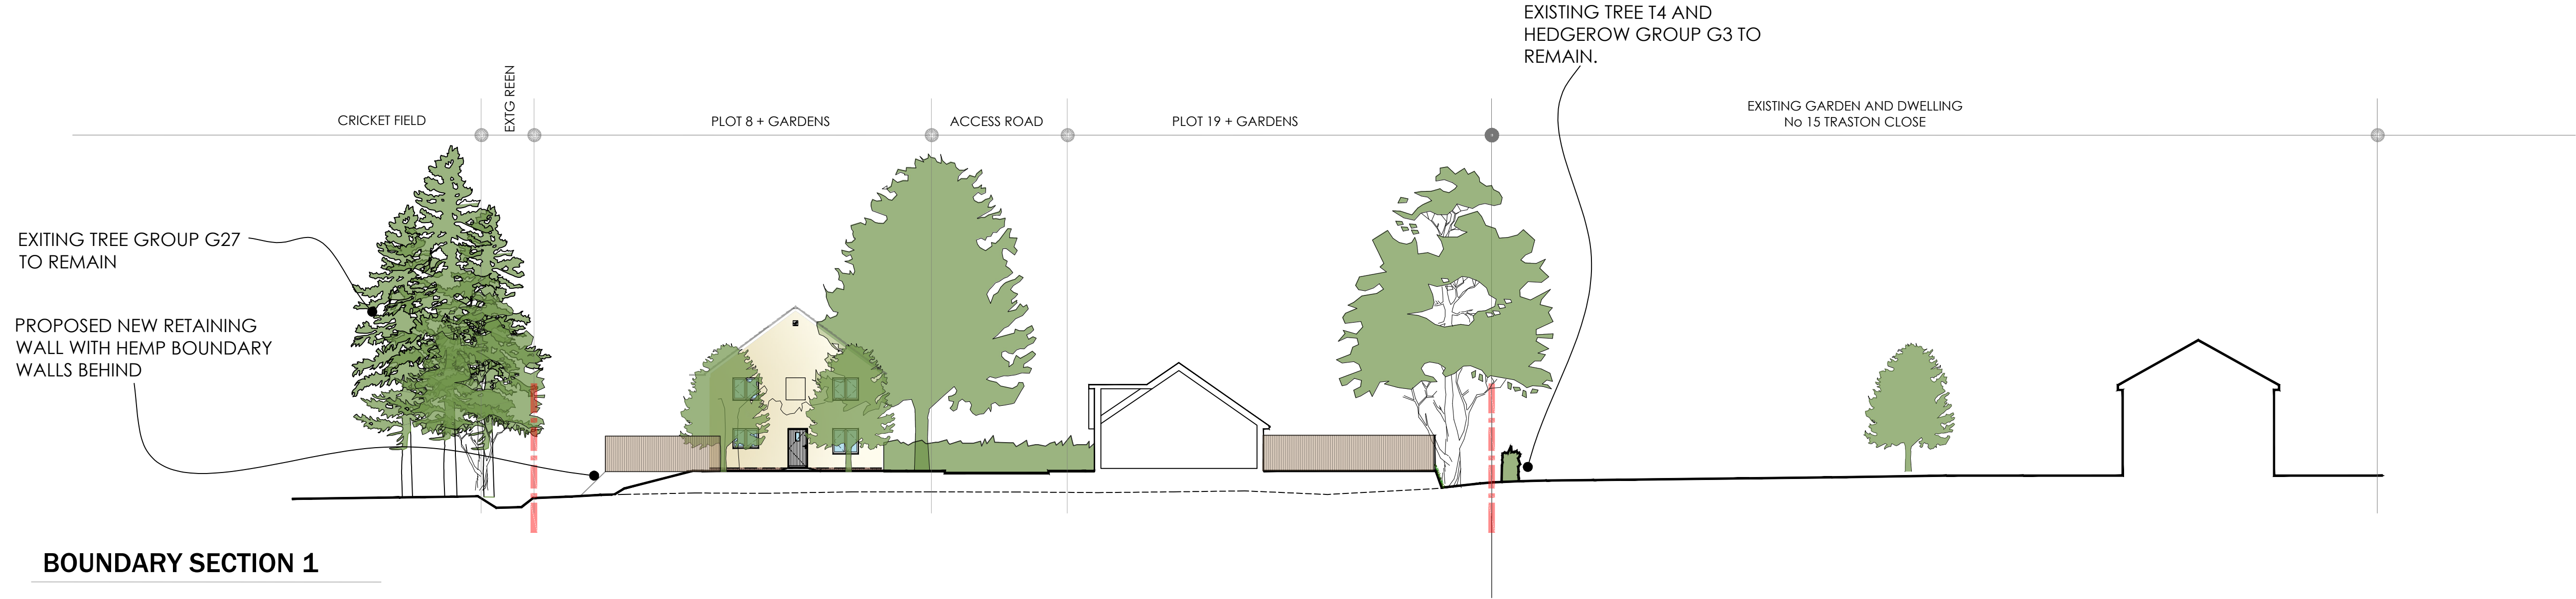

KEY PLAN
NTS

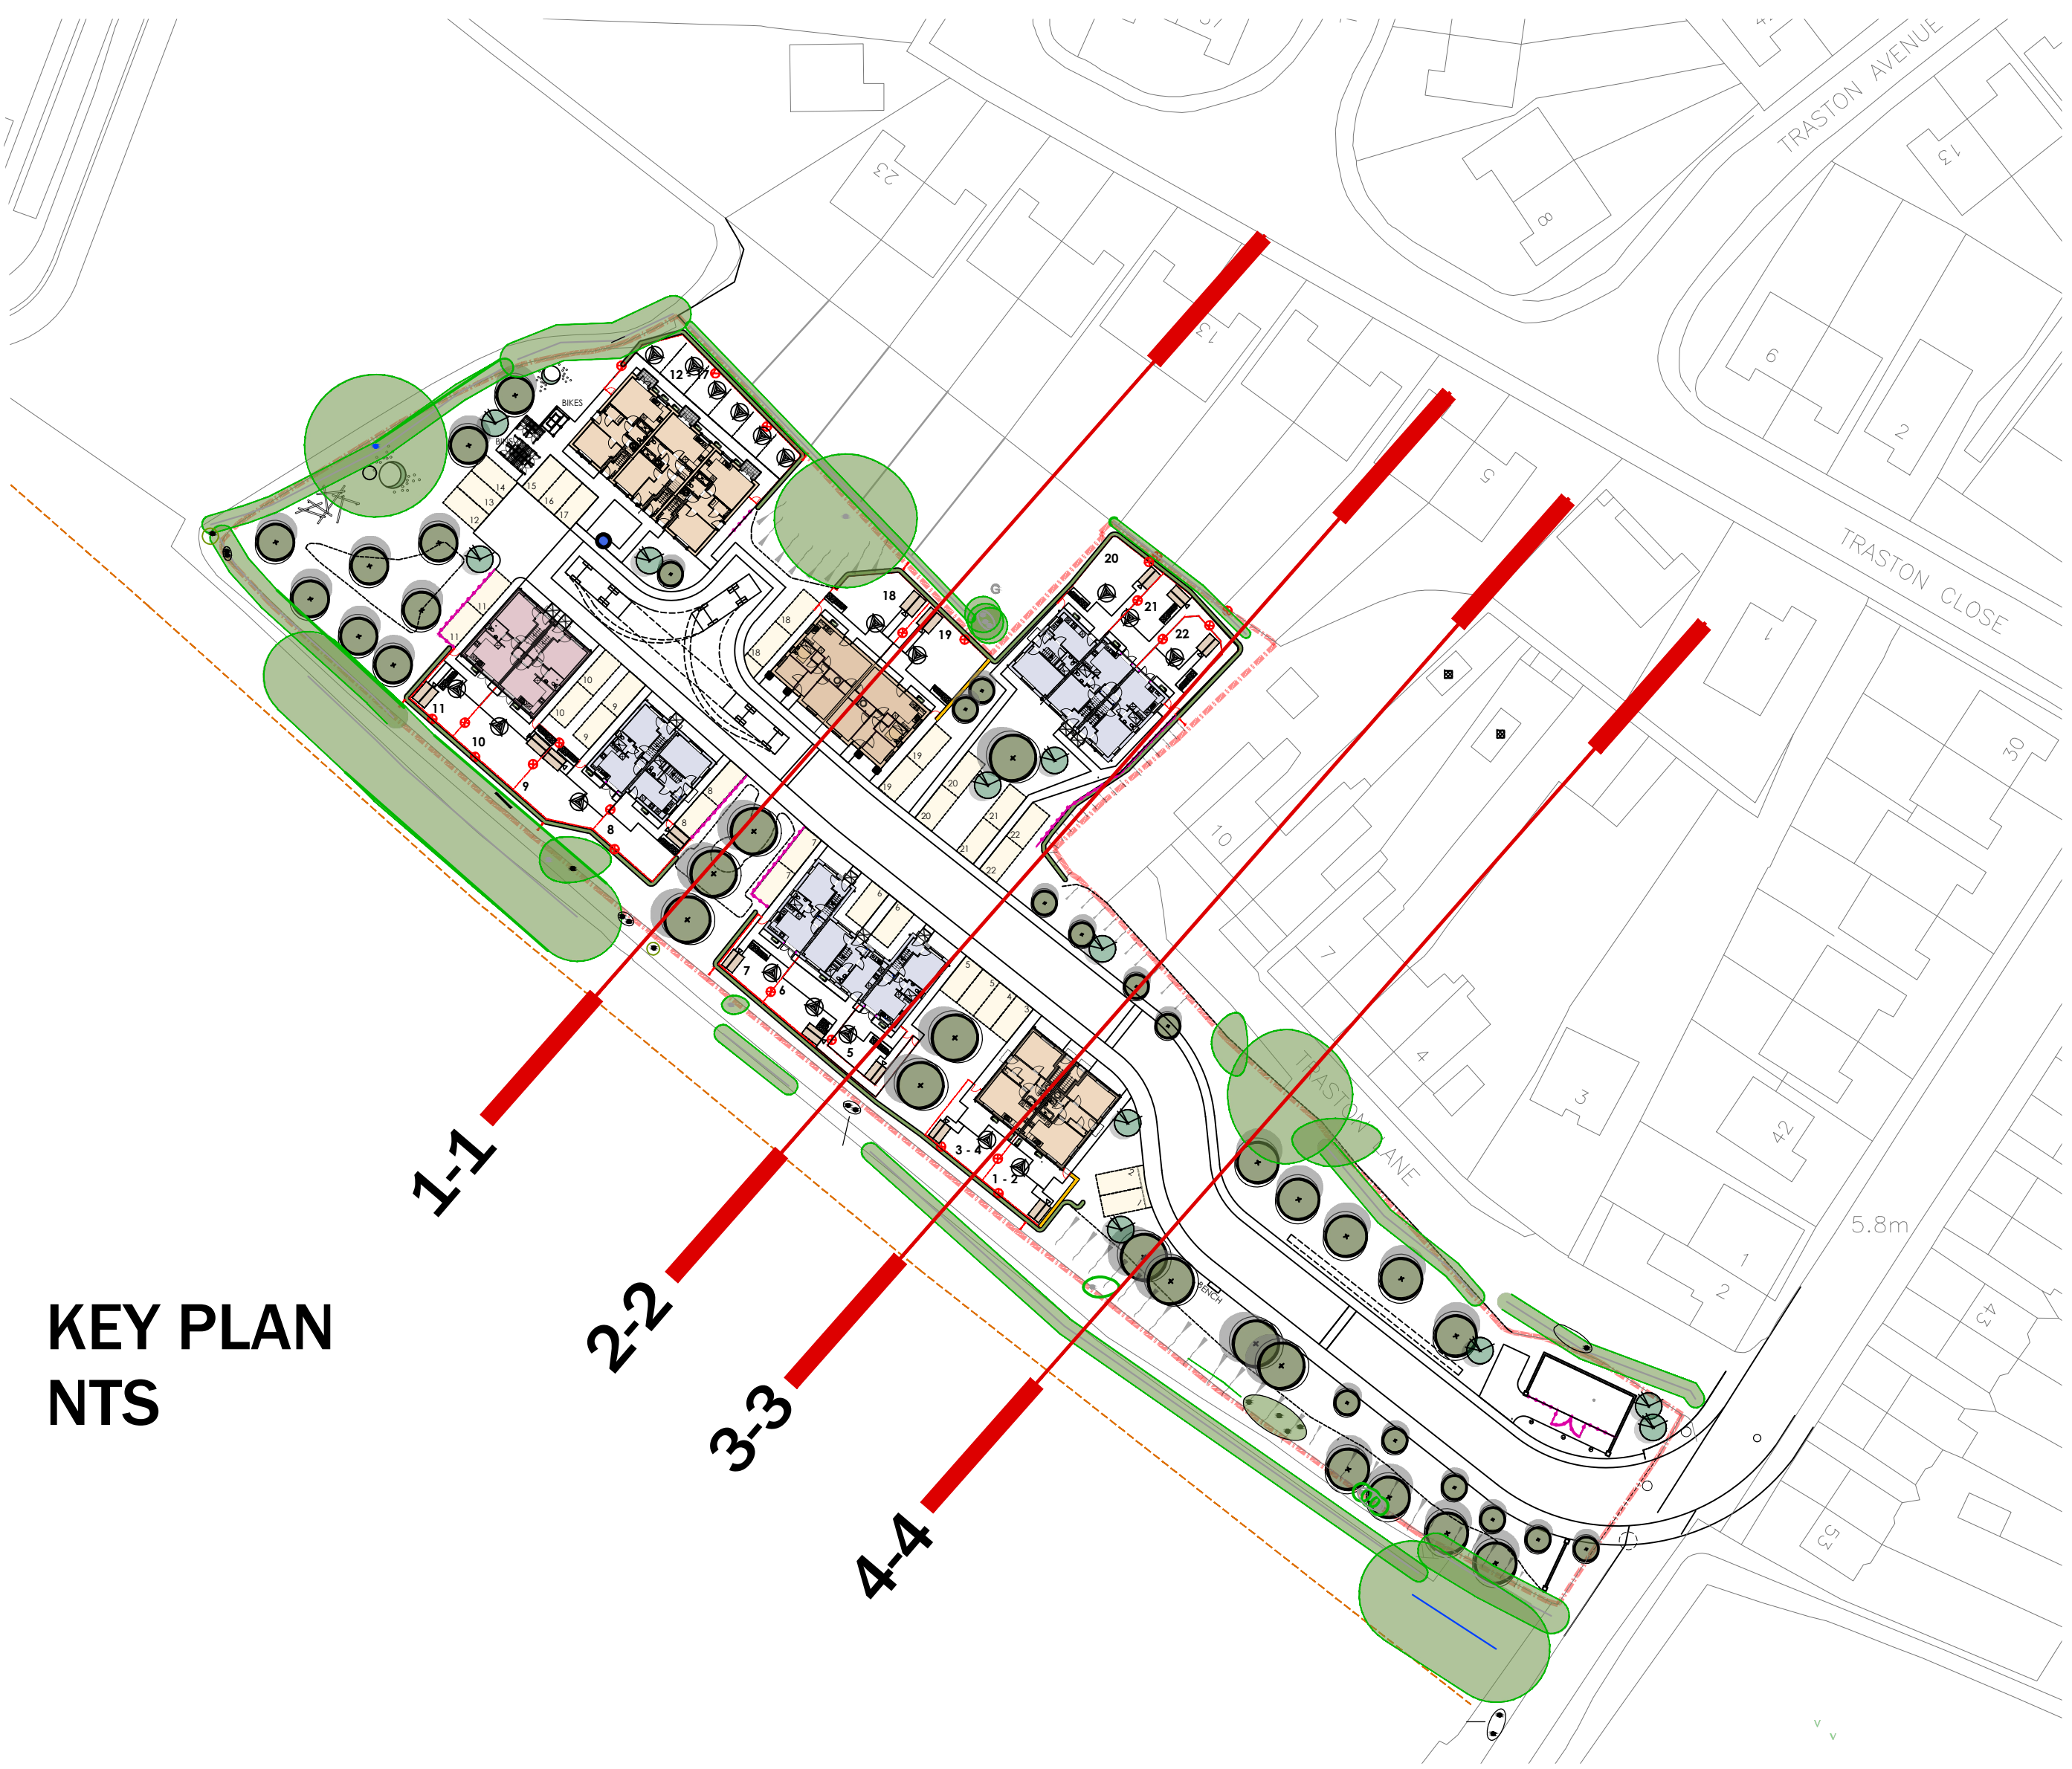

Do not scale from this drawing.
The user of this drawing shall ensure all
information is correct and complete and
omitted to a professional design.
This drawing is copyright. It must not be
reproduced, stored in a retrieval system,
transmitted, or otherwise used in any form
without prior permission of the author.
Design.

Revisions			
REV A	APRIL 24	TO BE REFINED DUE TO THE	
REV B	APRIL 24	TO BE REFINED DUE TO THE	
REV C	APRIL 24	TO BE REFINED DUE TO THE	
Client	Drawing No	Scale	Revision
Wellspring / Bron Afon HA	LT2413.04.09	1:200 @ A0	B
Job Title	Drawing Title	Date	Checked
Traston Lane, Newport	Boundary and site sections	Jan 26	KML

Drawing Purpose
PLANNING

PROPOSED BOUNDARY AND SITE SECTIONS

Scale 1:200

