

MATERIAL KEY LEGEND

- 1

RECONSTITUTED SLATE ROOF FINISHES - GREY
- 2

WHITE UPVC FASCIAS, SOFFITES AND BARGEBOARDS WITH BLACK RAINWATER GOODS
- 3

ANTHRACITE GREY UPVC DOUBLE GLAZED WINDOWS AND REAR DOOR UNITS
- 4

THRU COLOURED RENDER SYSTEM AS MAIN FINISHES - COLOUR TO SUIT PLOTS
- 5

GRP PORCH CANOPY OVER
- 6

FACING BRICKWORK UP TO DPC LEVEL
- 7

GRP COMPOSITE FRONT ENTRANCE DOORS
COLOUR: TBC
- 8

ANTHRACITE GREY FIBRE CEMENT HORIZONTAL BOARDING
DETAIL
- 9

LOCATION OF BIRD BOX - REFER TO ECOLOGISTS REPORT
- 10

LOCATION OF BAT BOX - REFER TO ECOLOGISTS REPORT
- 11


PV PANELS - EXACT LOCATIONS TO SUIT DWELLINGS
ORIENTATION TO SOUTH

Do not scale from this drawing.
The users of this drawing shall check all dimensions and areas and confirm that they are correct and omissions to LeTrucco Design.
This drawing is copyright. It must not be reproduced or used for any other purposes without prior permission of LeTrucco Design.

Revisions
Revisions shall be indicated by a number in the margin and a description of the change. Drawing updated along with plot numbers to suit revised site layout
Rev.B No25 Additional door added between hall and kitchen
Rev.C April 26 New house layout in accordance with revised site layout

Drawing No	Revision	Scale	Scale	Date	Checked
LT2413.04.105	C	1:100 @ A1		Nov 24	KWL
Job Title	Drawing Title				
Traston Lane, Newport	3P 2B Bungalow Type - 18 - 19				

Drawing Purpose
PLANNING

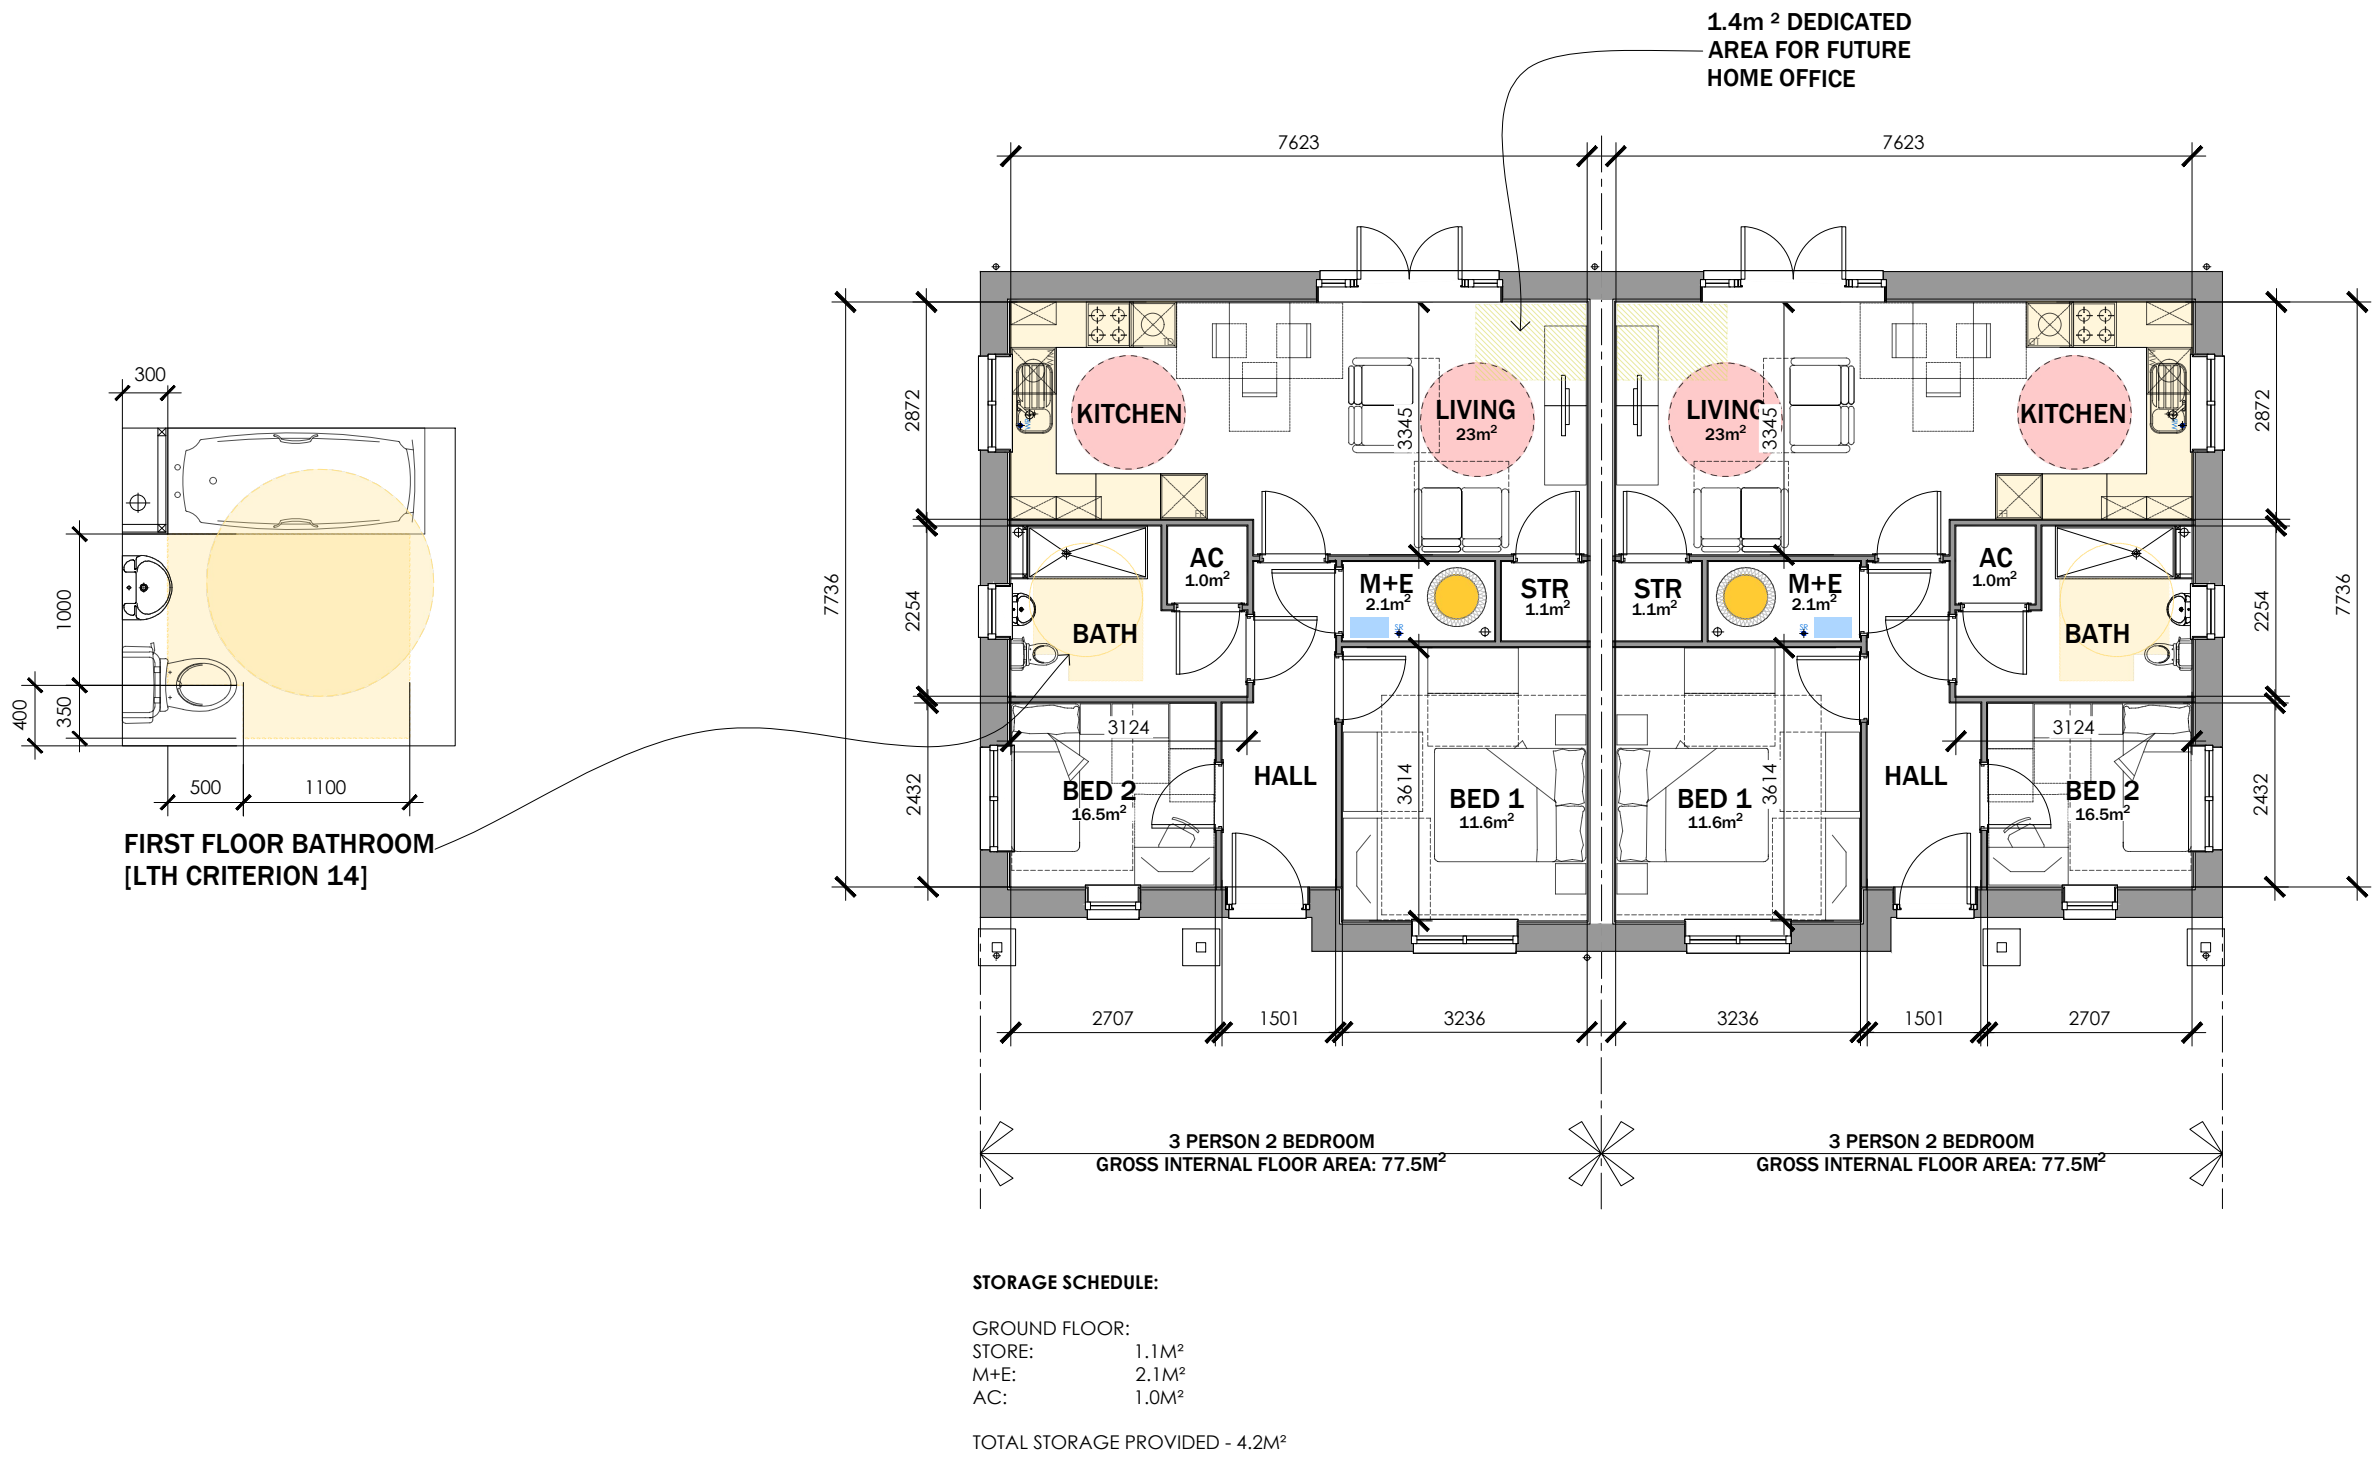

3P 2B HOUSE TYPE 1
Plots 18 - 19
G.I.A = 77.5M² / 834 ft²

