
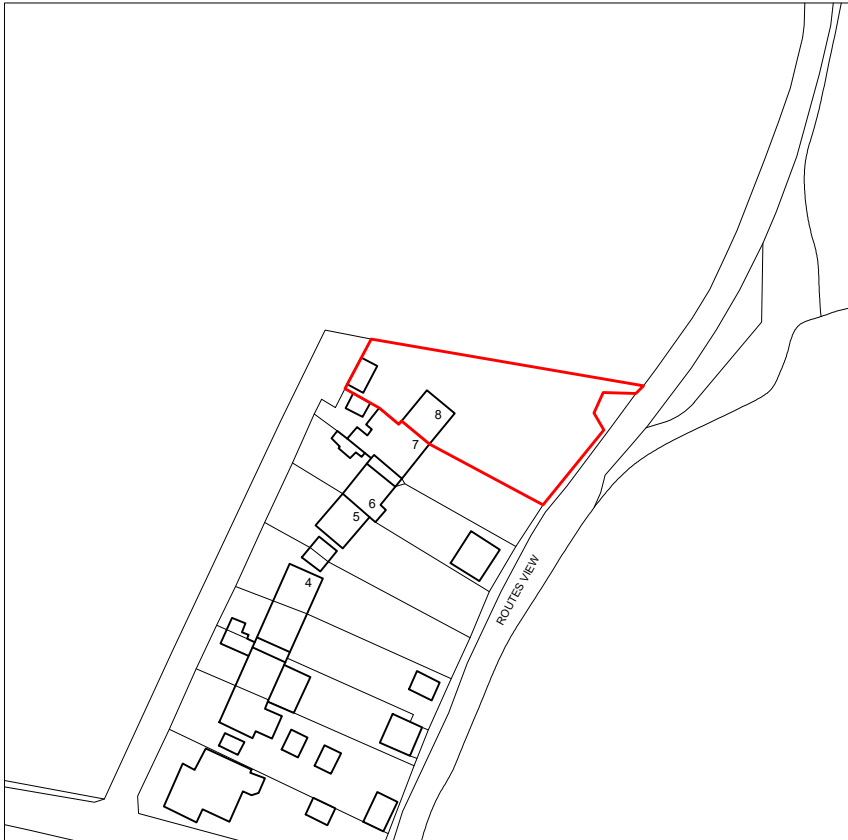


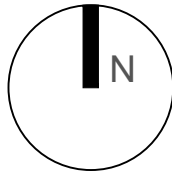

@CROWN COPYRIGHTS AND DATABASE RIGHTS 2024 ORDNANCE SURVEY 100047474

**A/D** ARCHITECT  
DESIGNS

OFFICE :  
ARCHITECT DESIGNS  
102 Ternata Drive,  
Monmouth, NP25 5UY

Phone :  
07714745395

E-mail :  
myprojects@architectdesigns.co.uk

### NOTES:

THIS DRAWING IS INDICATIVE ONLY  
AND MUST NOT BE RELIED UPON  
FOR CONSTRUCTION UNLESS THE  
DRAWING IS NAMED AS  
'CONSTRUCTION'.

ALL DIMENSIONS TO BE CHECKED  
AND VERIFIED, WITH ANY  
DISCREPANCIES REPORTED TO  
ARCHITECT DESIGNS.

THIS DRAWING REMAINS THE  
PROPERTY OF ARCHITECT DESIGNS  
AND MUST NOT BE COPIED OR  
REPRODUCED WITHOUT PRIOR  
WRITTEN PERMISSION.

### PROJECT TITLE

**Two Storey Side Extension &  
Single Storey Rear Extension**

DRAWING TITLE:  
**Location Plan**

CLIENT NAME:  
**Kieran Shelley**

CLIENT ADDRESS:  
**8 Routes View, Llanwern  
Newport, NP18 2DR**

DRAWING No. **10**

REVISION No. **00**

DRAWN BY: **LT**

DESIGNED BY: **LT**

| Rev.No | DATE | REV. NOTE |
|--------|------|-----------|
|        |      |           |
|        |      |           |
SHEET SIZE: **A3**

SCALE: 1:1250

DATE:  
10.10.2024

THIS DRAWING IS A COPYRIGHT OF  
ARCHITECT DESIGNS AND MUST NOT BE  
DUPLICATE OR REPRODUCED WITHOUT  
PERMISSION FROM THE COMPANY.

10/10/2024