


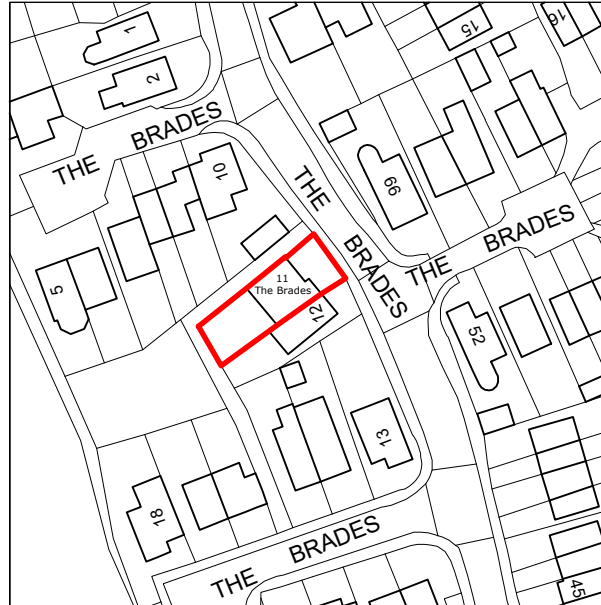

Rev:	Description:	By:	Date:
------	--------------	-----	-------



octopusenergy

services

Accredited by:





Drawing title:

David Roman

11, The Brades

Caerleon, Newport NP18 3PS

	Scale: 1:1250	Paper Size: A4	Drawn: D. Rodriguez	Checked:
Location Plan	Project ID: J-29F1CF5B	Drawing No: 00	Revision:	Date: 13.03.2025