




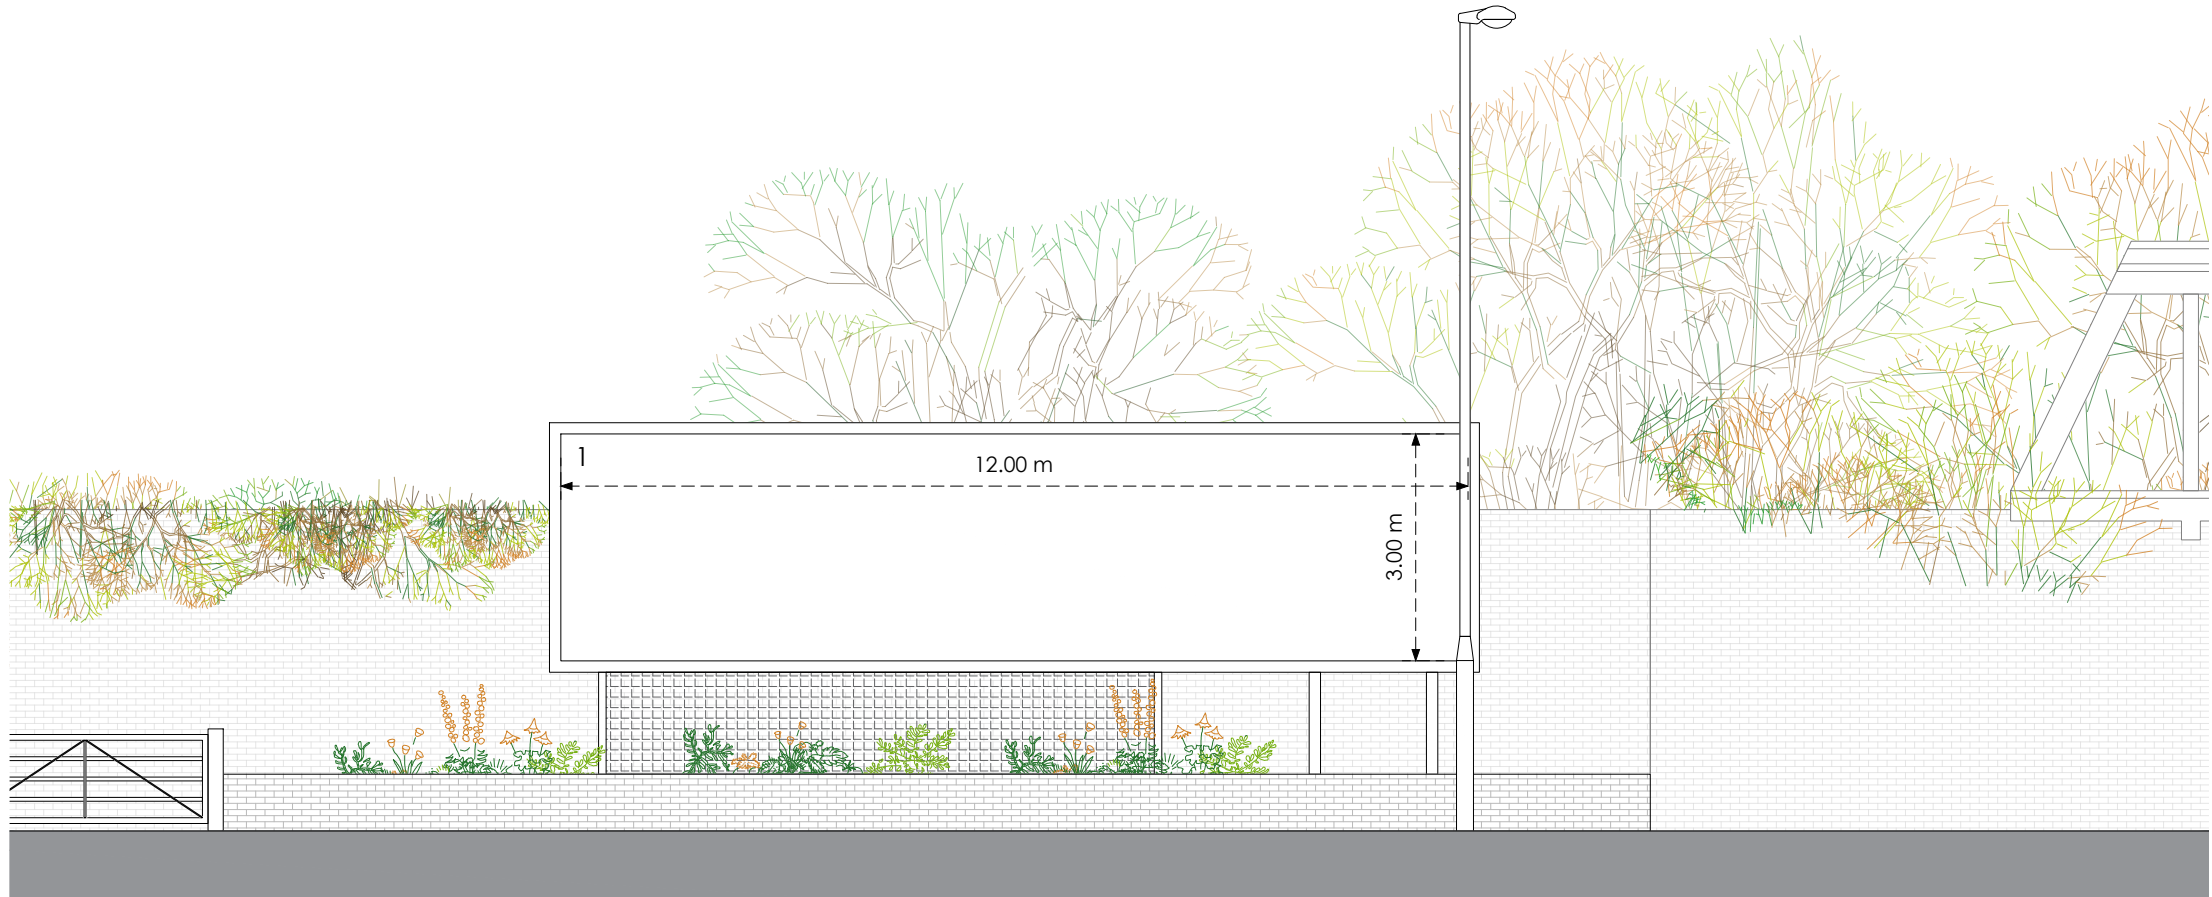


Front

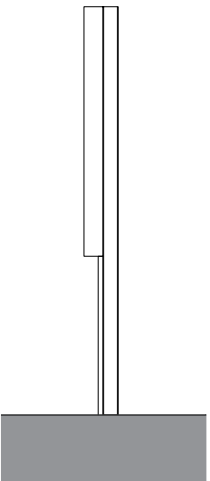


Side
Existing

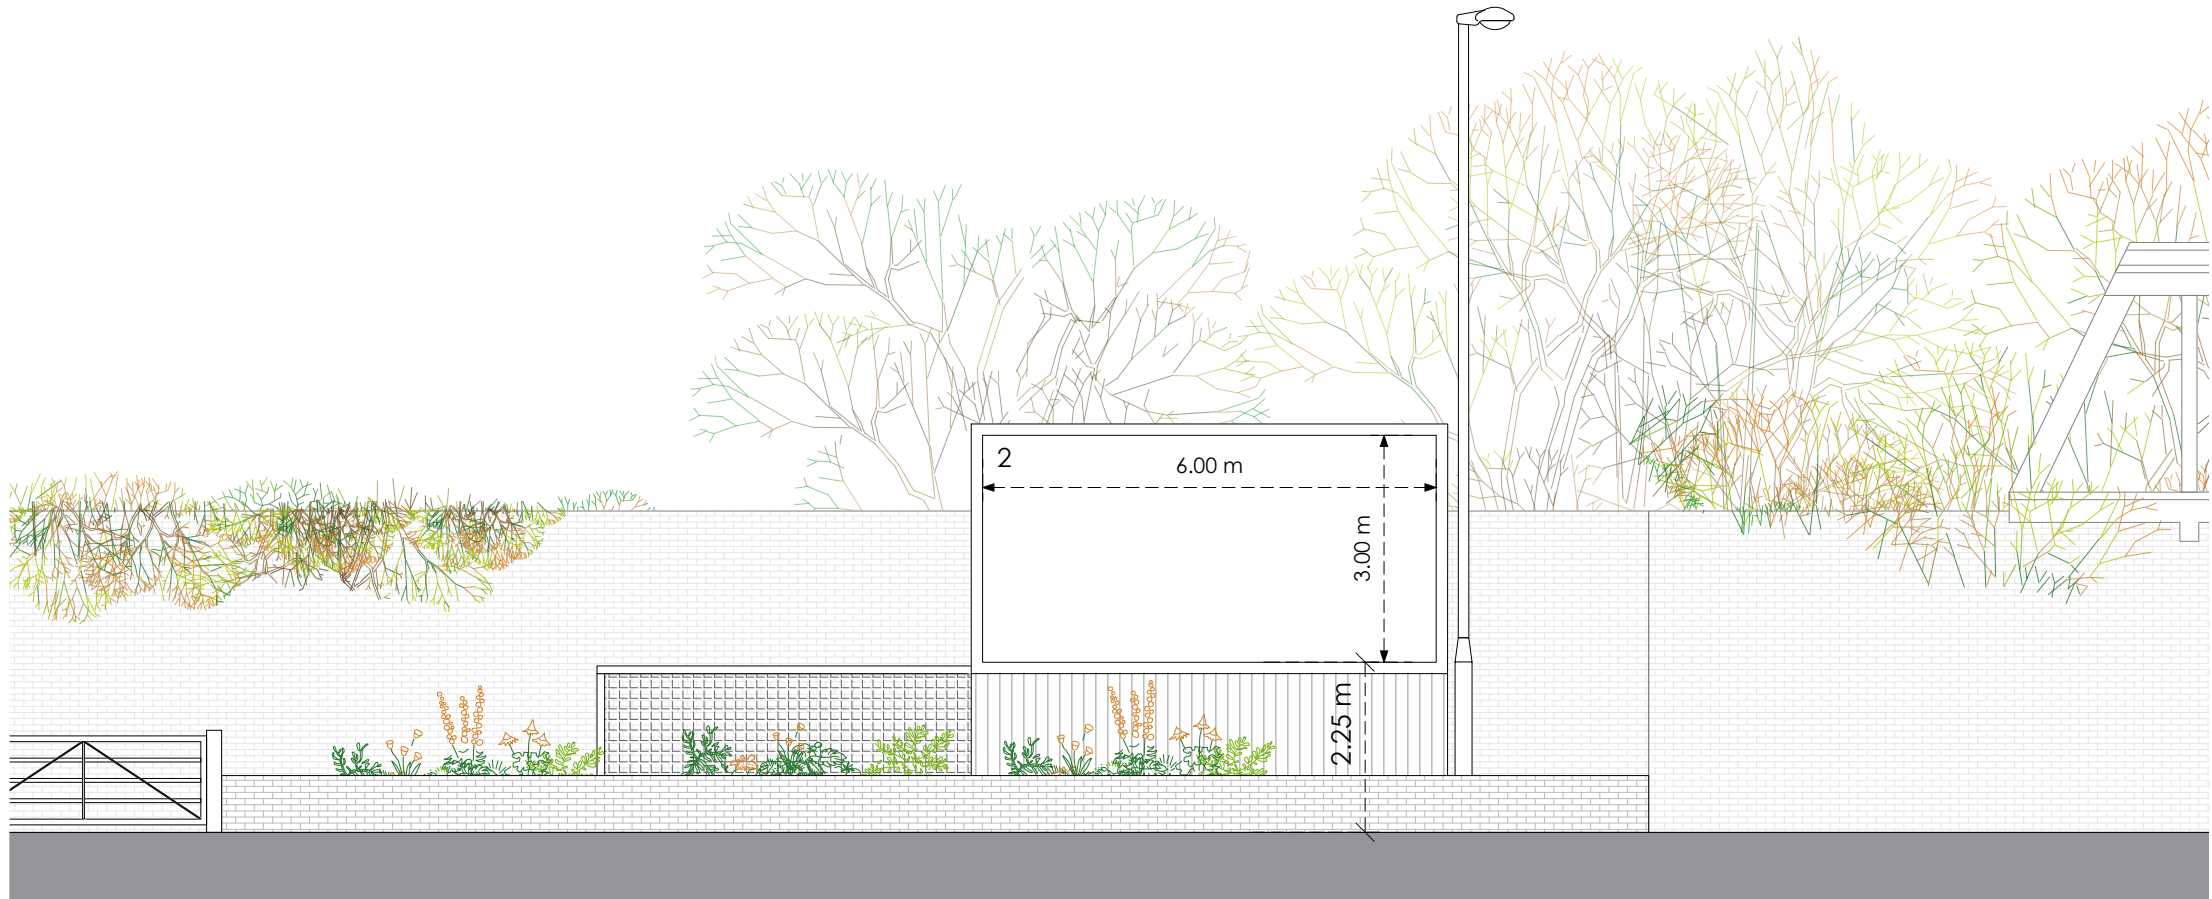

Front

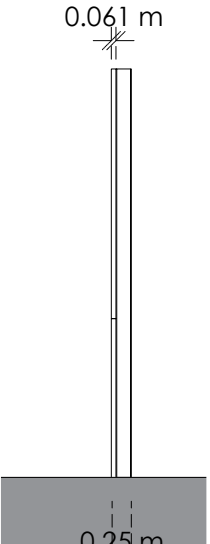

Side
Proposed

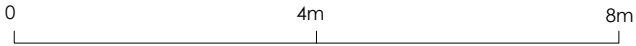

Title
Existing and Proposed Elevations

Address
55 Chepstow Road, Newport, NP19 8BX

Client

Job No.
23529

Issued
28/08/25

Scale
1:100 @ A3

- Key**
- 1. Existing Advertising Panels to be Removed
 - 2. Proposed Digital Display

All information is to be checked on site for accuracy and fit. Only drawings with WD status with the most recent revision are to be used for construction.