

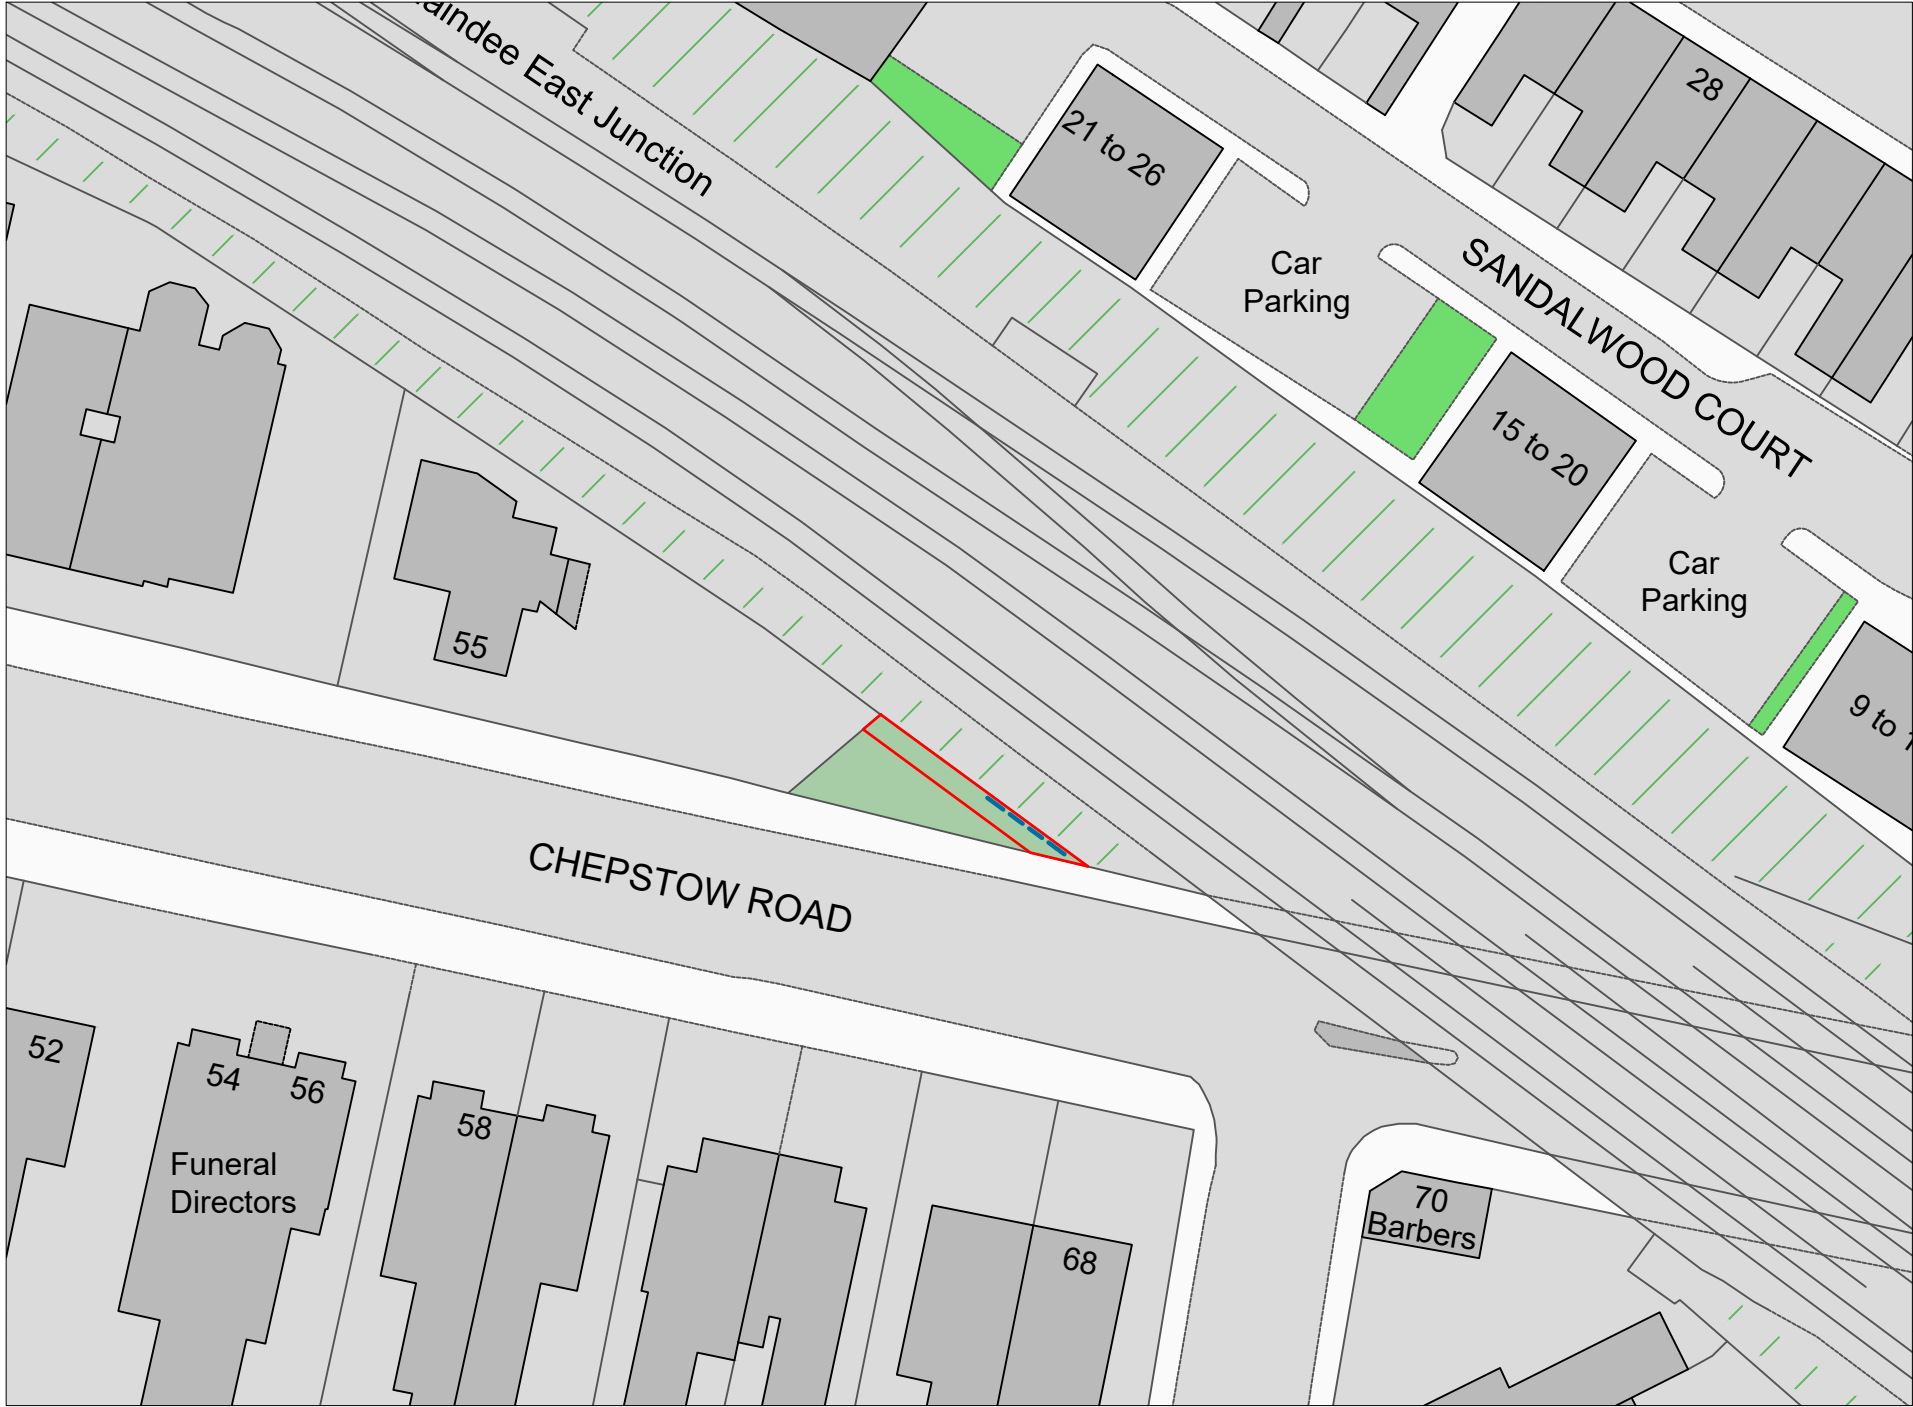


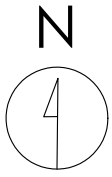

Crown copyright and database rights (2023) OS (100063368)

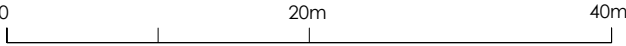

Title
Proposed Site Plan

Address
55 Chepstow Road, Newport, NP19
8BX

Client

Job No.
23529

Issued
28/08/25

Scale
1:500 @ A3

Key

1.	Site Boundary
2.	Proposed Digital Display

All information is to be checked on site for accuracy and fit. Only drawings with WD status with the most recent revision are to be used for construction.