


Newport City Council

Communication Hub Proposal

Site 3 - Pavement outside
157 Commercial Street, Newport NP20 1JQ

SITE PLAN & IMAGES

KEY
Proposals Location:

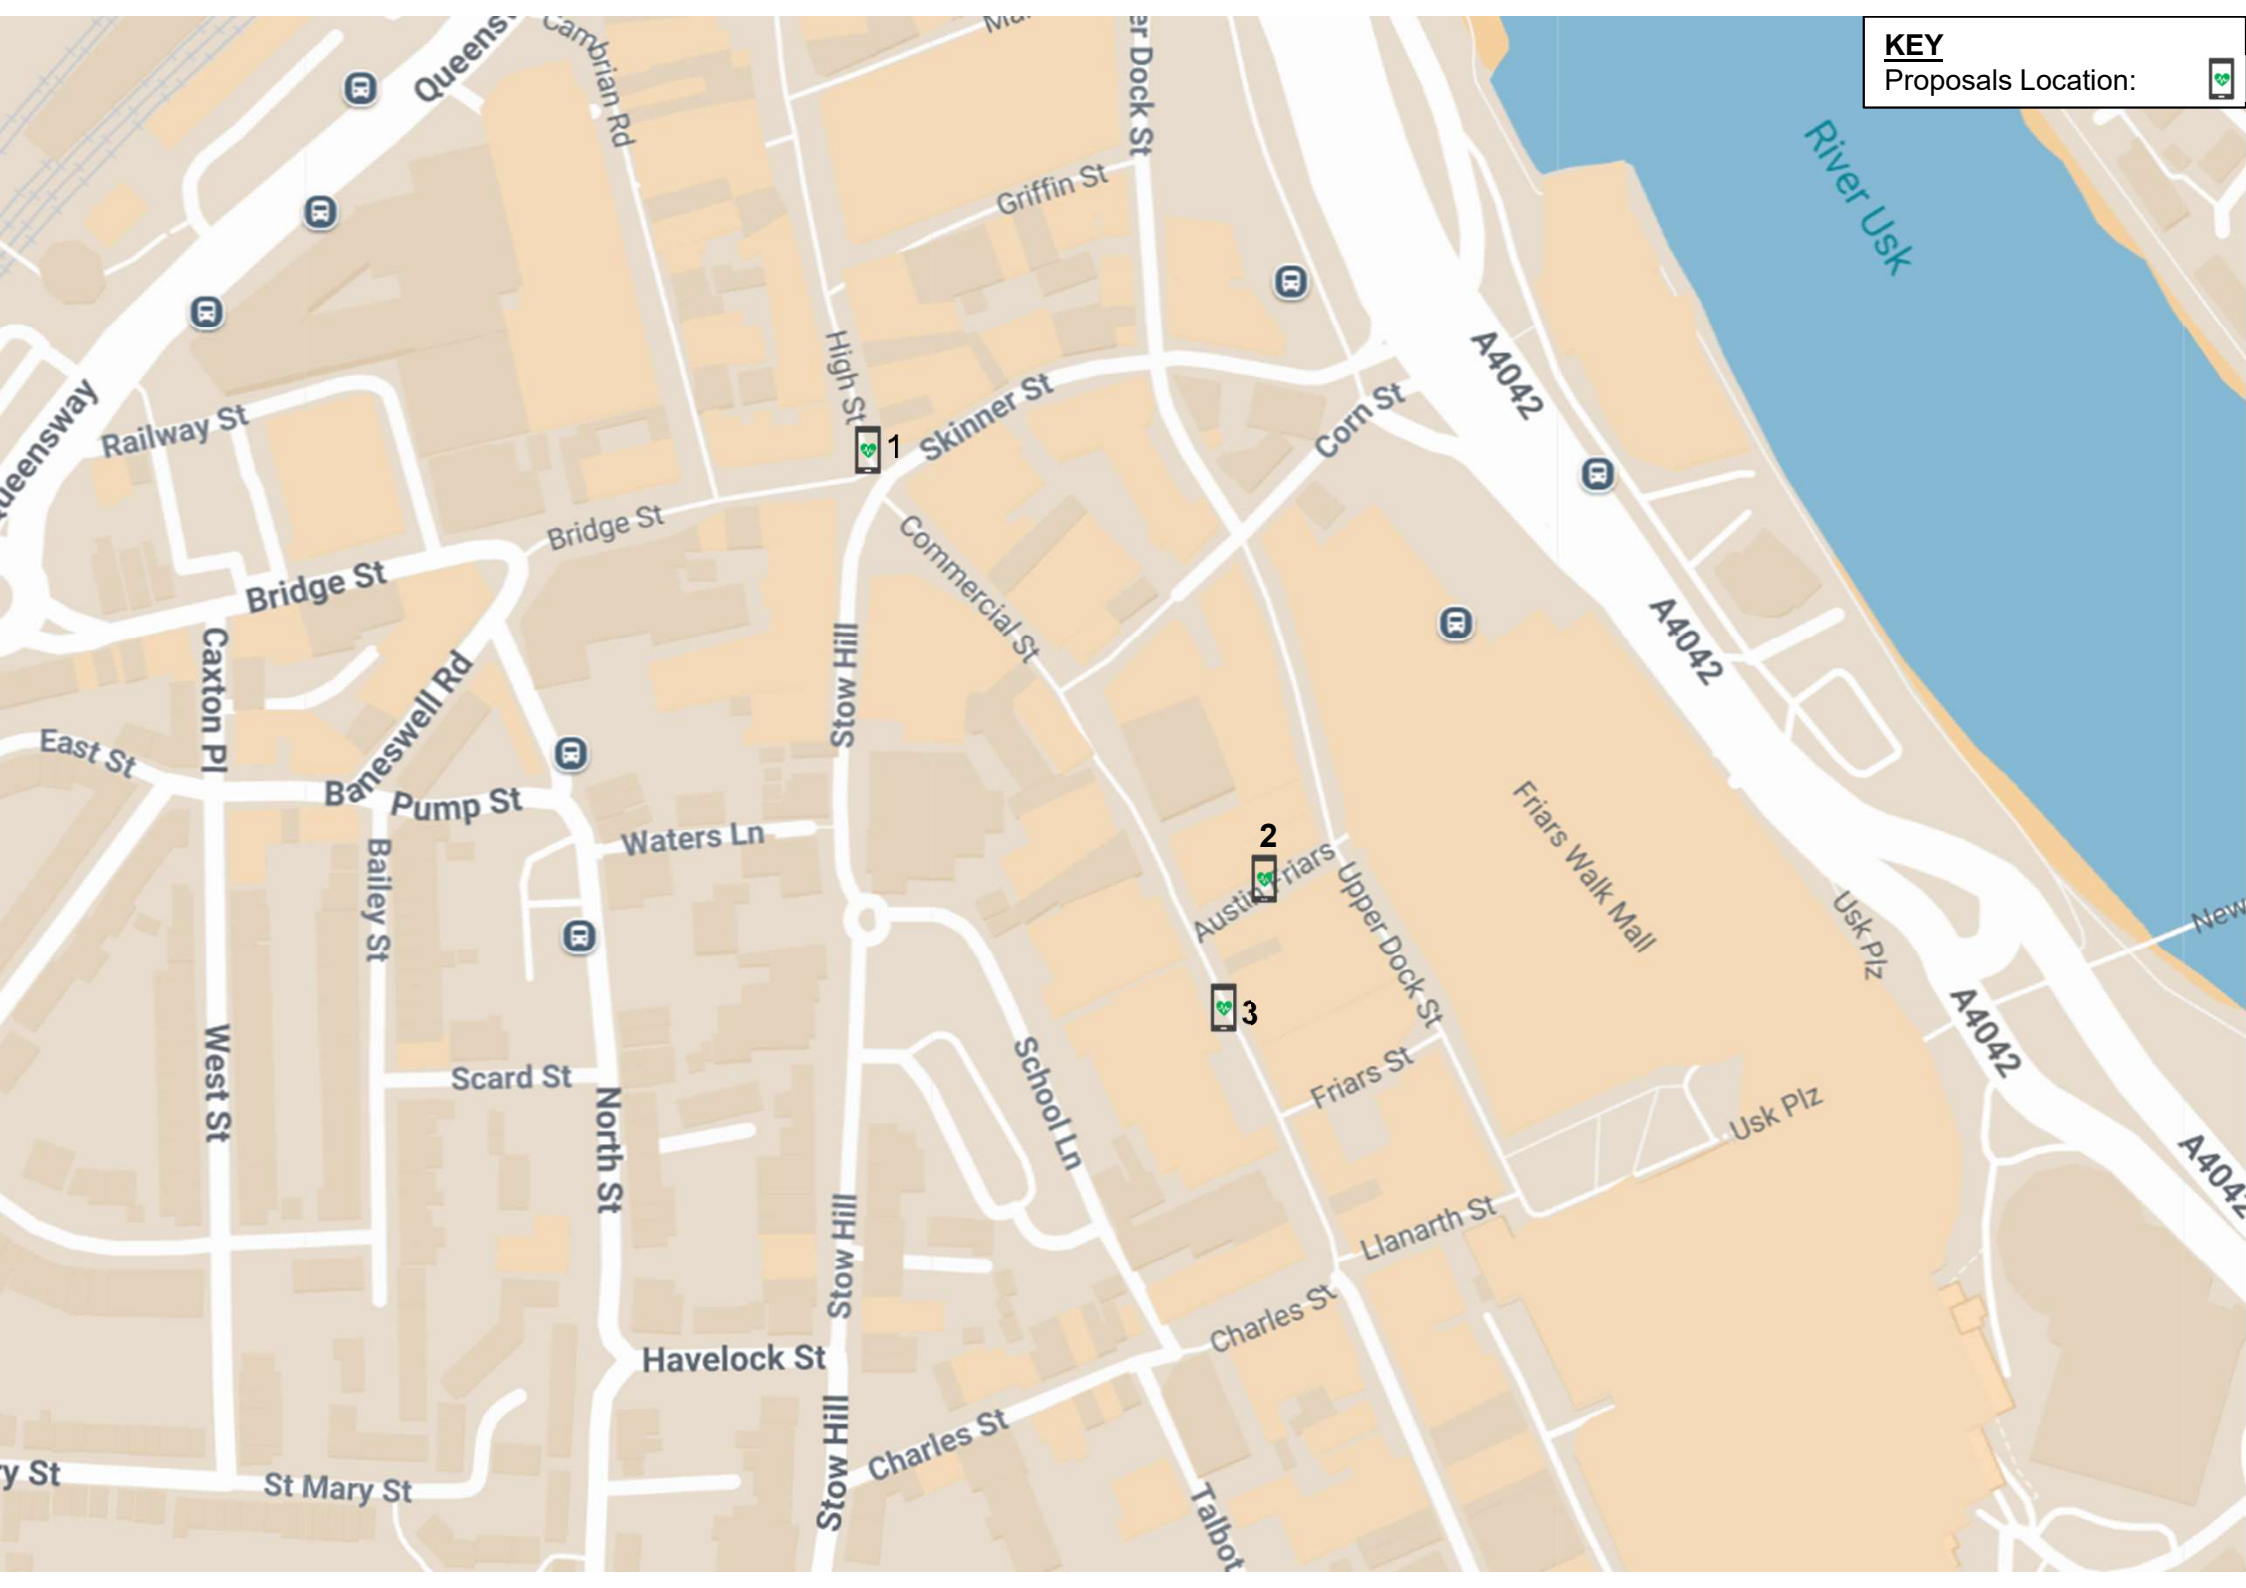

JCDecaux



Pavement outside

o/s 157 Commercial St

NP20 1JQ

Easting: 331145

Northing: 187975

 APPLICATION SITE



Scale 1:1250



JCDecaux




Pavement outside
o/s 157 Commercial St


NP20 1JQ

Easting: 331145m

Northing: 187975m

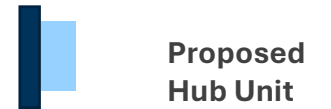

Proposed
Hub Unit

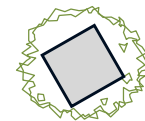


Tree
Planter



Bench



Tree
Planter

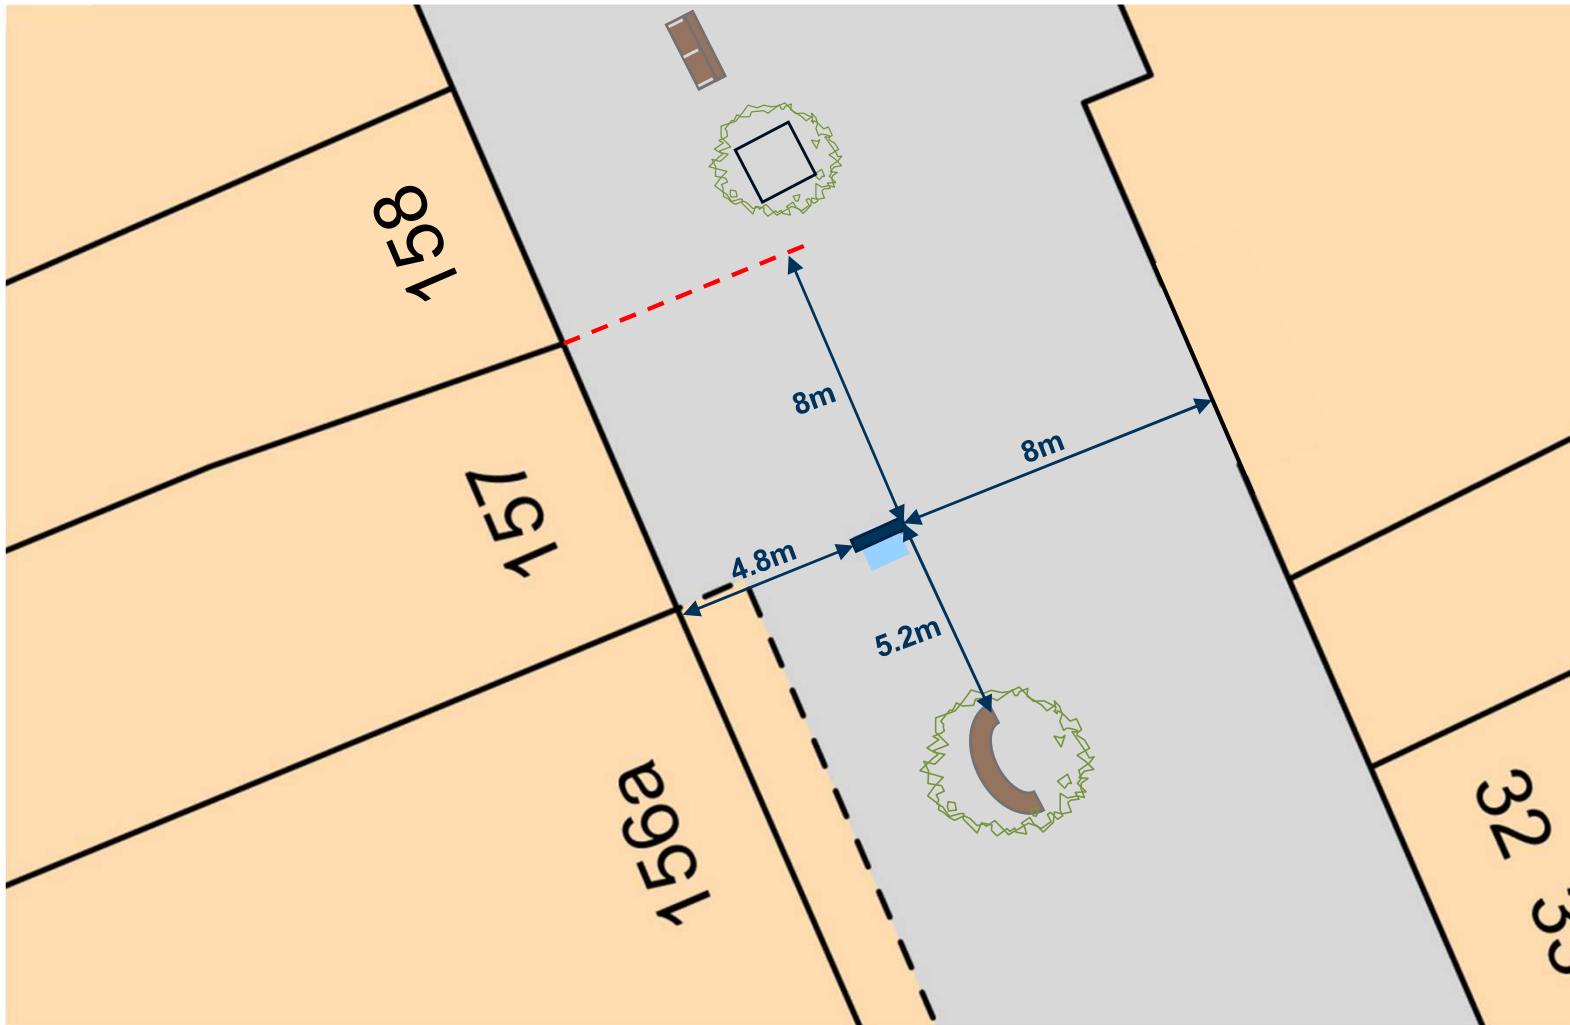

Scale 1:200





Existing Street View



Proposed Street View



Existing Street View



Proposed Street View