


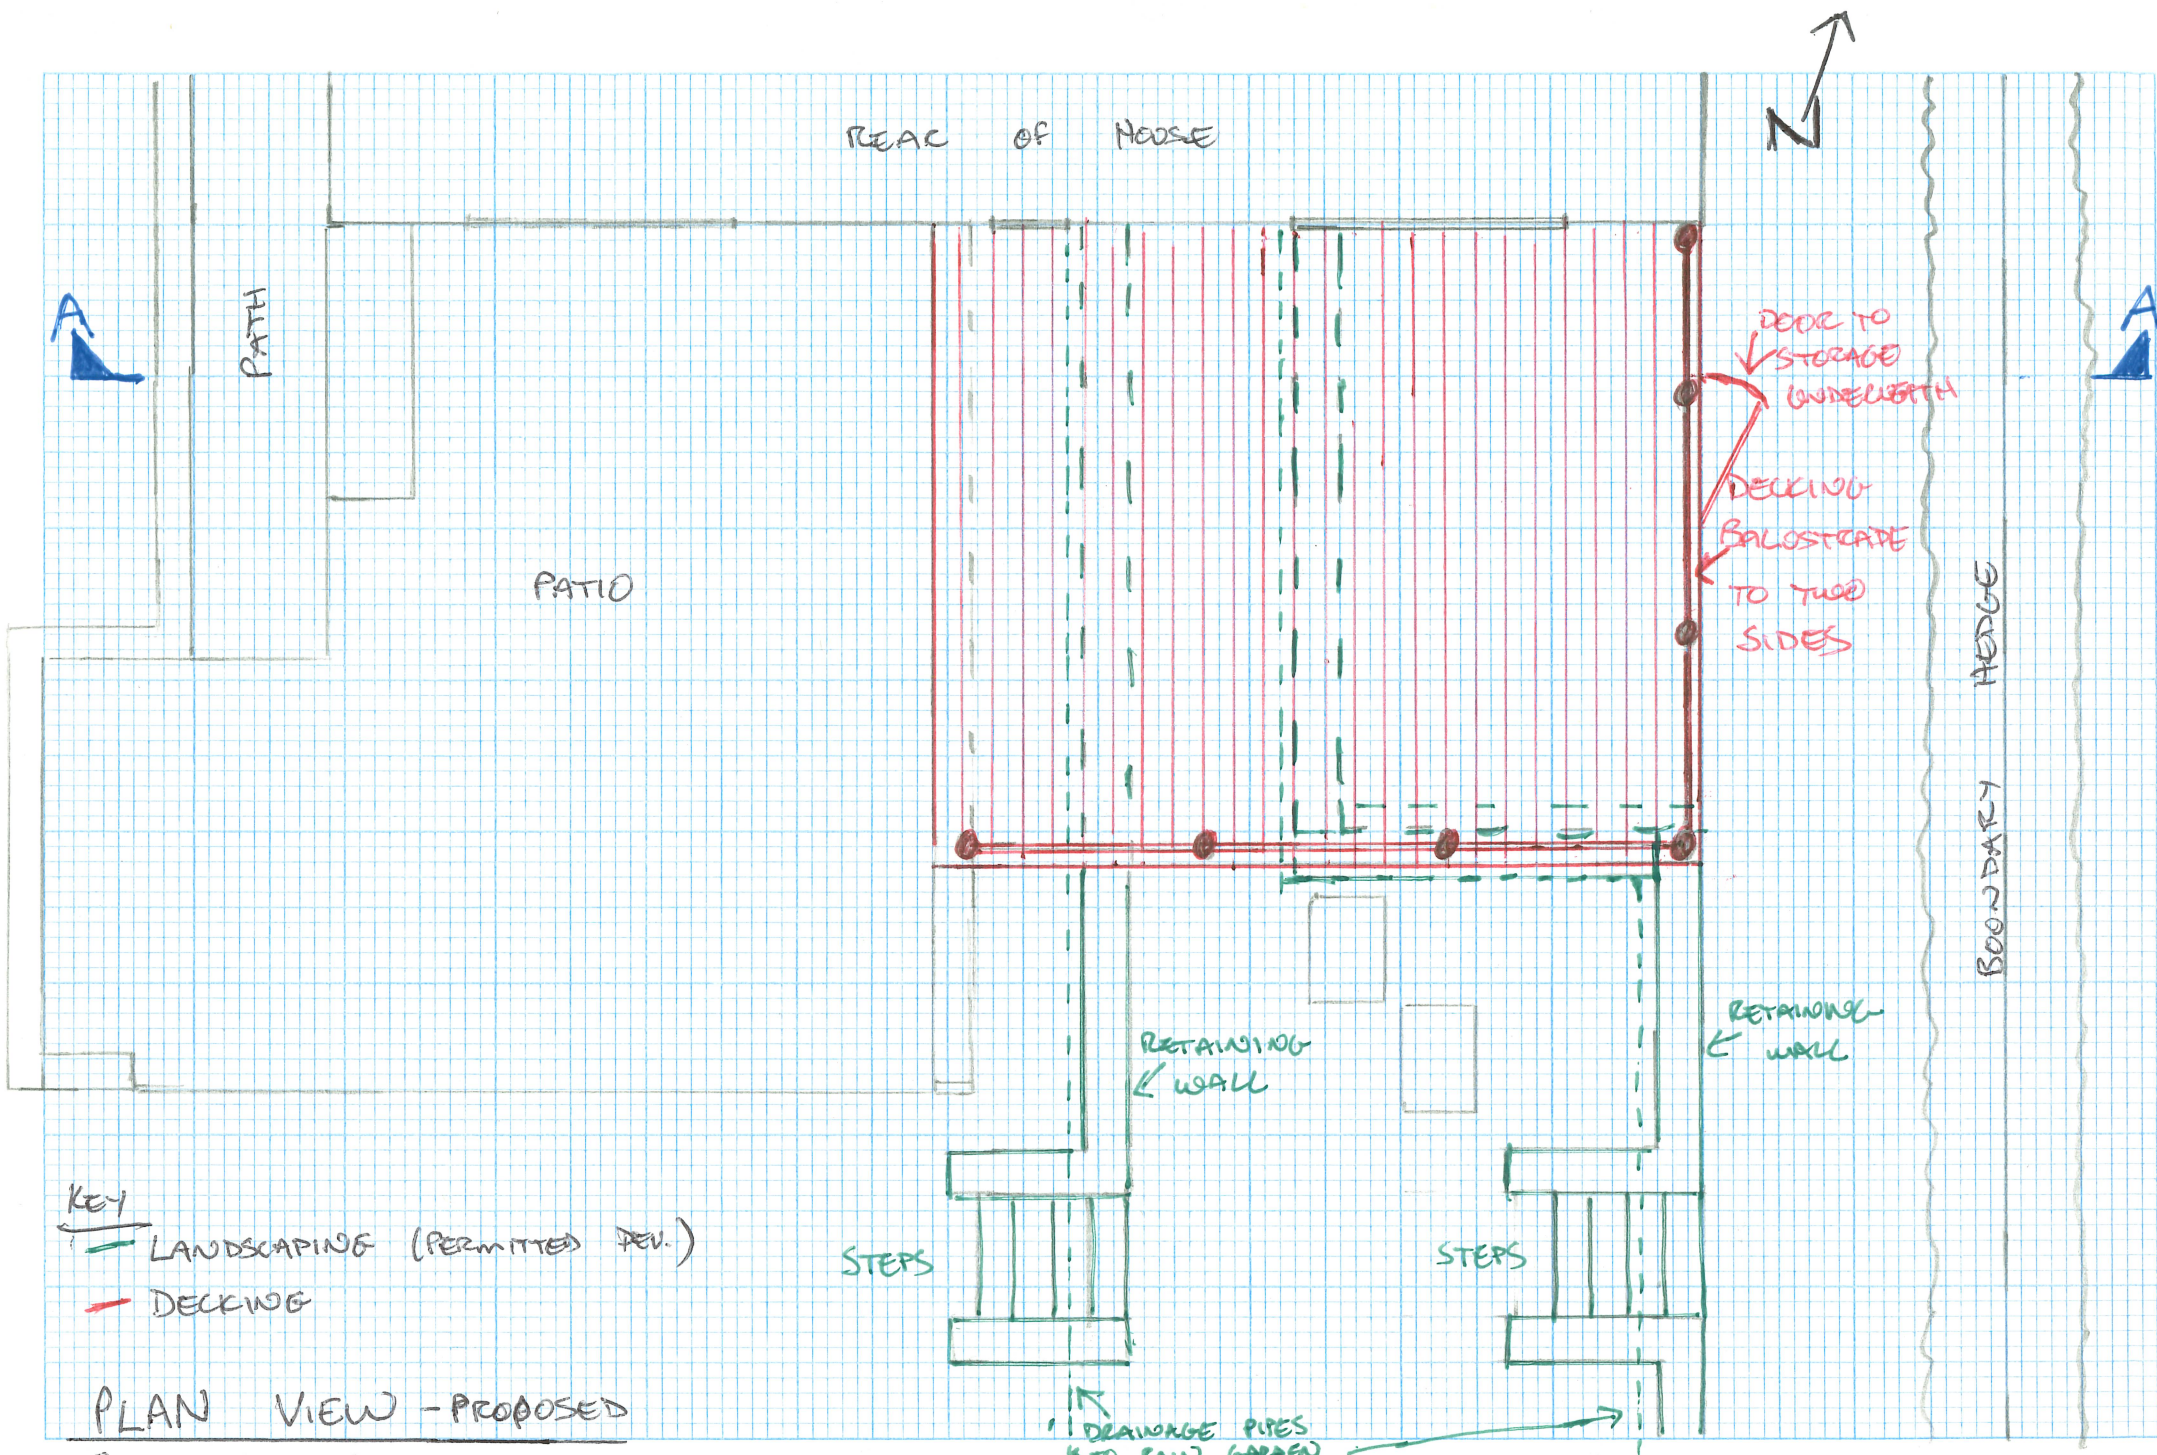

KEY
— LANDSCAPING (PERMITTED DEV.)
— DECKING

PLAN VIEW - PROPOSED

SCALE 1:50
REVISION 2