


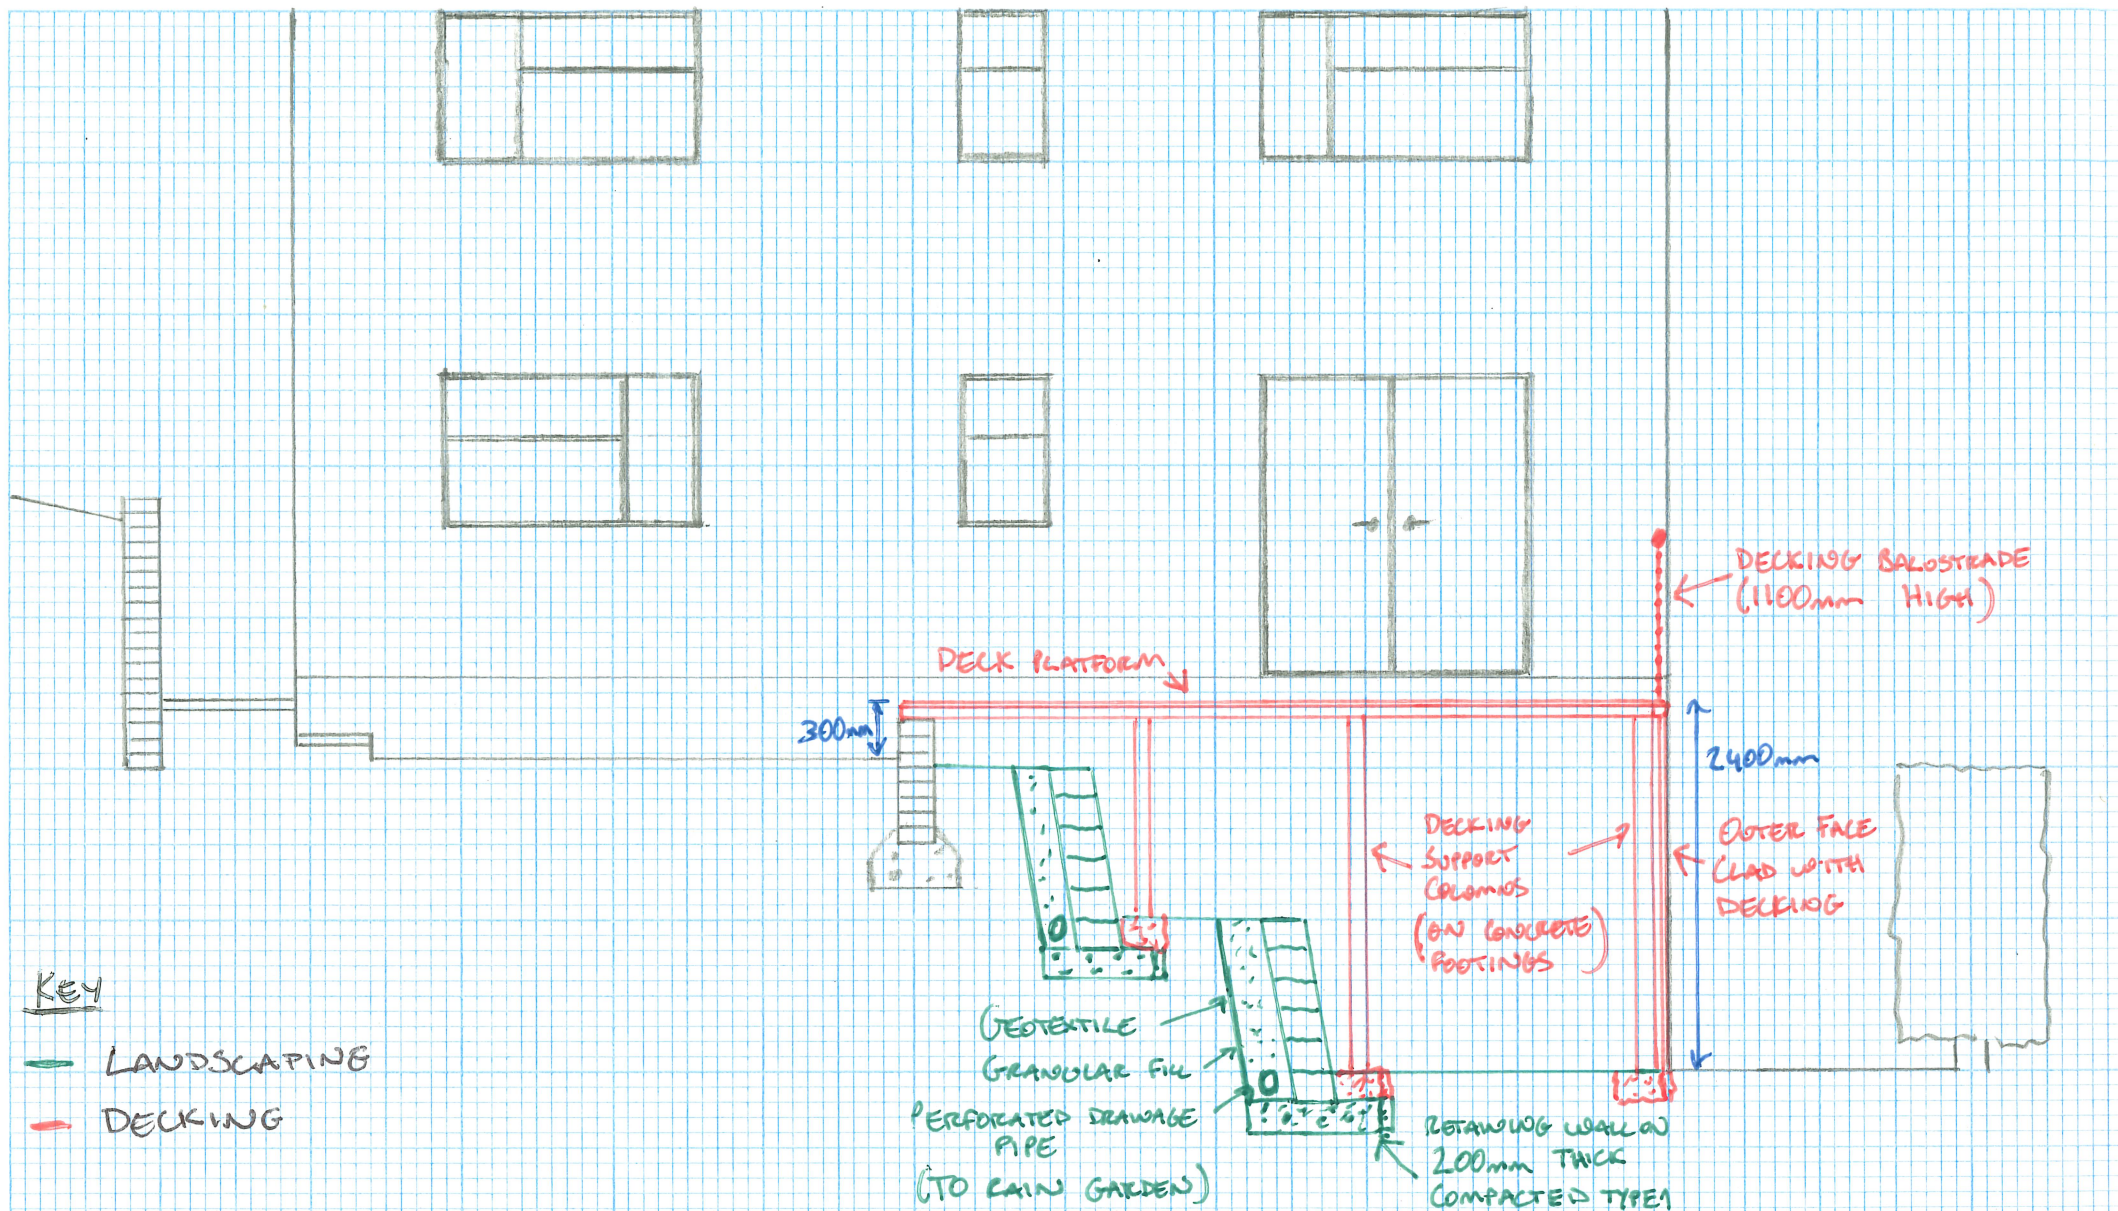

PROPOSED ELEVATION A-A

SCALE 1:50

REVISION 2