


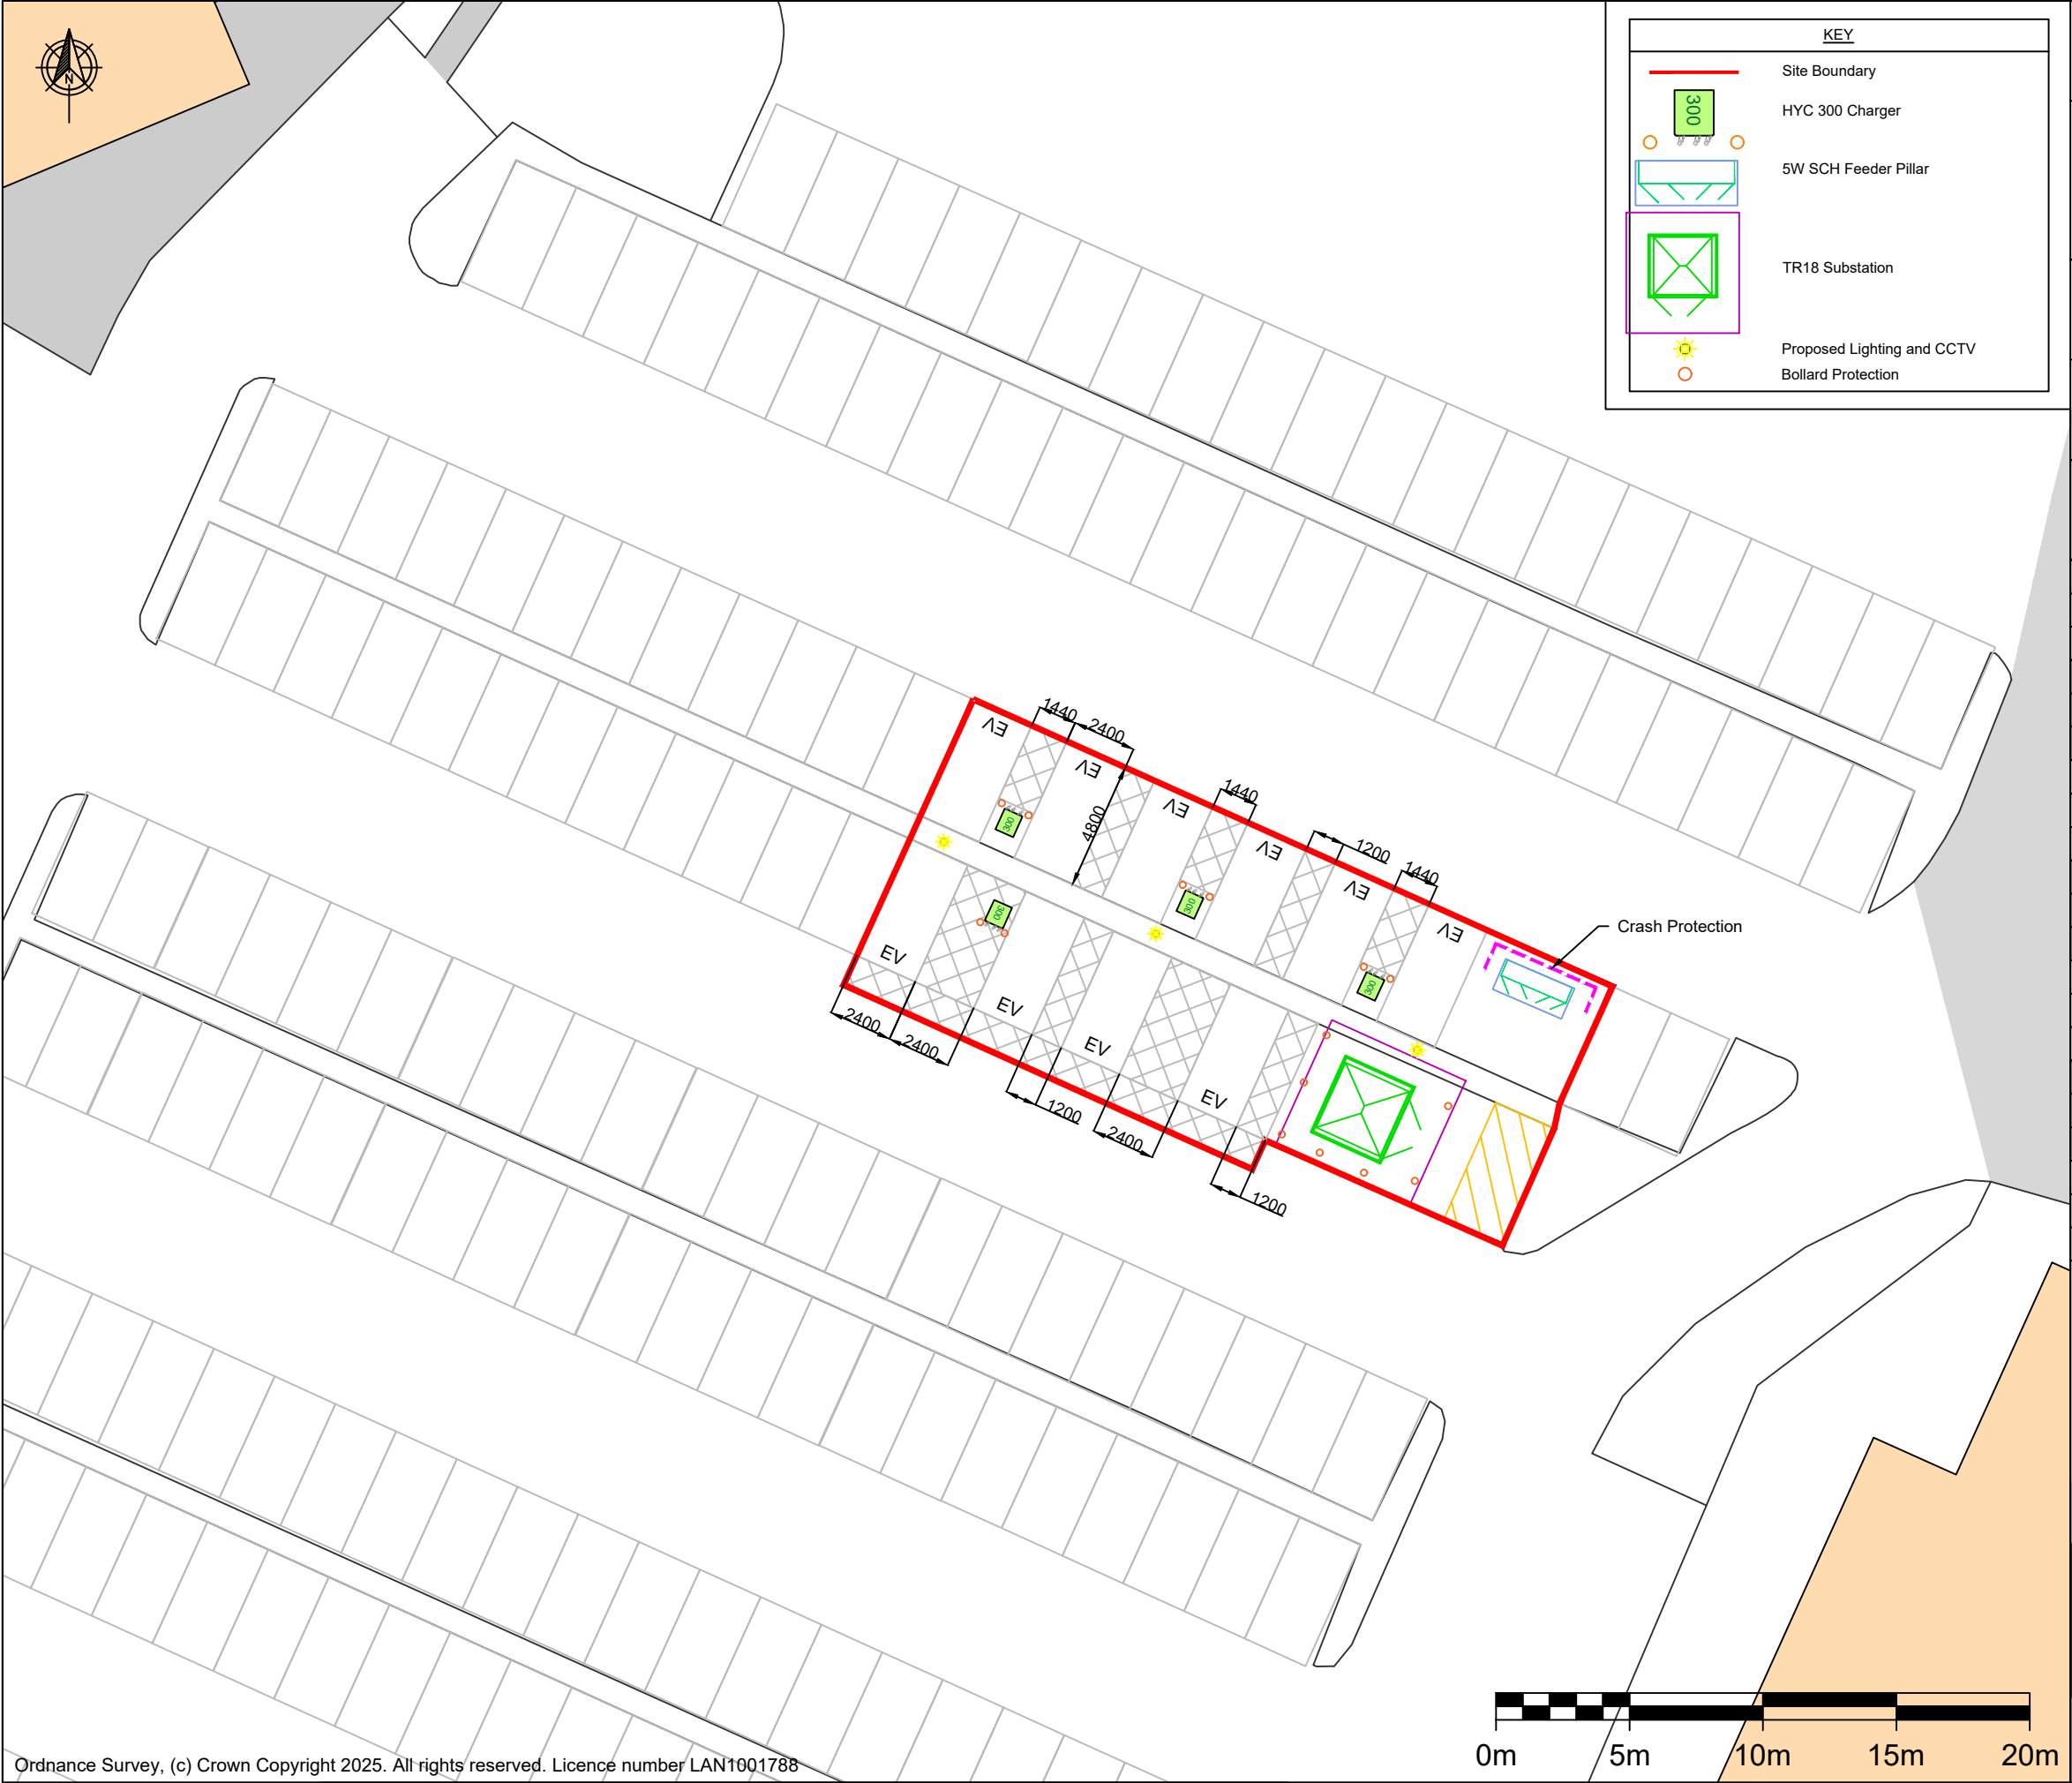

KEY	
	Site Boundary
	HYC 300 Charger
	5W SCH Feeder Pillar
	TR18 Substation
	Proposed Lighting and CCTV
	Bollard Protection

PROJECT NAME

NEWPORT - NEWPORT RETAIL PARK

ADDRESS

Spytty Road
Newport
NP19 4QQ

DRAWING TITLE

PLANNING LAYOUT

DRAWING NO.

EVN1730_03

SCALE
(@A3)
1:250

DRAWN
BY
HR

REV.
A

REV.	DESCRIPTION			
A	Issued for comment			
DATE	18/03/26	REV. BY	HR	APP. BY PH
REV.	DESCRIPTION			
DATE		REV. BY		APP. BY
REV.	DESCRIPTION			
DATE		REV. BY		APP. BY
NOTES

Drawing for illustration only. This drawing has been prepared by The EV Network and issued to authorised individuals only. Users should complete their own risk assessments. The EV Network accept no responsibility for any inaccuracies.

the EV network

The EV Network, 84 Brook Street, London
W1K 5EH
© The EV Network. 2025