


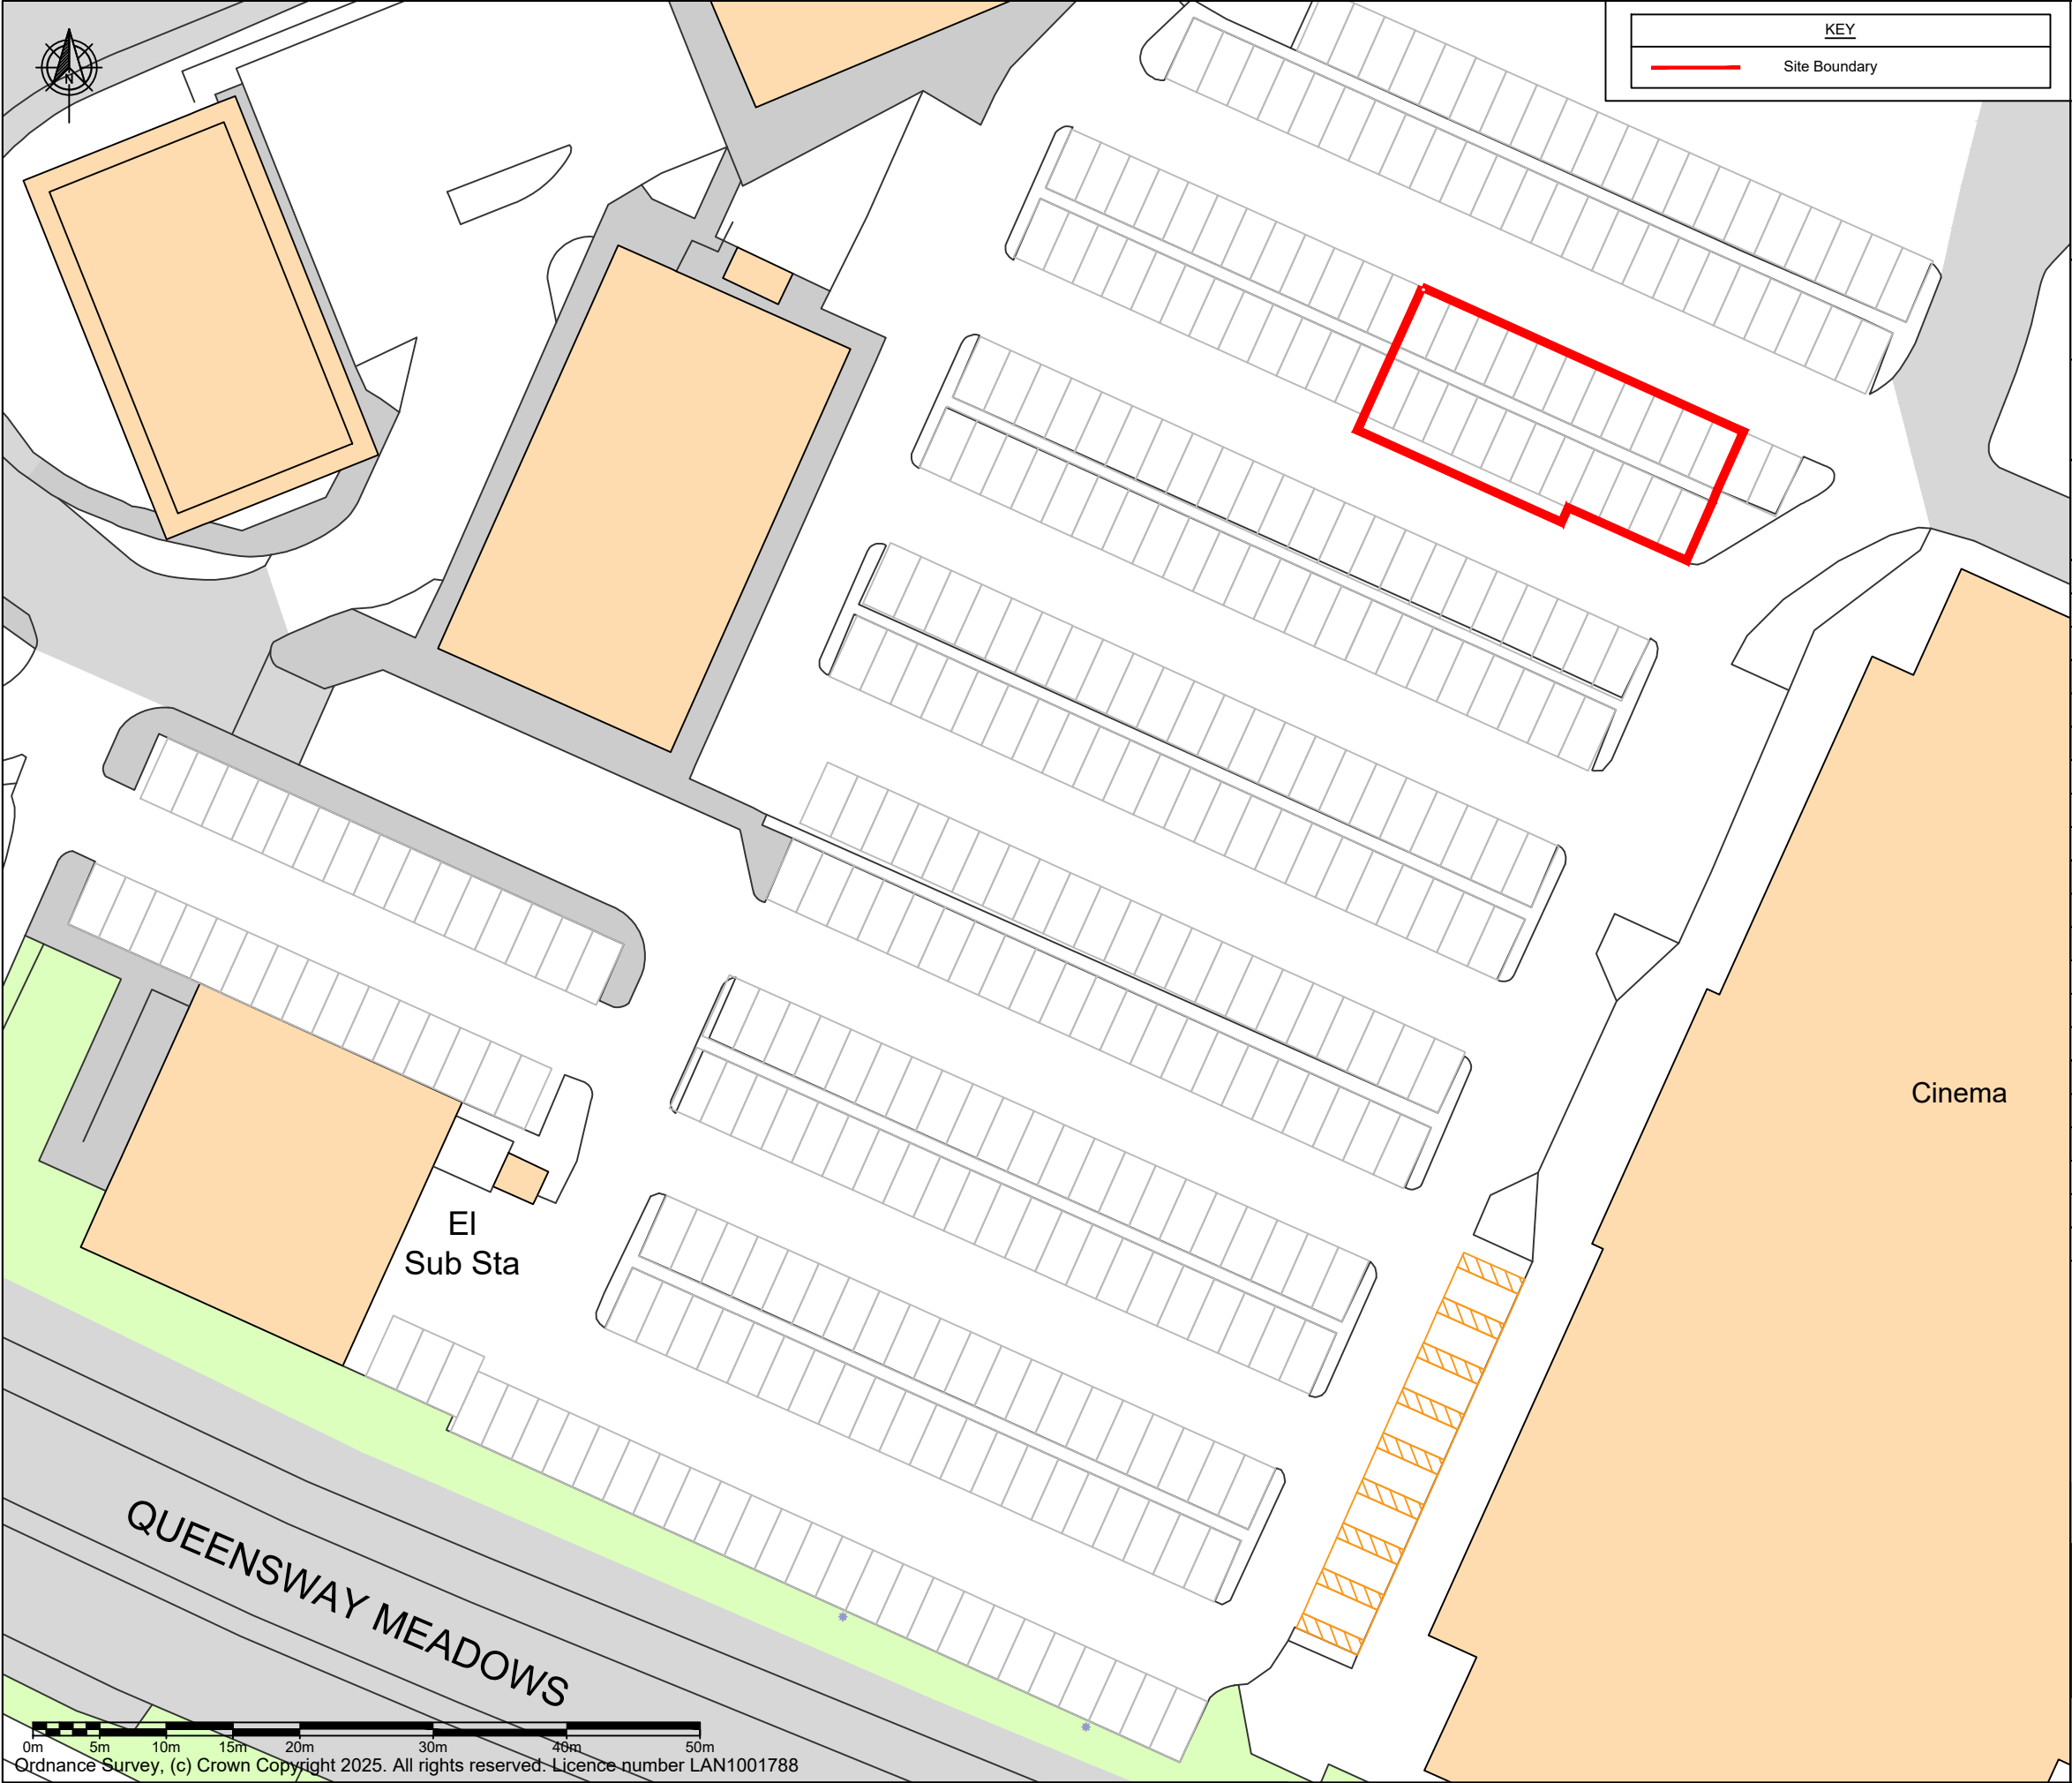

PROJECT NAME

NEWPORT - NEWPORT RETAIL PARK

ADDRESS

Spytty Road
Newport
NP19 4QQ

DRAWING TITLE

BLOCK PLAN

DRAWING NO.

EVN1730_04

SCALE
(@A3)
1:500

DRAWN
BY
HR

REV.

A

REV.	DESCRIPTION				
A	Issued for comment				
DATE	18/03/26	REV. BY	HR	APP. BY	PH
REV.	DESCRIPTION				
DATE		REV. BY		APP. BY	
REV.	DESCRIPTION				
DATE		REV. BY		APP. BY	
NOTES

Drawing for illustration only. This drawing has been prepared by The EV Network and issued to authorised individuals only. Users should complete their own risk assessments.The EV Network accept no responsibility for any inaccuracies.

Site Area: 299sqm

theEVnetwork

The EV Network, 84 Brook Street, London
W1K 5EH
© The EV Network. 2025