


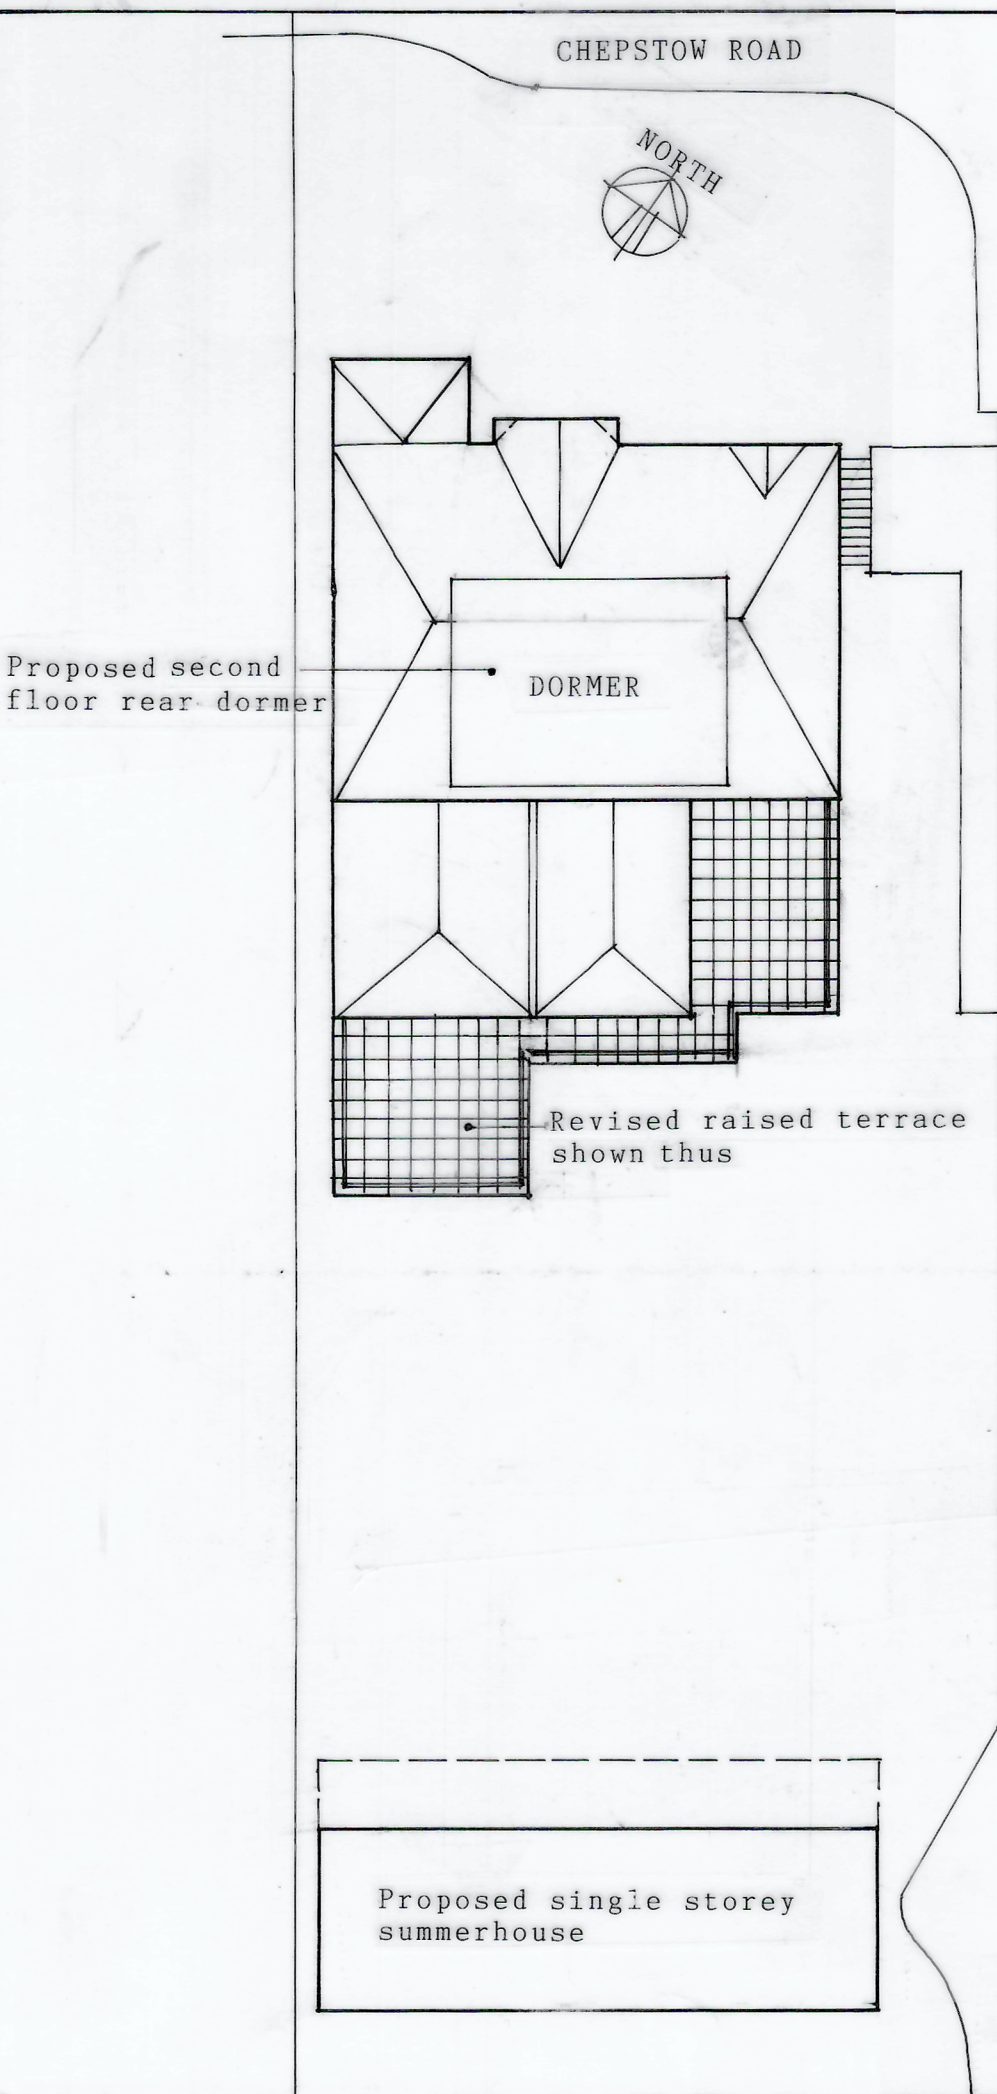


Block plan

SCALE 1:200

NOTE

This Block Plan supersedes the approved drawing 1612(09)25
Revision A

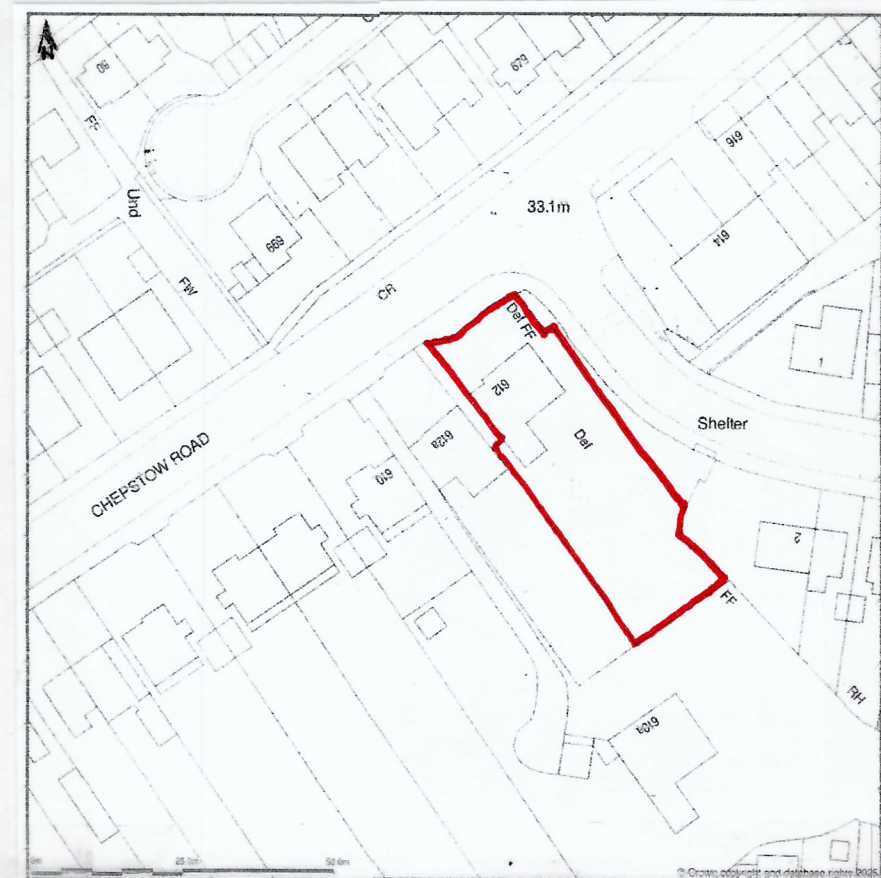

Site location plan

SCALE 1:1250

Revisions

Proposal

Alterations and extensions

Address

612 Chepstow Road

Newport

Classification

Site location and block plans

Drawing number

1612(12)25